



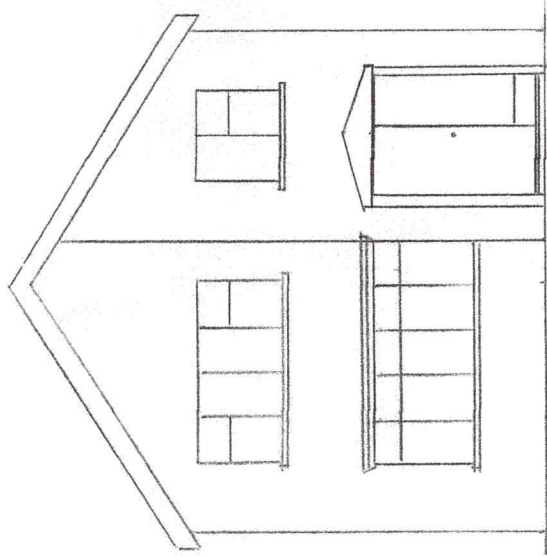

FRONT ELEVATION

EXISTING

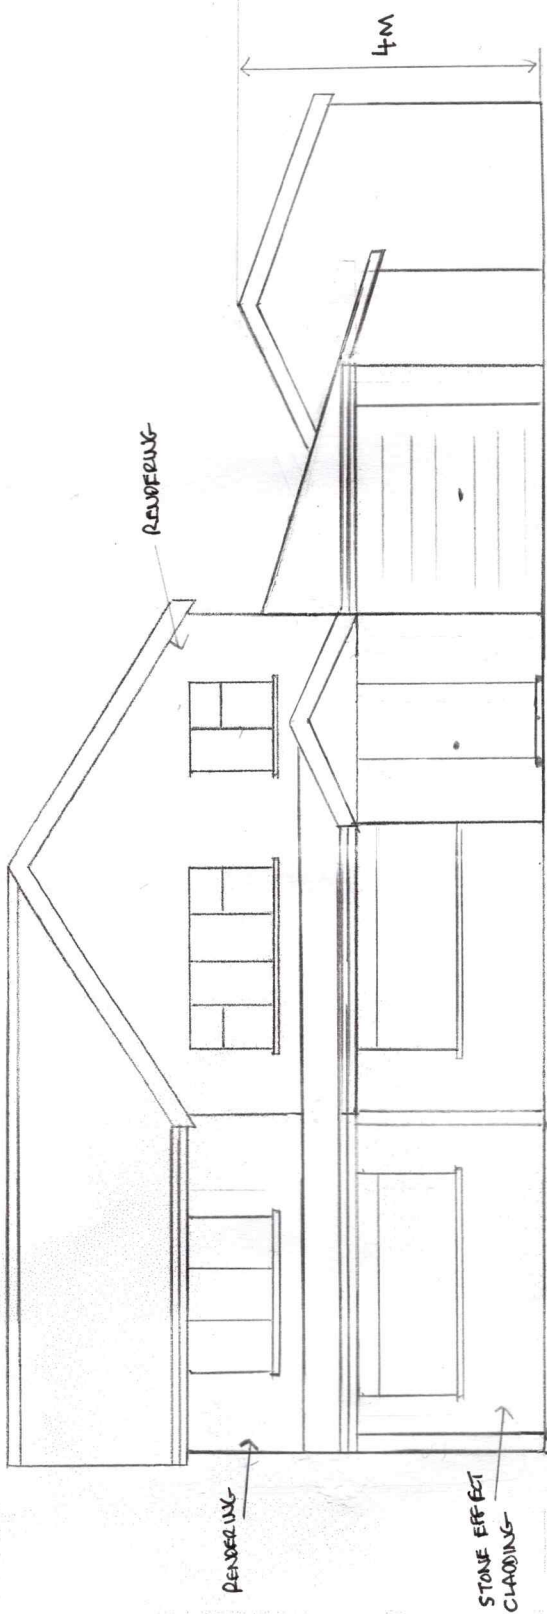


FRONT ELEVATION

PROPOSED


PILLARS SUPPORTING
ROOF CANOPY

4m

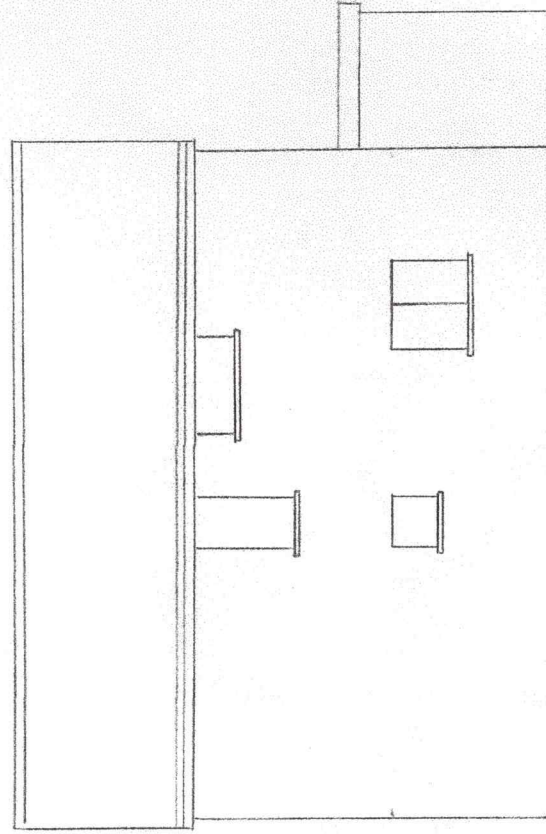

SIDE ELEVATION

EXISTING

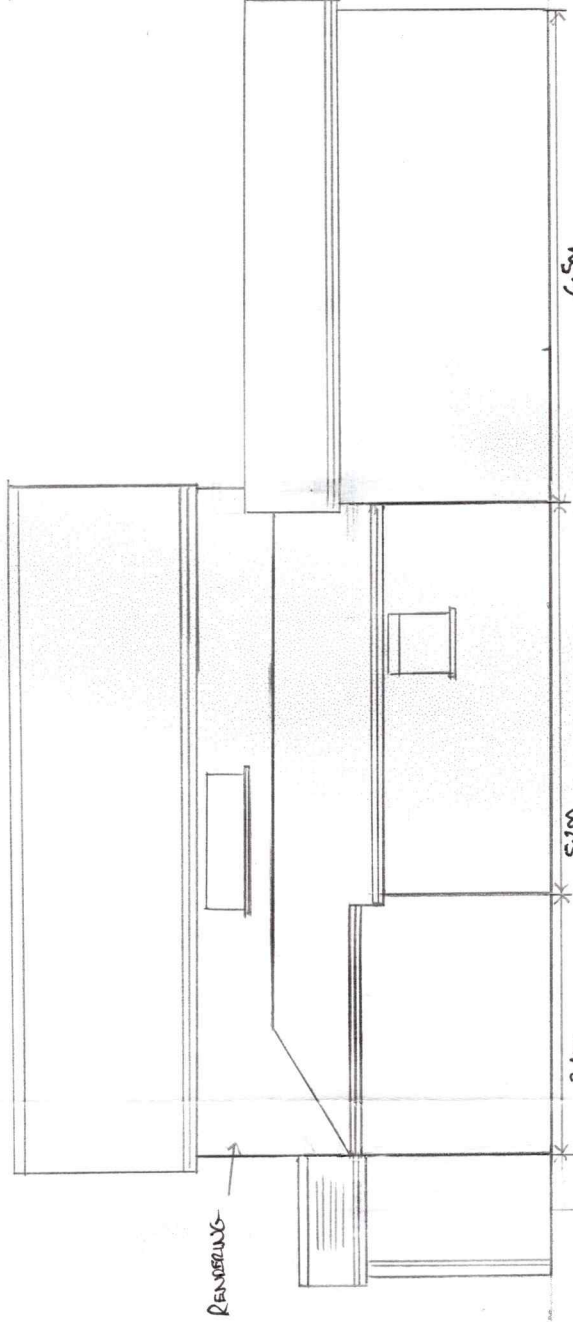

SIDE ELEVATION

PROPOSED

6.5m

5.2m

3.4m

SCALE 1:100