



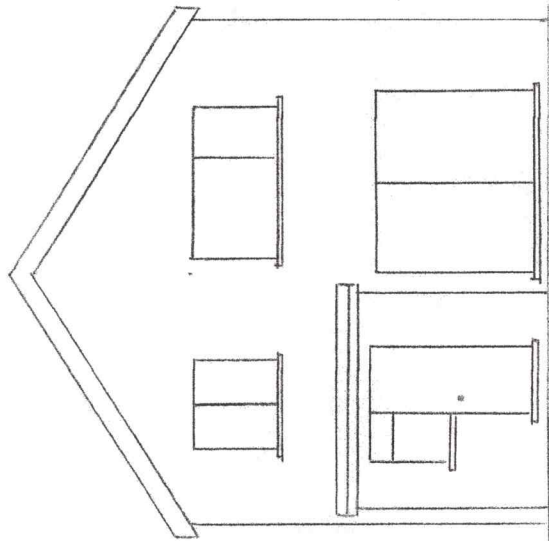

REAR ELEVATION


EXISTING

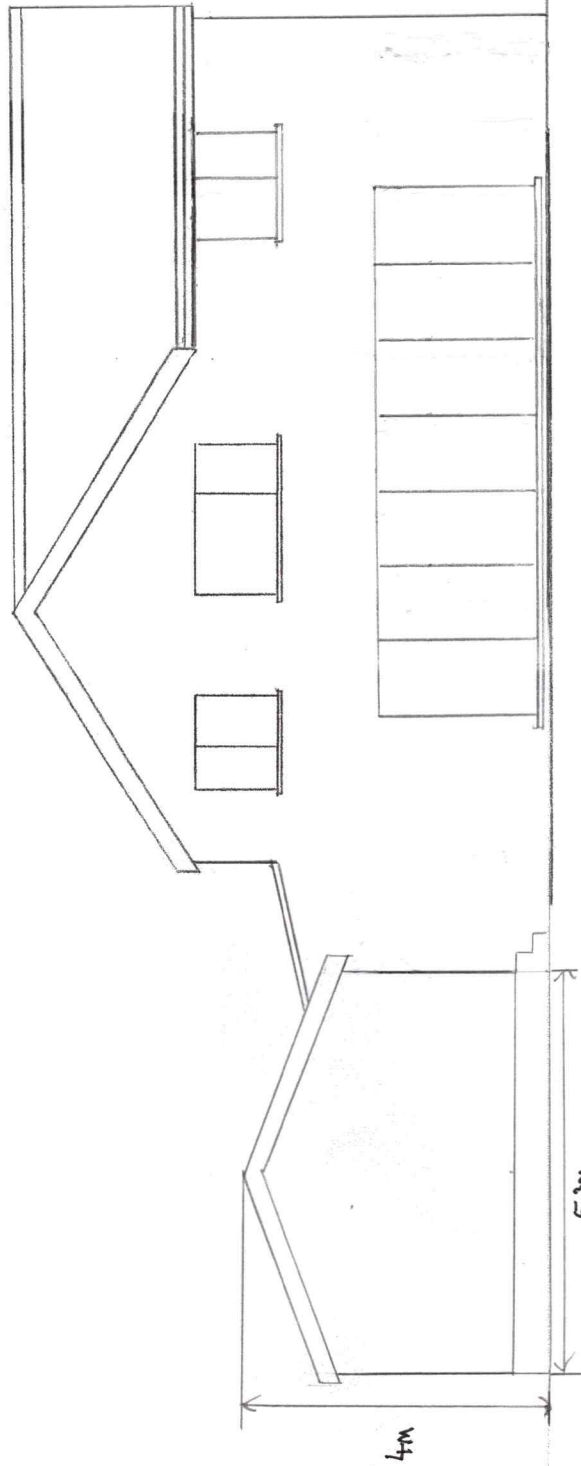

REAR ELEVATION


PROPOSED

SCALE 1:100

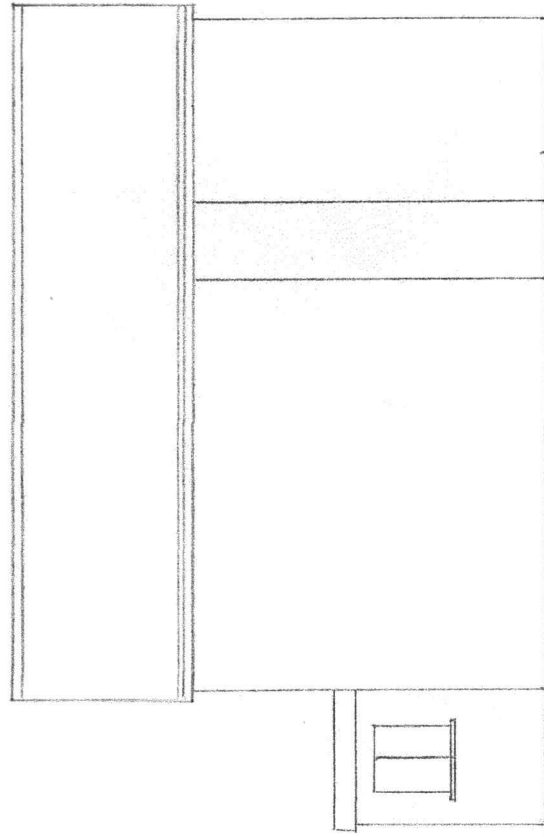

SIDE ELEVATION

EXISTING

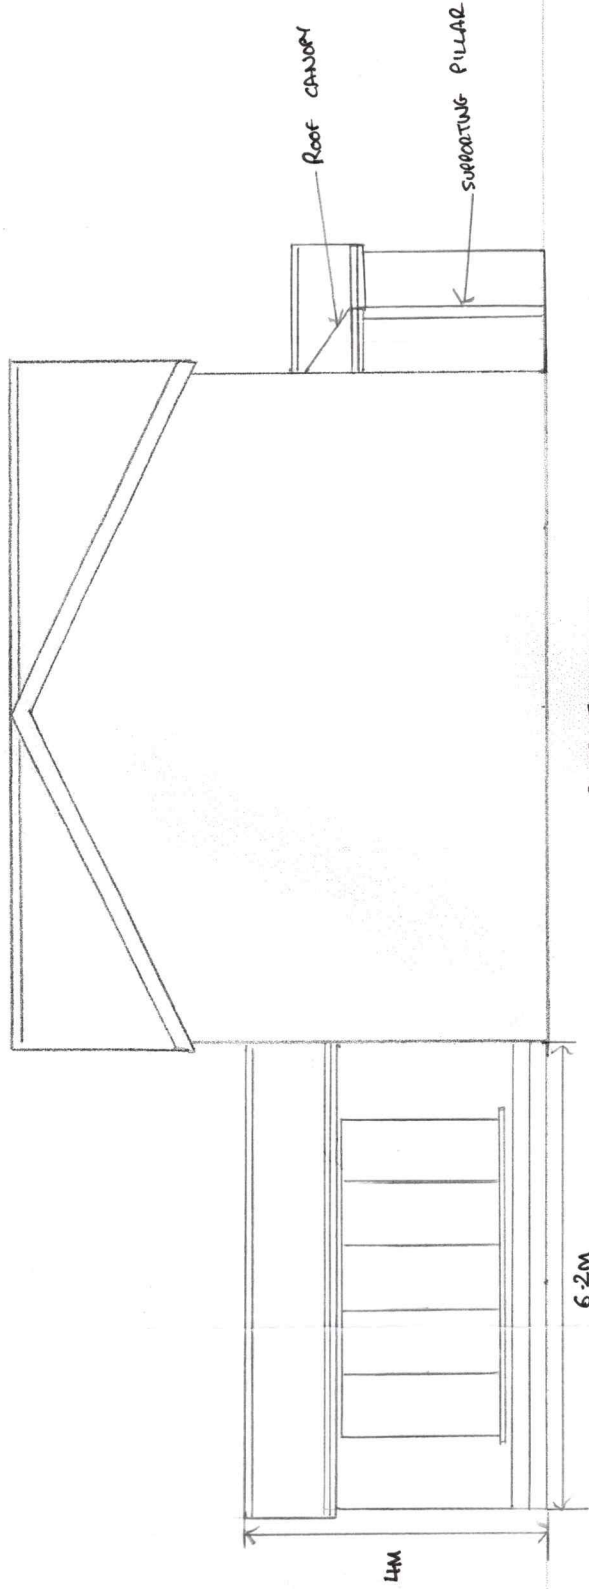

SIDE ELEVATION

PROPOSED