

[illegible]

1. ALL DIMENSIONS IN MM UNLESS OTHERWISE NOTED.

B	Site Location Amended		JS	GBC	21.04.23
A	Issued for Planning		AK	GBC	31.03.23

REV	MODIFICATION	BY	CH	DATE
-----	--------------	----	----	------

Green Park,
450 Longwater Avenue,
Reading,
RG30 3UR

Design Consultant & Principal Contractor:



Site Name:

ALLTYWERIN SW

3UK Nominal ID:

NPT25393

Address:

ALLTYWERIN
OPPOSITE No. 71 ALLTYWERIN
PONTARDAEW, SWANSEA
SA8 4ND

Title:

001 DRAWING REGISTER

Project:

UNILATERAL SW

Purpose of Issue:

PLANNING

MBNL/TM/H3G Cell ID:

NPT095/30381/SA0755

Drawing No:

NPT25393 NPT095 30381 SA0755 GA REV A


Issue

SITE LOCATION



Reproduced by permission of Ordnance Survey on behalf of the Controller of Her Majesty's Stationery Office
All rights reserved. © Crown Copyright licence no. 100022432


SITE AREA PLAN

 

SITE PHOTOGRAPH




PARKING LOCATION

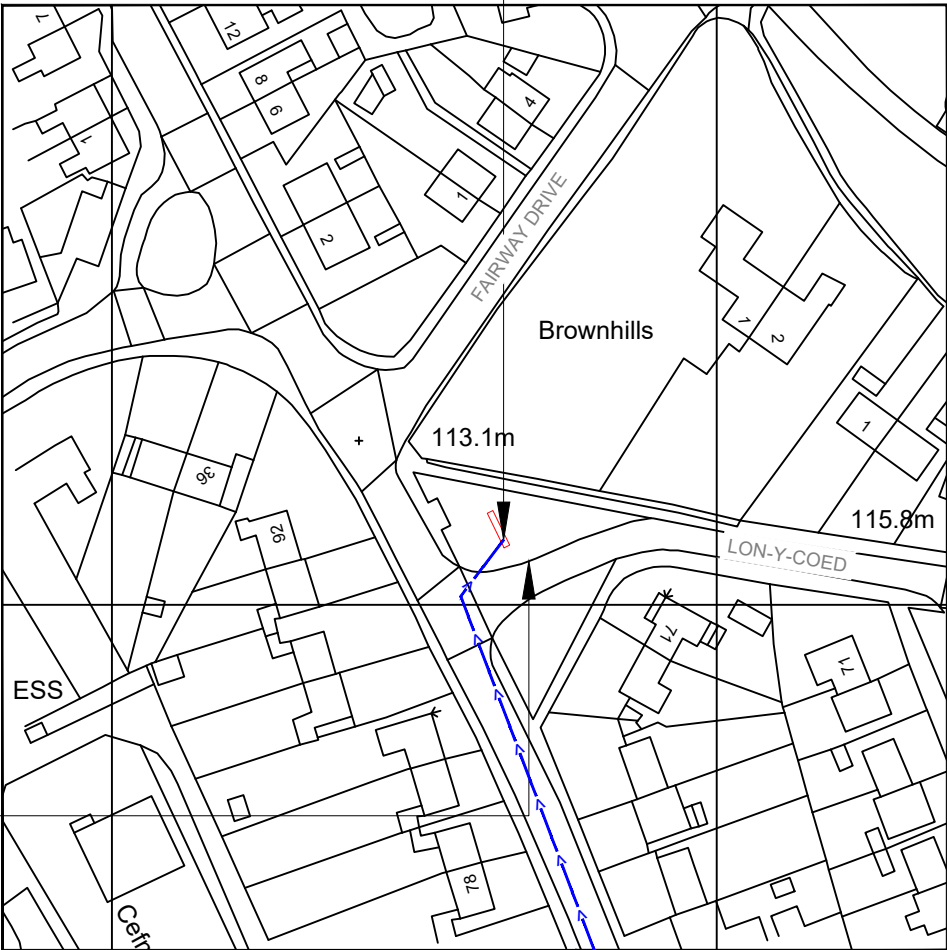

Reproduced by permission of Ordnance Survey on behalf of the Controller of Her Majesty's Stationery Office
All rights reserved. © Crown Copyright licence no. 100022432

NGR E: 271865 N: 204811

SITE LOCATION PLAN

 

GOOGLE MAPS QR CODE

GOOGLE MAPS - <https://goo.gl/maps/HNbyQ8sf3t6uco9H7>

STREETVIEW - <https://goo.gl/maps/ZpjdZGe2eN8VLVHs6>

NOTES:

1. ALL DIMENSIONS IN MM UNLESS OTHERWISE NOTED.

Access Route To Site:



Directions To Site: - Head south-west on M4. Keep right at the fork to stay on M4. At junction 45, take the A4067 exit to Pontardawe/Swansea (N)/Abertawe (G). At Ynysforgan Interchange, take the 5th exit onto Ffordd Cwm Tawe/A4067. At the roundabout, take the 1st exit and stay on Ffordd Cwm Tawe/A4067. At the roundabout, take the 2nd exit onto A4067. At the roundabout, take the 2nd exit onto A474. Go through 1 roundabout. At the roundabout, take the 2nd exit onto Swansea Rd/A474. Turn left onto James St/A474. Turn right onto Allt-y-Cham Dr. Turn left onto Alltywerin. Destination will be on the right

REV	MODIFICATION	BY	CH	DATE
B	Site Location Amended	JS	GBC	21.04.23
A	Issued for Planning	AK	GBC	31.03.23

CK Hutchison
Networks (UK)
Limited

Green Park,
450 Longwater Avenue,
Reading,
RG30 3UR

Design Consultant & Principal Contractor:



Great British Communications
Lapwing House, Block 3 Forward Point,
Tan House Lane, Widnes, Cheshire, WAB 0SL
t. 44 (0)151 420 4128
www.gbcservices.co.uk

Site Name: ALLTYWERIN SW

3UK Nominal ID: NPT25393

Address:
ALLTYWERIN
OPPOSITE No. 71 ALLTYWERIN
PONTARDAEW, SWANSEA
SA8 4ND

Title: 002 SITE LOCATION PLAN


Project: UNILATERAL SW

Purpose of Issue: PLANNING

MBNL/TM/H3G Cell ID:
NPT095/30381/SA0755

Drawing No: NPT25393_NPT095_30381_SA0755_GA_REV_A

Issue: A

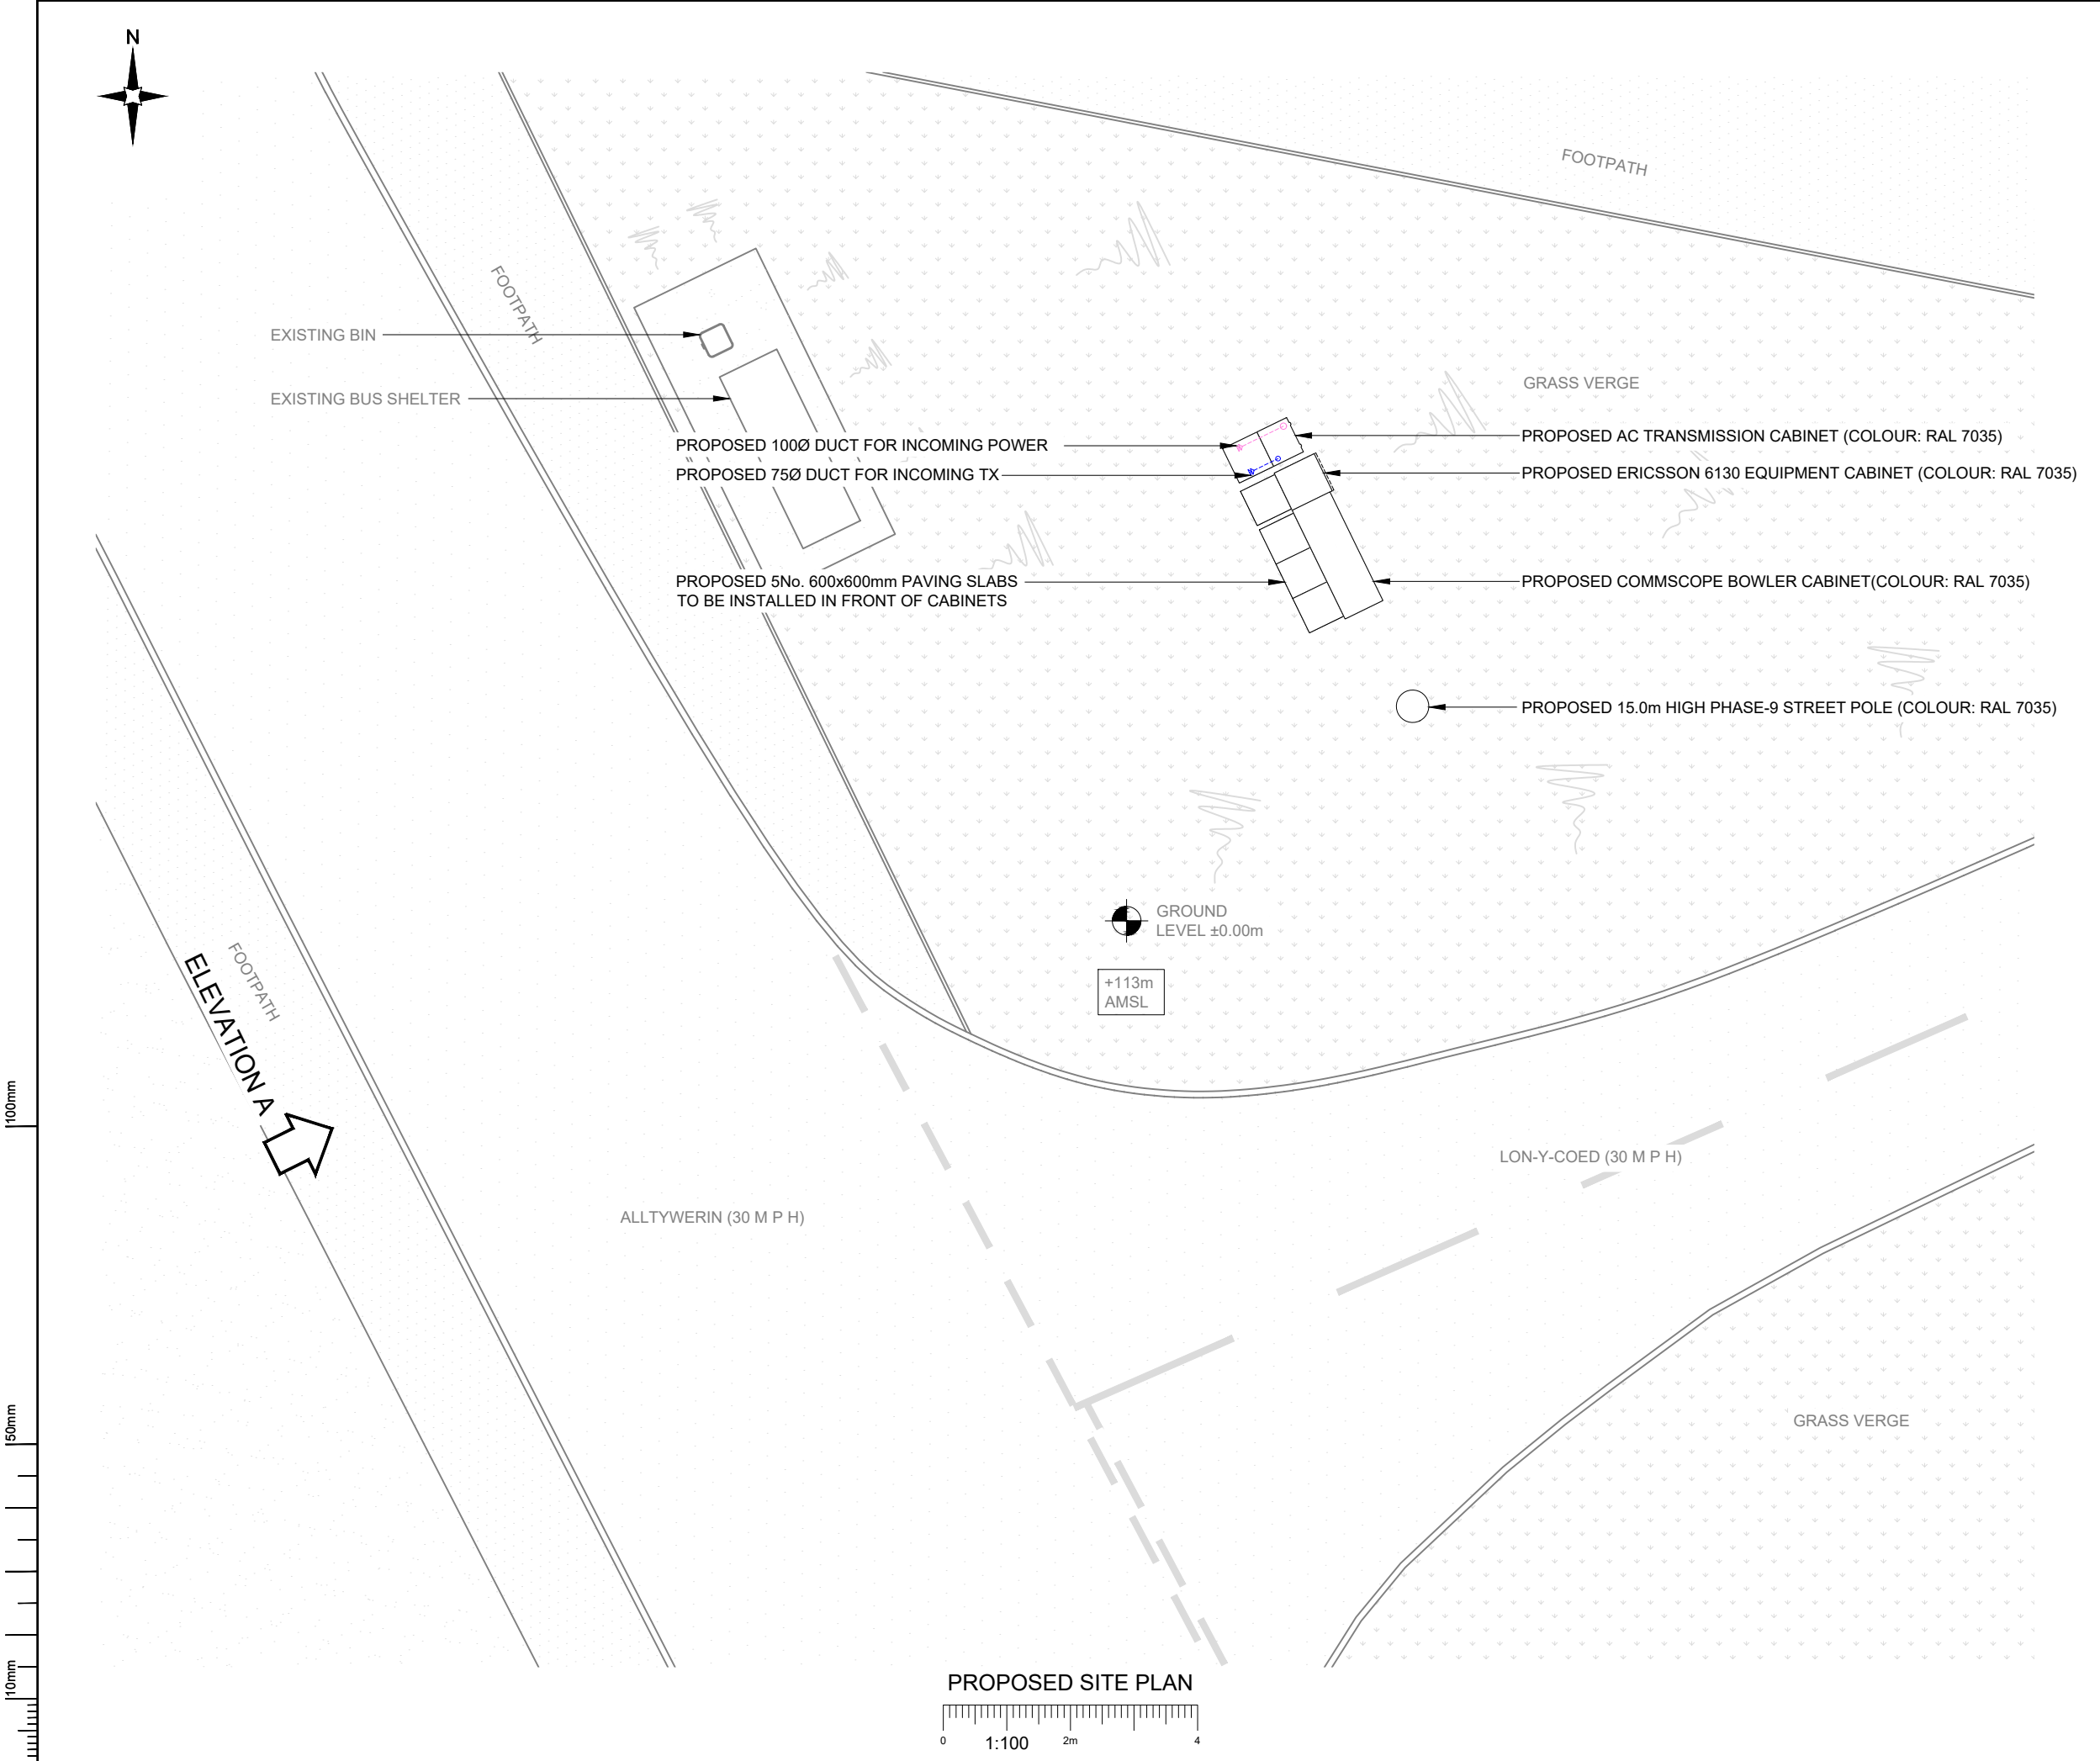

NOTES:
1. ALL DIMENSIONS IN MM UNLESS OTHERWISE NOTED.

B	Site Location Amended	JS	GBC	21.04.23
A	Issued for Planning	AK	GBC	31.03.23
REV	MODIFICATION	BY	CH	DATE

CK Hutchison
Networks (UK)
Limited

Green Park,
450 Longwater Avenue,
Reading,
RG30 3UR

Design Consultant & Principal Contractor:

GBC

Great British Communications
Lapwing House, Block 3 Forward Point,
Tan House Lane, Widnes, Cheshire, WA8 0SL
t. 44 (0)151 420 4128
www.gbcservices.co.uk

Site Name:

ALLTYWERIN SW

3UK Nominal ID:

NPT25393

Address:

ALLTYWERIN
OPPOSITE No. 71 ALLTYWERIN
PONTARDAEW, SWANSEA
SA8 4ND

Title:

215 PROPOSED SITE PLAN

Project:

UNILATERAL SW

Purpose of Issue:

PLANNING

MBNL/TM/H3G Cell ID:

NPT095/30381/SA0755

Drawing No:


NPT25393_NPT095_30381_SA0755_GA_REV_A

Issue:

A

Antenna Aperture ID	Proposed 4G/5G Bearing
A1	0°
A2	0°
B1	120°
B2	120°
C1	240°
C2	240°

- NOTES:
- ALL DIMENSIONS IN MM UNLESS OTHERWISE NOTED.

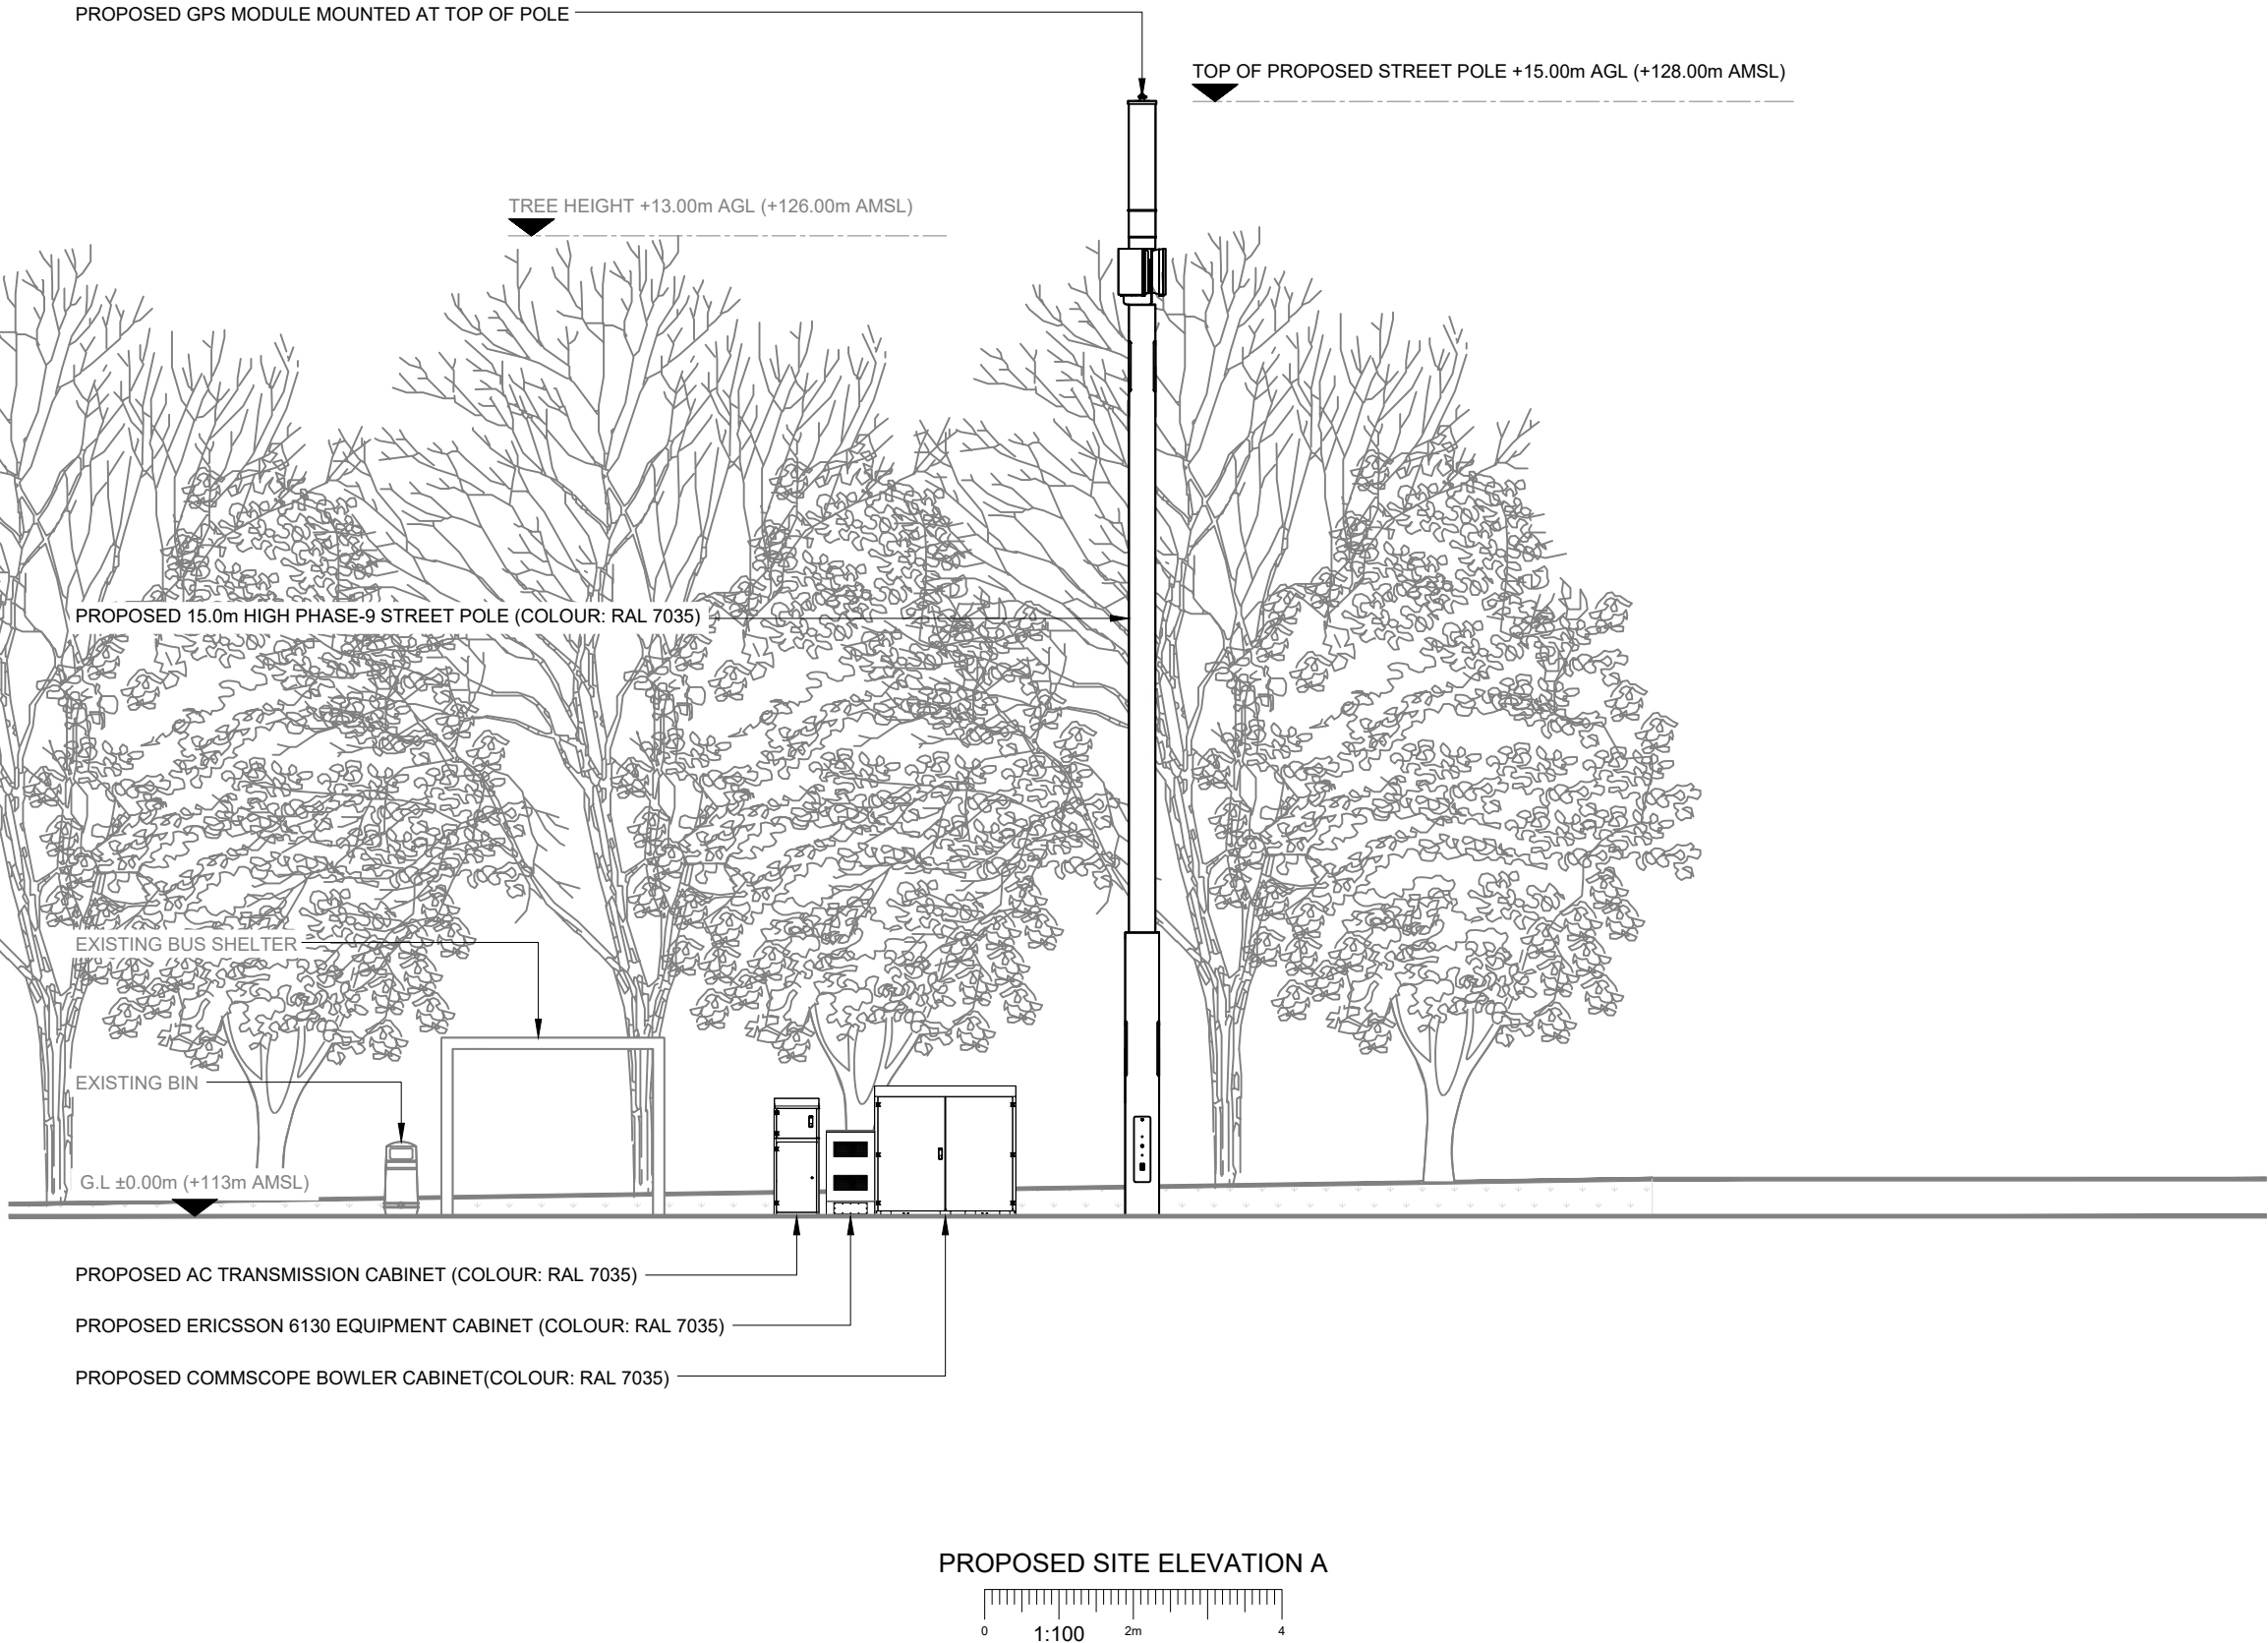

**CK Hutchison
Networks (UK)
Limited**
Green Park,
450 Longwater Avenue,
Reading,
RG30 3UR

Design Consultant & Principal Contractor:



Great British Communications
Lapwing House, Block 3 Forward Point,
Ton House Lane, Widnes, Cheshire, WA8 0SL
t. 44 (0)151 420 4128
www.gbcservices.co.uk

Site Name: **ALLTYWERIN SW**

3UK Nominal ID: **NPT25393**

Address: **ALLTYWERIN
OPPOSITE No. 71 ALLTYWERIN
PONTARDAEW, SWANSEA
SA8 4ND**

Title: **265 PROPOSED SITE ELEVATION**

Project: **UNILATERAL SW**

Purpose of Issue: **PLANNING**

MBNL/TM/H3G Cell ID: **NPT095/30381/SA0755**

Drawing No: **NPT25393_NPT095_30381_SA0755_GA_REV_A** Issue: **A**