



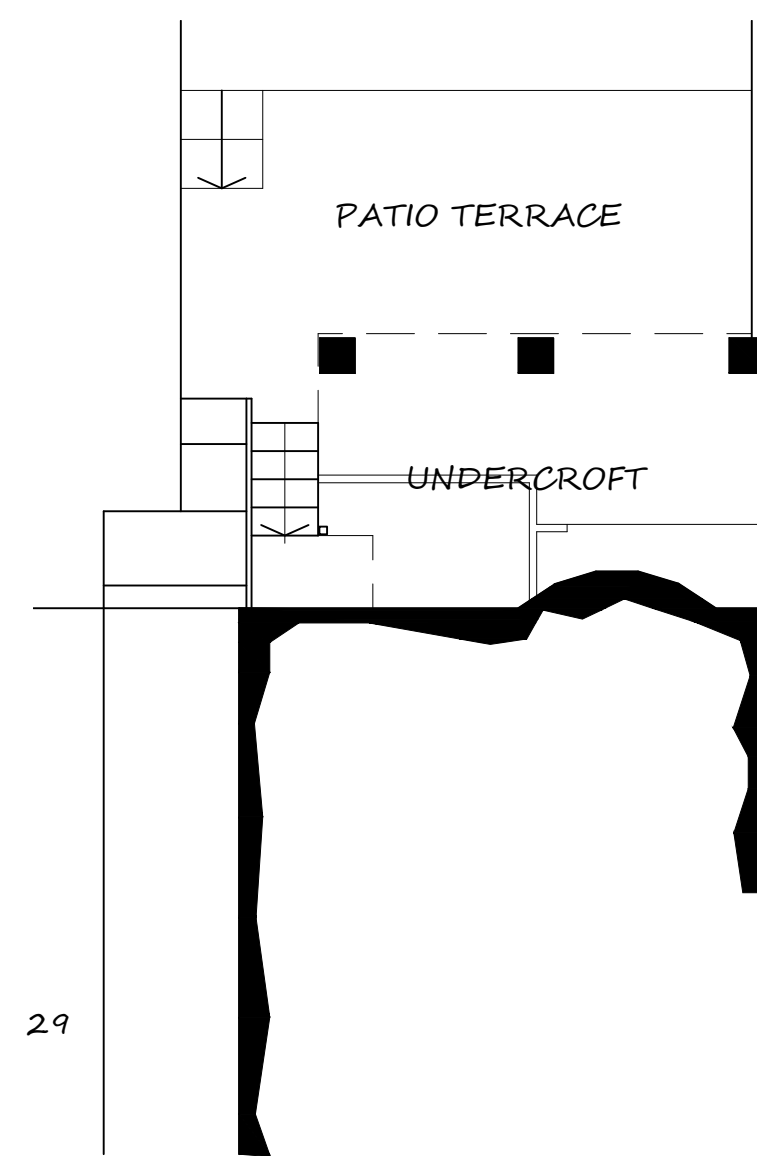


EXISTING LOWER GROUND FLOOR PLAN

SCALE 1:100 @ A1

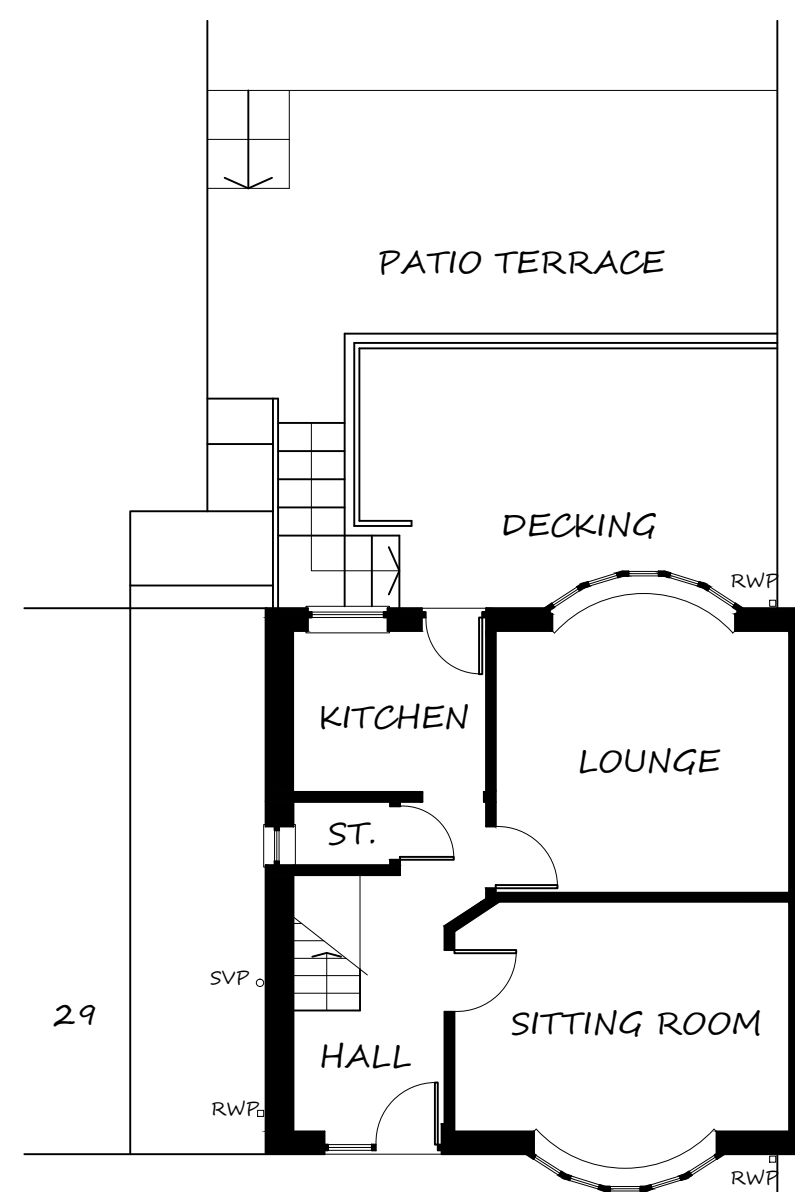


EXISTING GROUND FLOOR PLAN

SCALE 1:100 @ A1

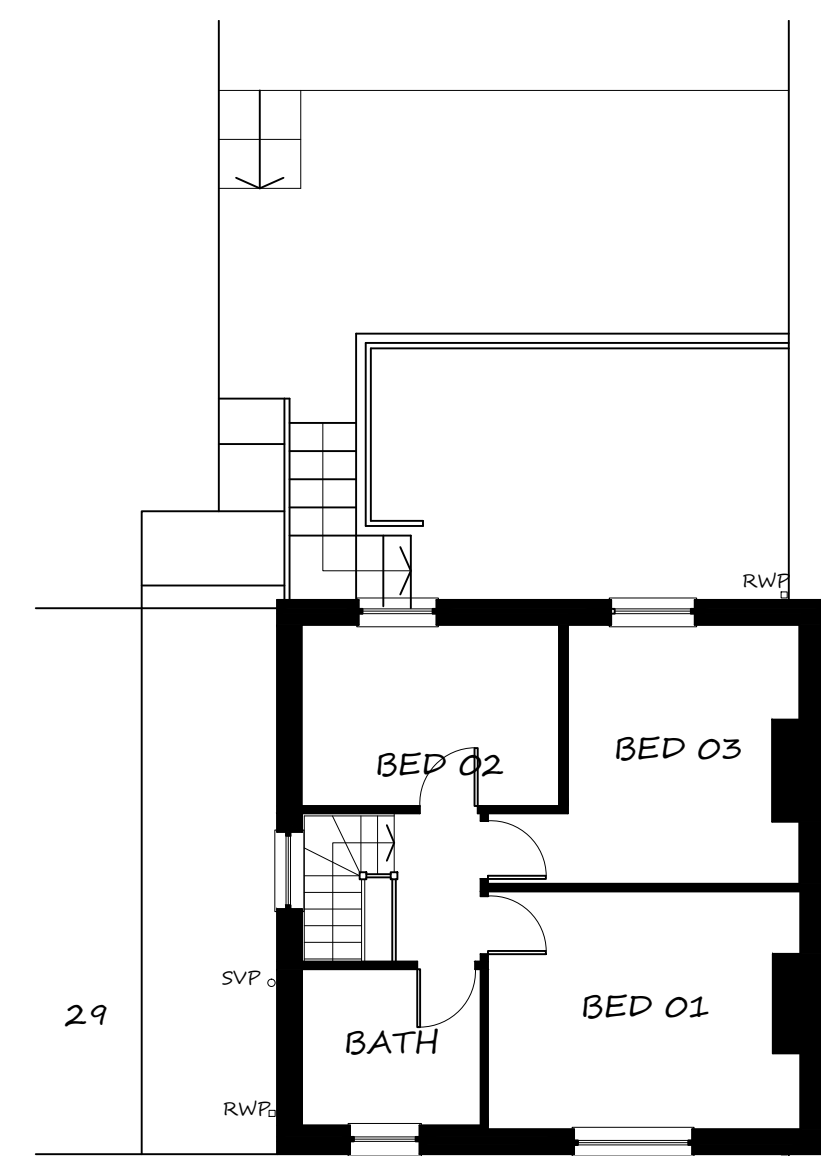


EXISTING FIRST FLOOR PLAN

SCALE 1:100 @ A1

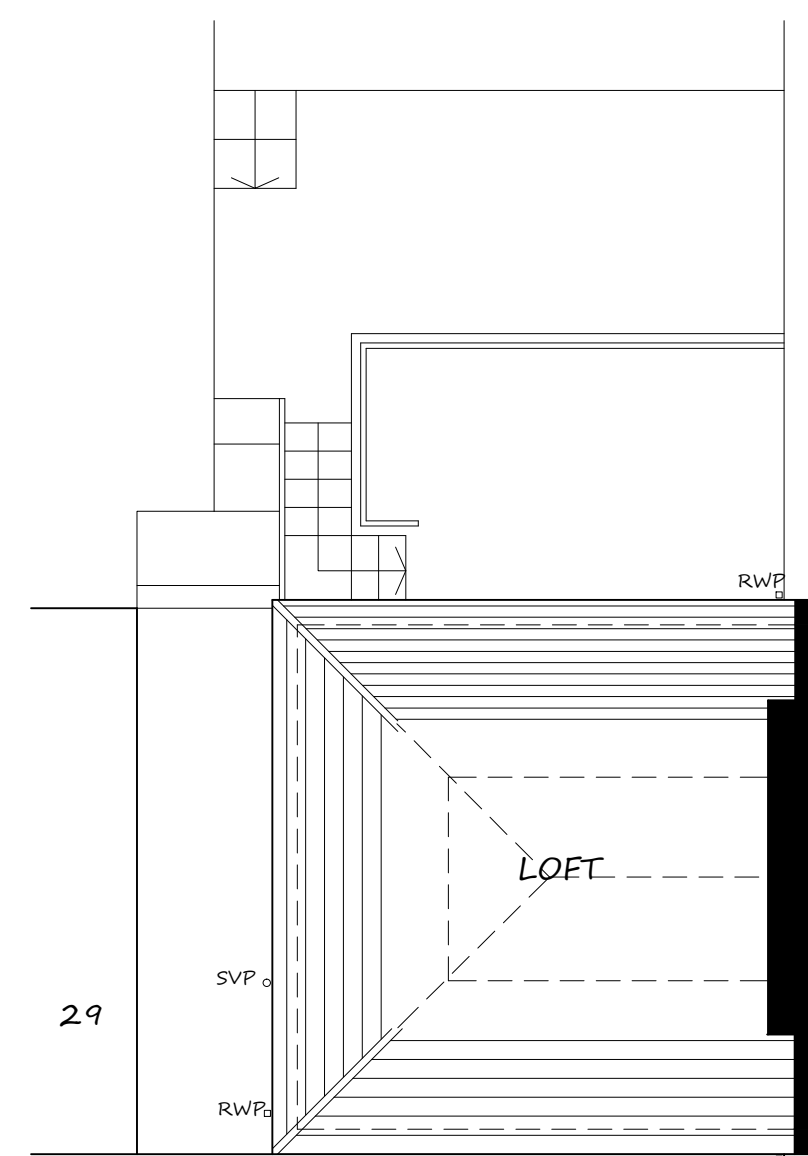



EXISTING LOFT PLAN

SCALE 1:100 @ A1

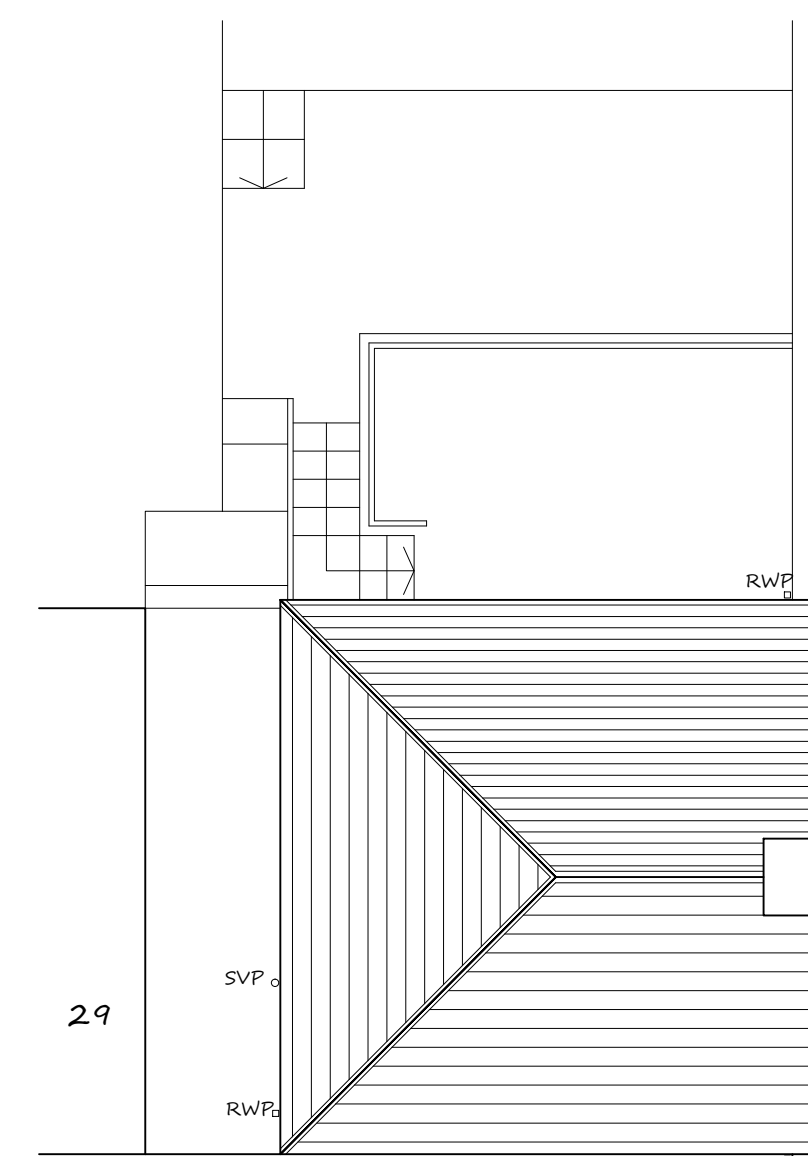


EXISTING ROOF PLAN

SCALE 1:100 @ A1

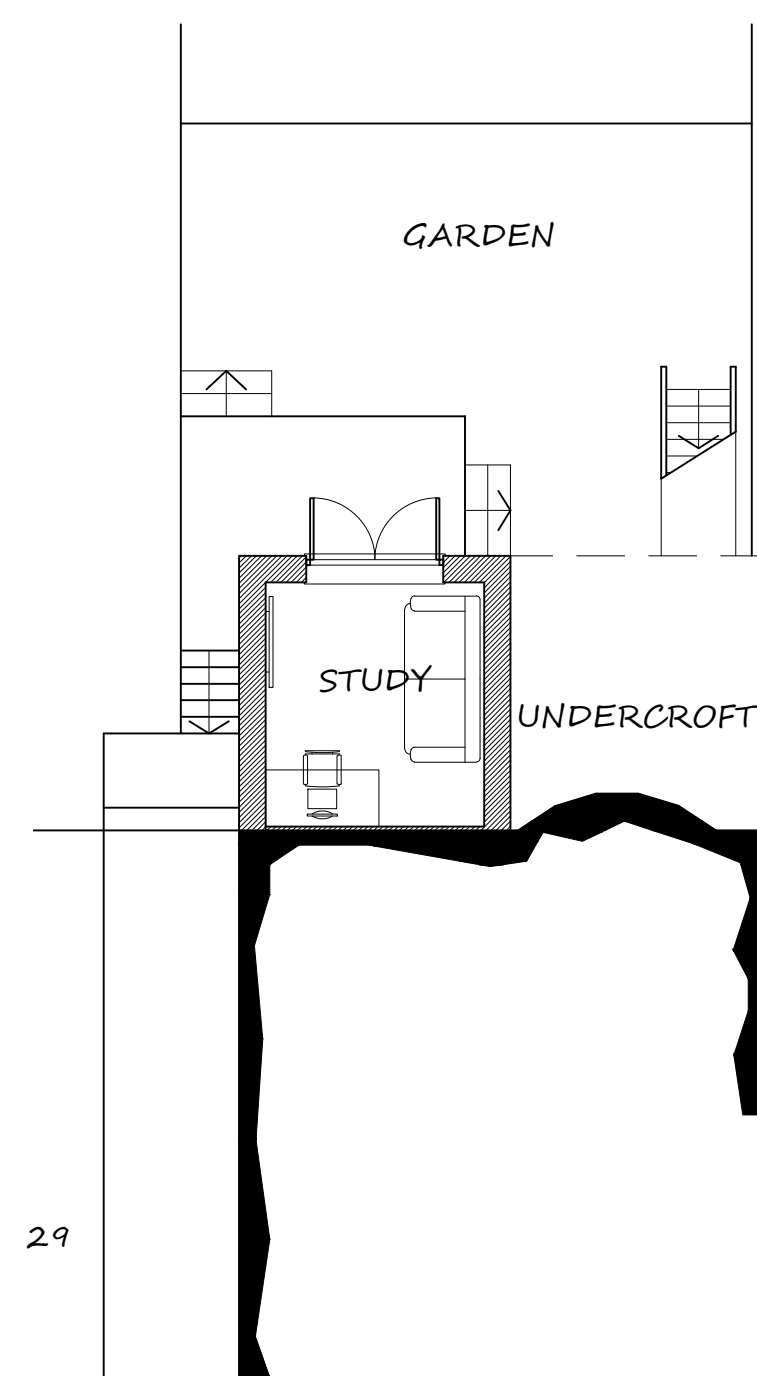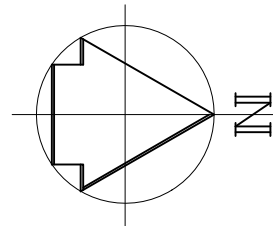


PROPOSED LOWER GROUND FLOOR PLAN

SCALE 1:100 @ A1

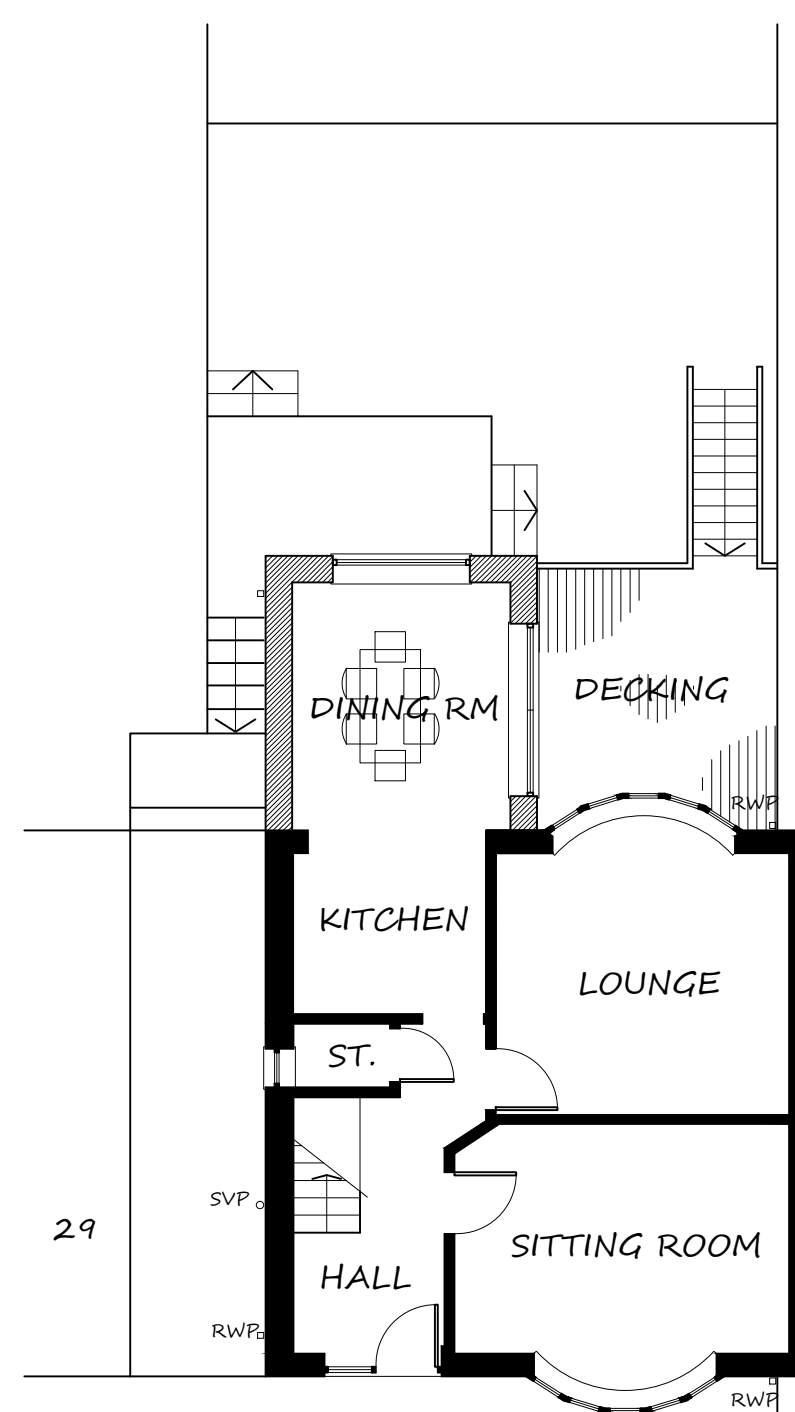


PROPOSED GROUND FLOOR PLAN

SCALE 1:100 @ A1

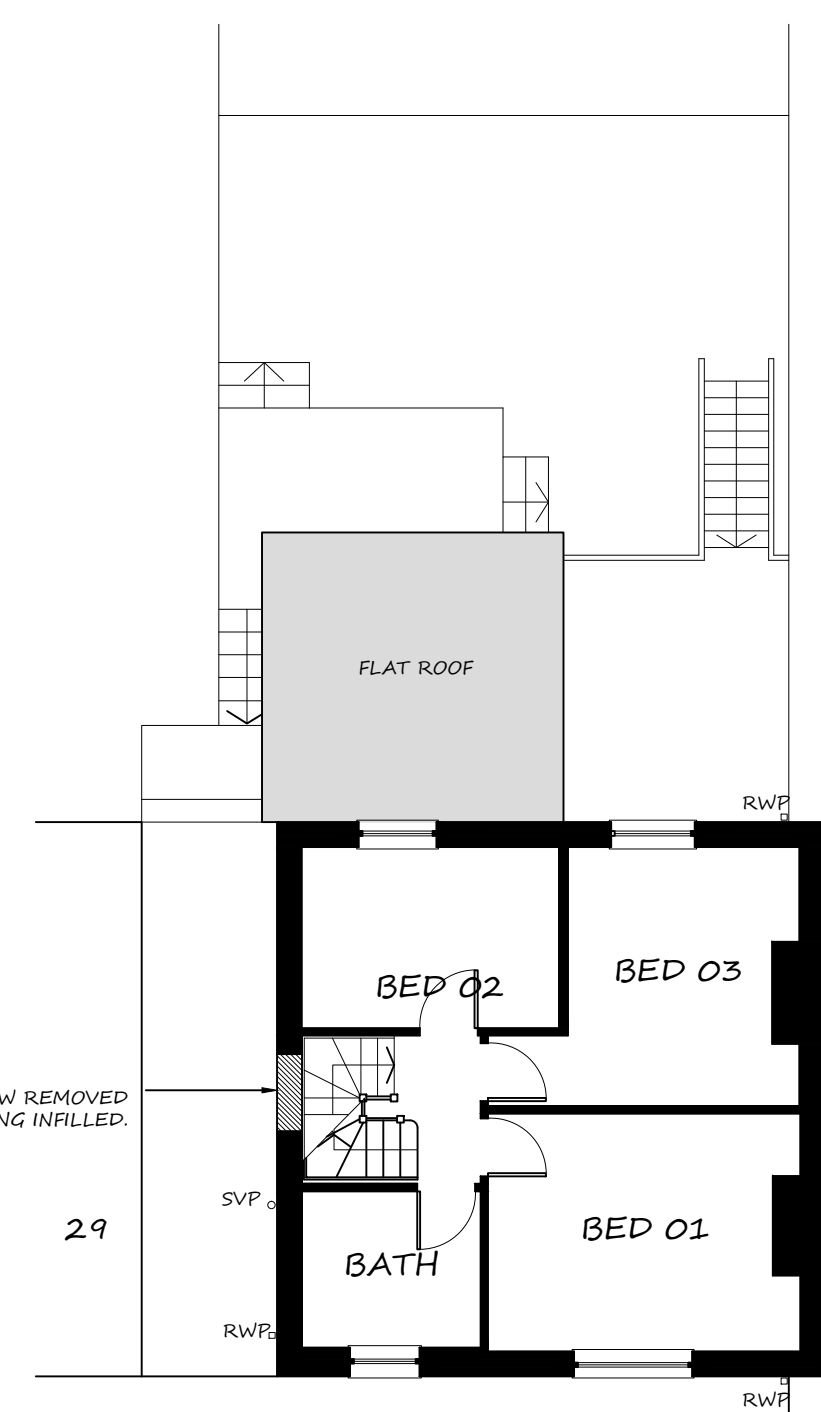


PROPOSED FIRST FLOOR PLAN

SCALE 1:100 @ A1

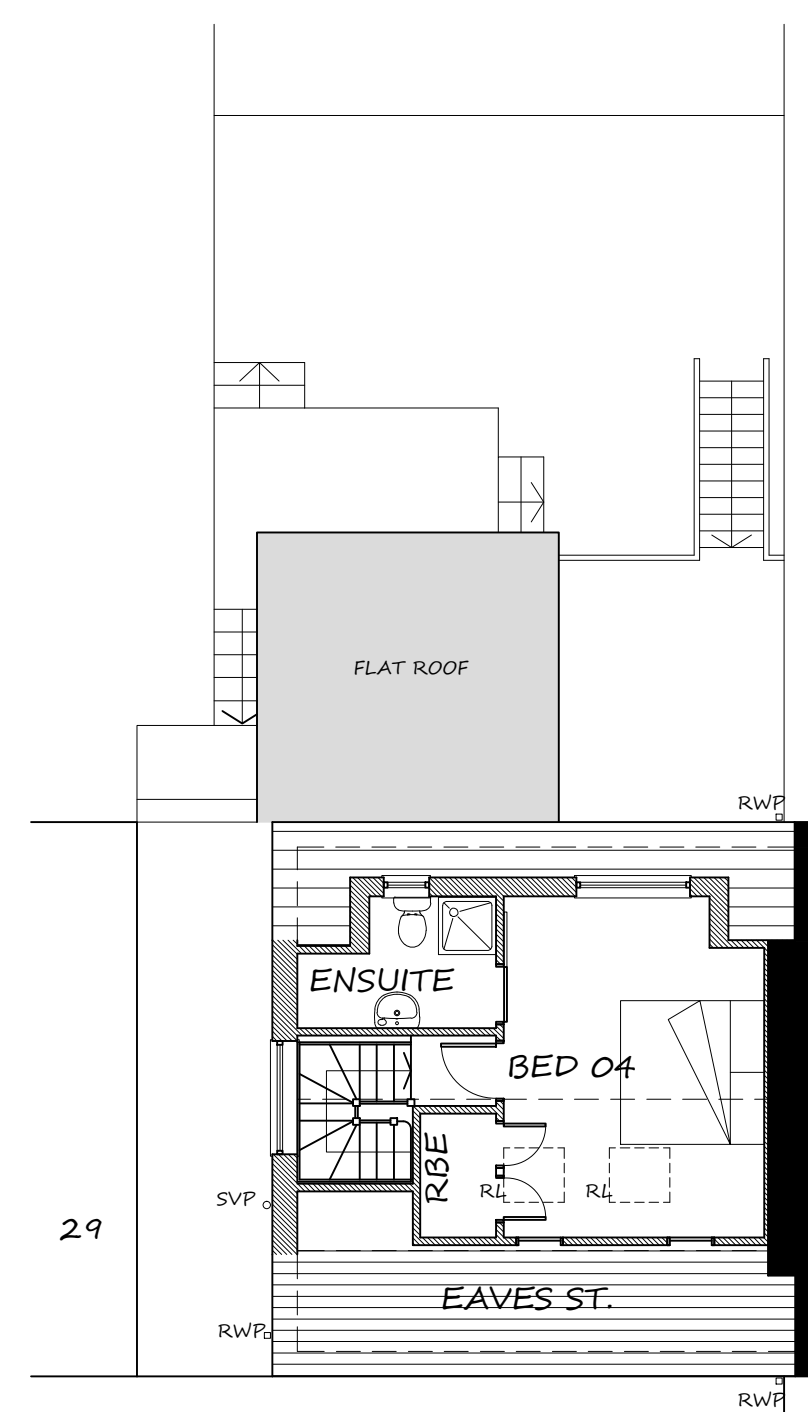



PROPOSED SECOND FLOOR PLAN

SCALE 1:100 @ A1

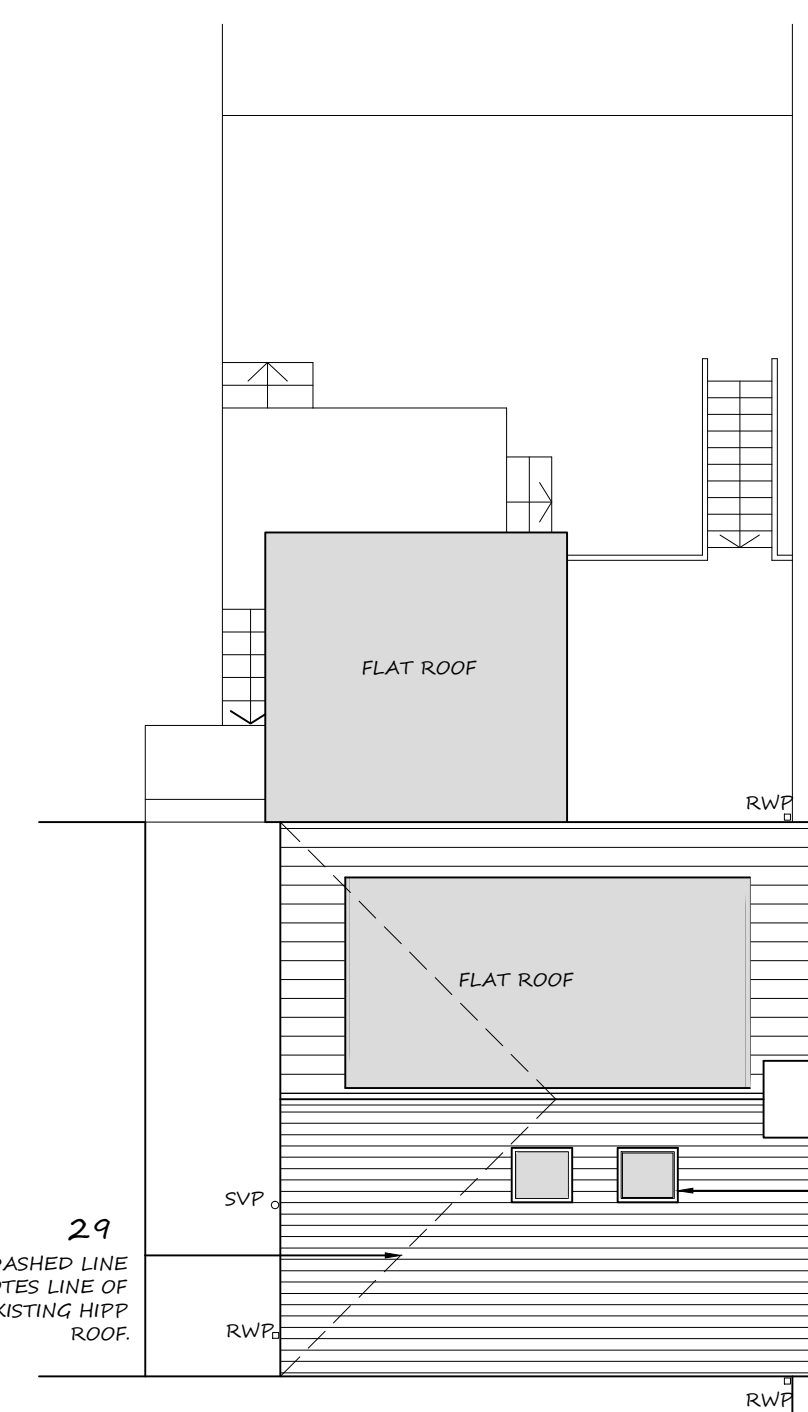


PROPOSED ROOF PLAN

SCALE 1:100 @ A1

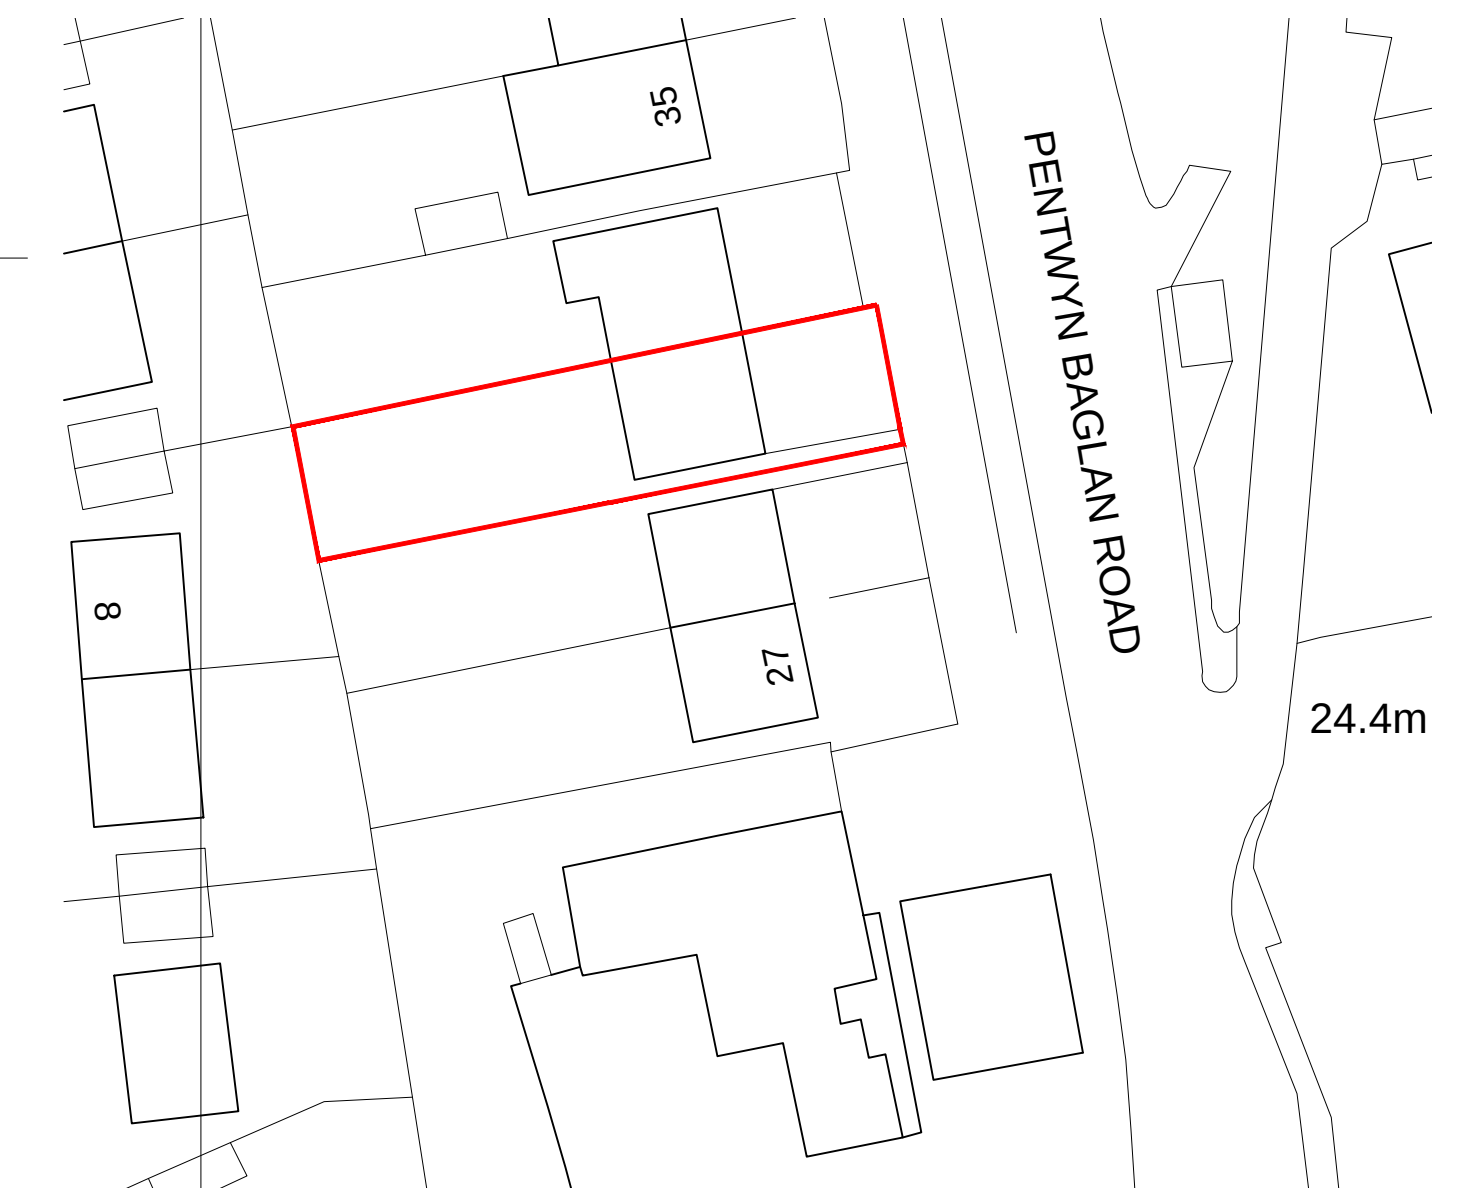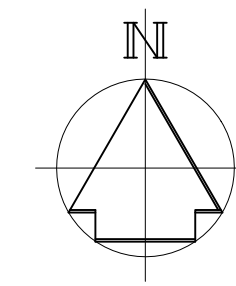


BLOCK PLAN

SCALE 1:500 @ A1

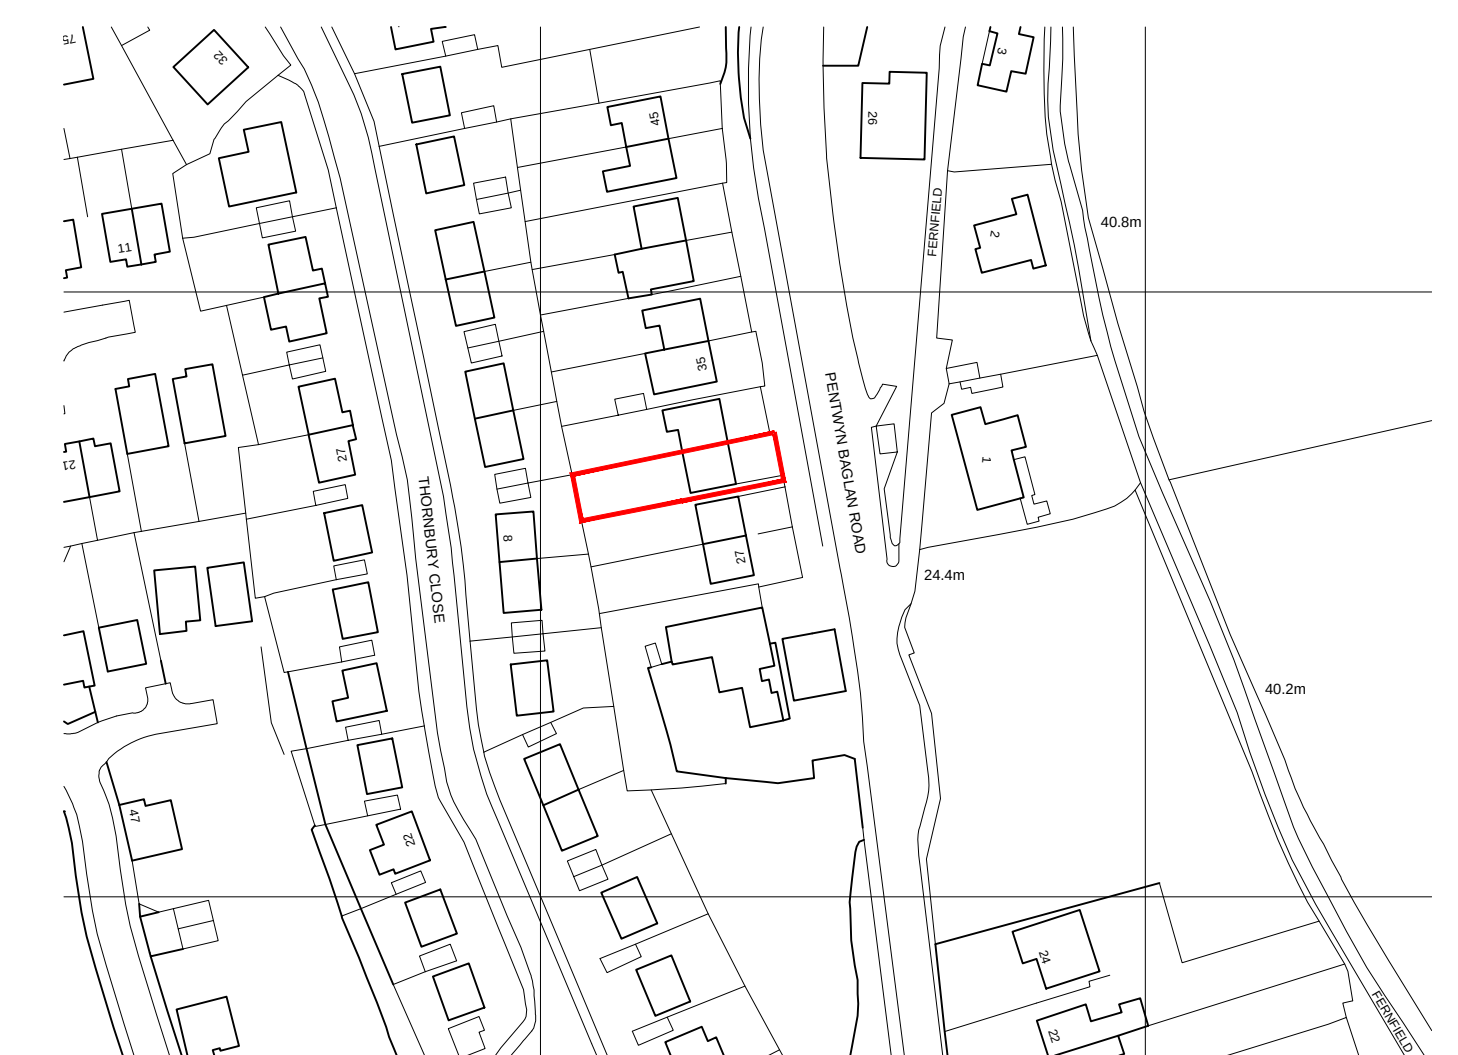

SITE LOCATION PLAN

SCALE 1:500 @ A1

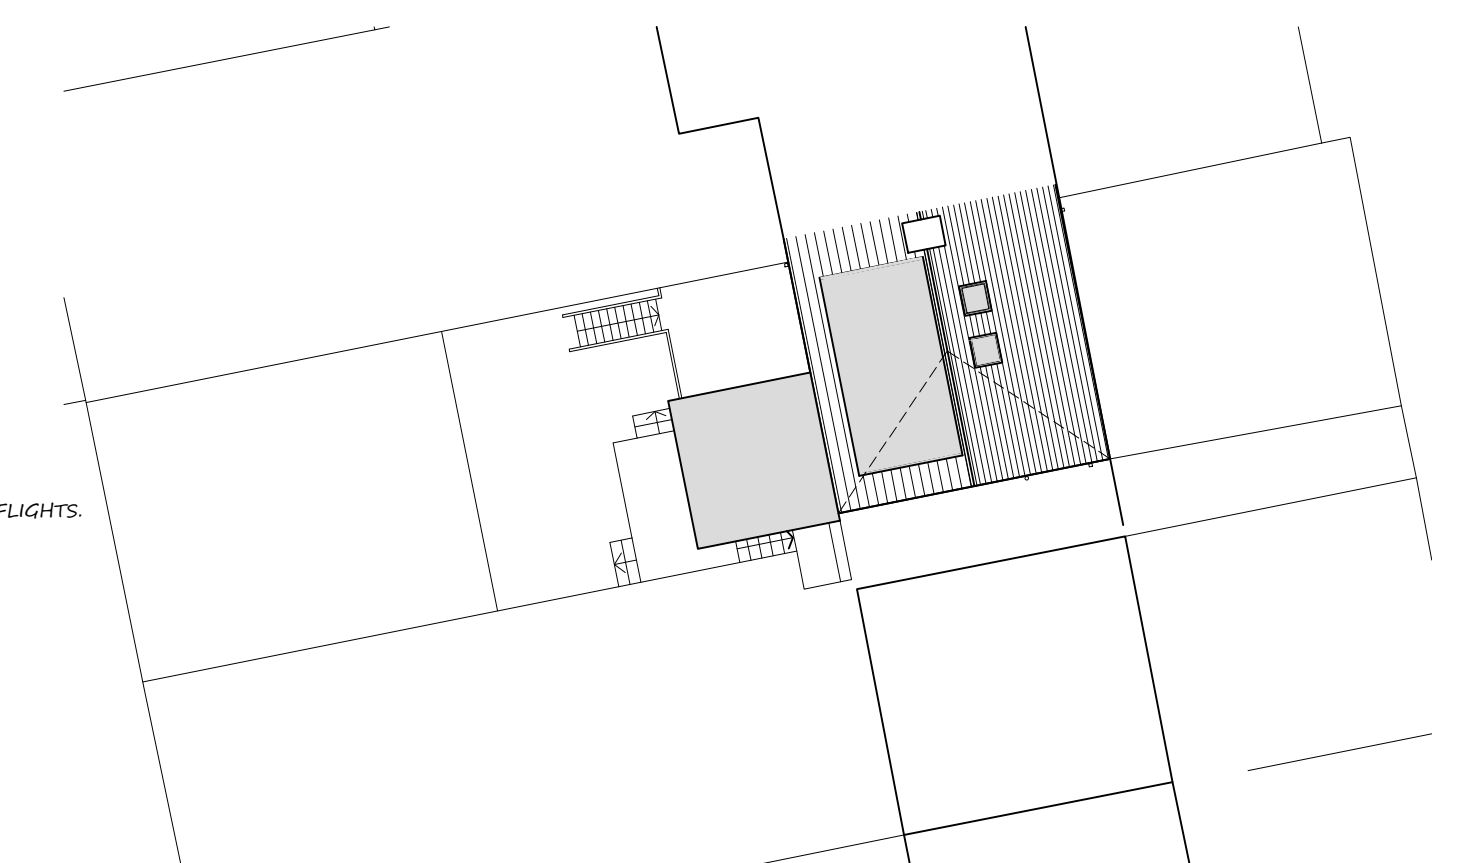

PROPOSED SITE PLAN

SCALE 1:200 @ A1

KITCHEN & LOWER GROUND FLOOR
EXTENSION & LOFT CONVERSION
31 PENTWYN BAGLAN ROAD, PORT
TALBOT, SA12 8EA
SITE LOCATION & BLOCK PLAN,
EXISTING AND PROPOSED PLANS.

APPLICANT: MR. & MRS M HALL DWG: A01 A1 SHEET