



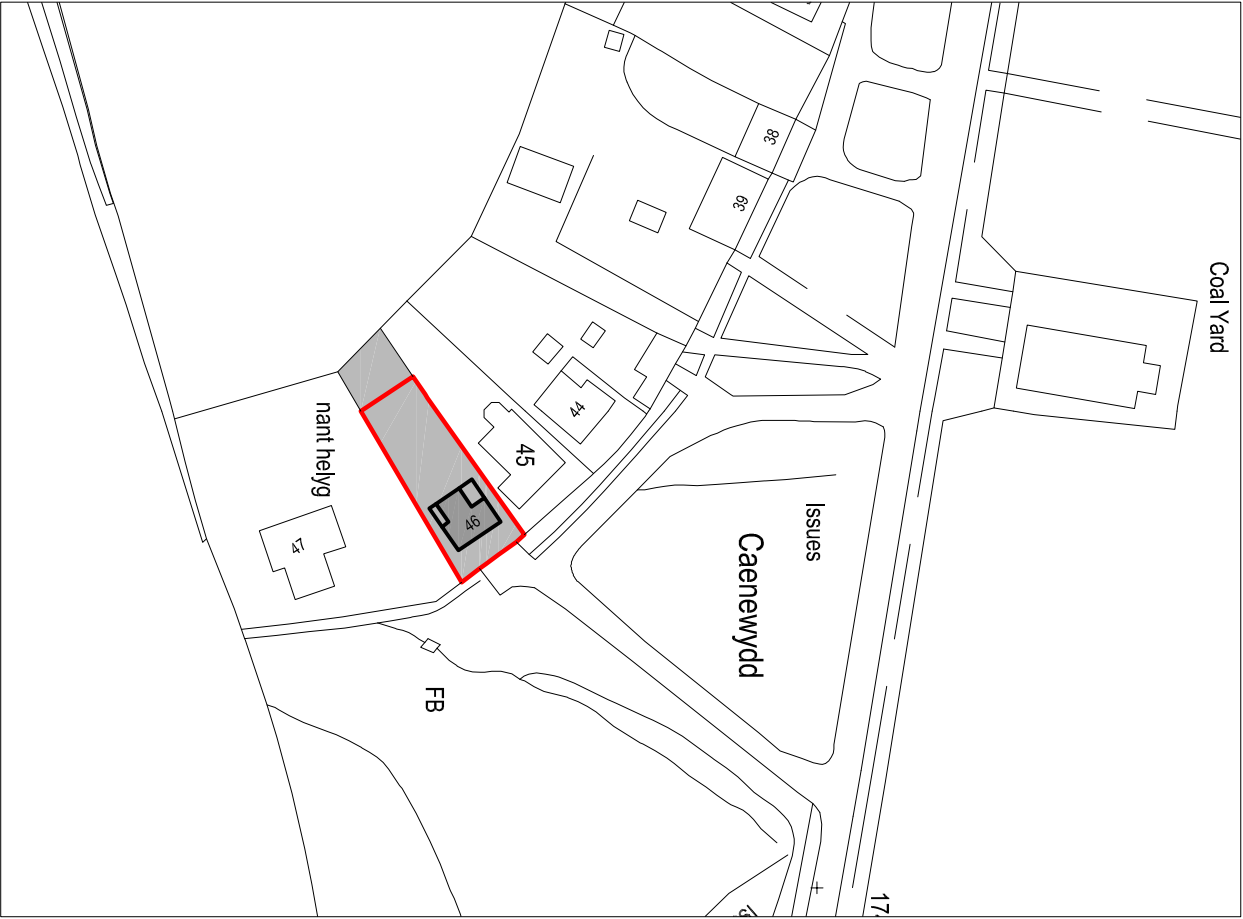


Reproduced from an Ordnance Survey map with the permission of the
Controller of Her Majesty's Stationary Office.
©Crown Copyright. All rights reserved.

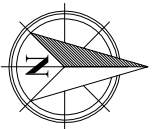

SITE LOCATION PLAN
Scale 1:1250



Reproduced from an Ordnance Survey map with the permission of the
Controller of Her Majesty's Stationary Office.
©Crown Copyright. All rights reserved.

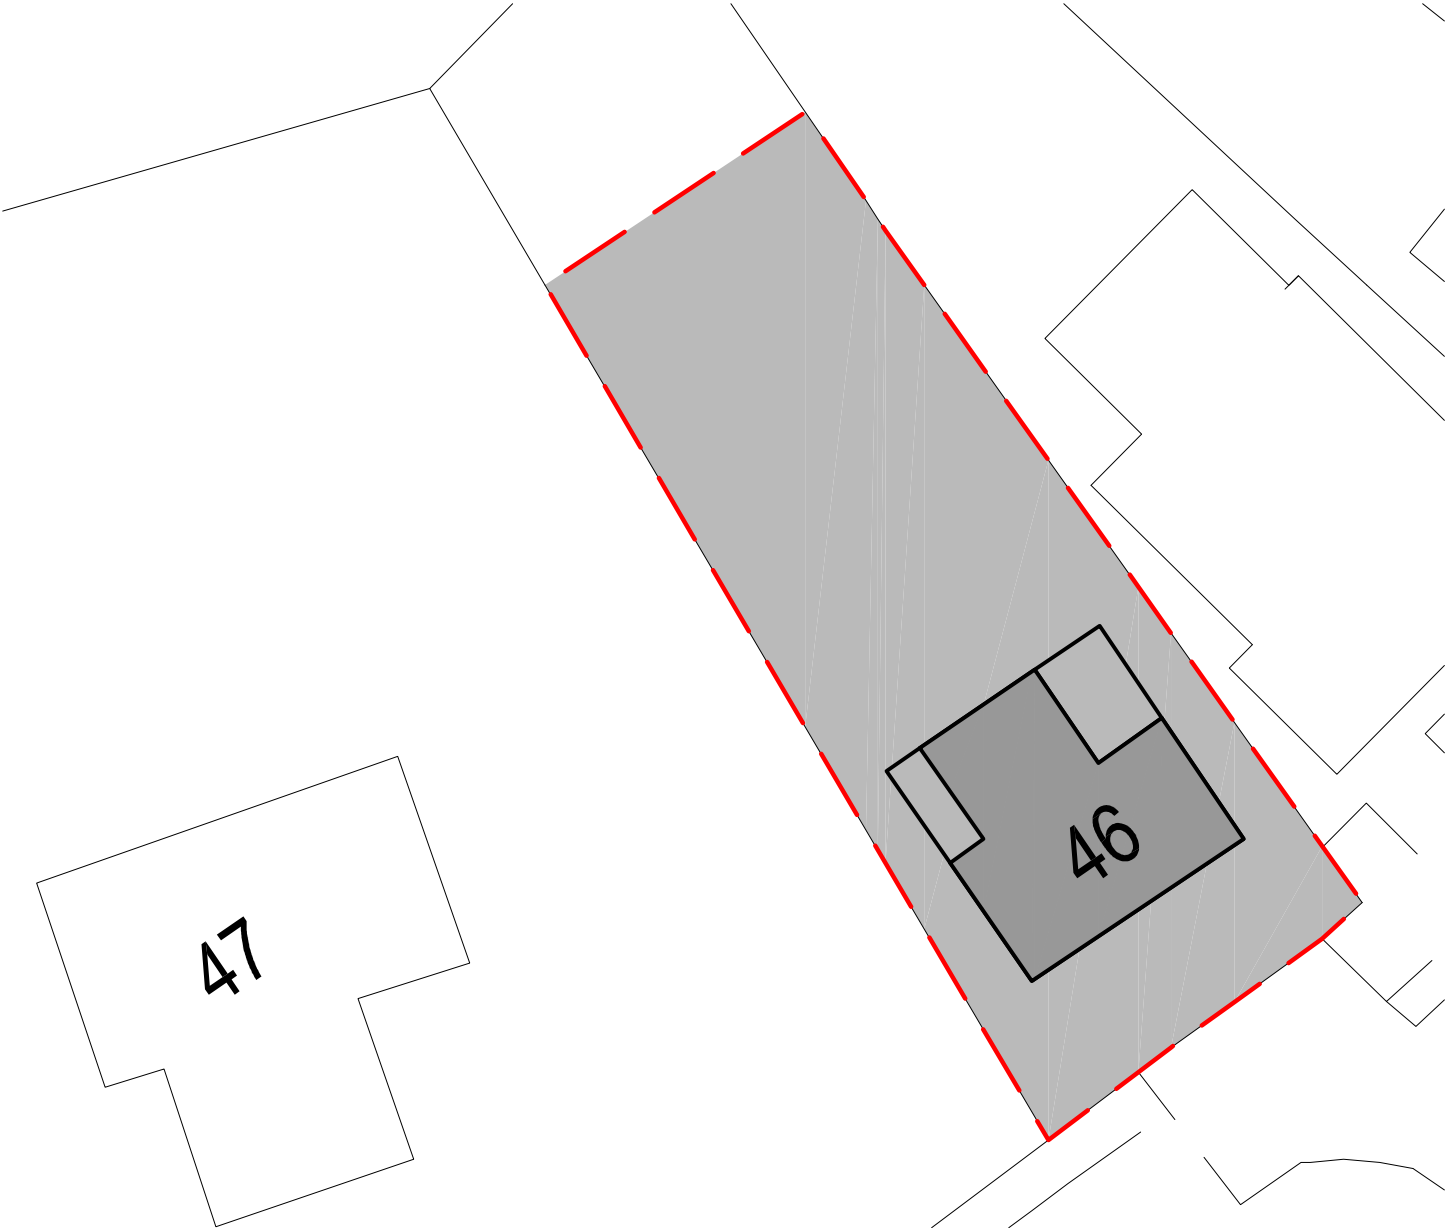

EXISTING SITE PLAN
Scale 1:250

Client:

Mr. & Mrs. L. Jones
45 New Road
Caenewydd
SA18 1UN

Project Title:

**PROPOSED REINSTATEMENT
OF ORIGINAL DWELLING
TO NO. 46 NEW ROAD**

General Notes:

1. Do not scale from this drawing. Take figured dimensions only.
2. Dimensions are in millimetres unless otherwise stated.

Drawing Issue:

**LDC
PROPOSED USE**

Drawing Title:

EXISTING SITE PLANS

Drawing No:	001	Revision:	
Date:	11-04-2023	Revised:	
Scales(s):	1:1250 / 1:250	Paper Size:	A3



Cwm Planning & Design Ltd.
(Civil, Structural & Architectural)