




nHouse®

nHouse3
TECHNICAL SALES DRAWINGS

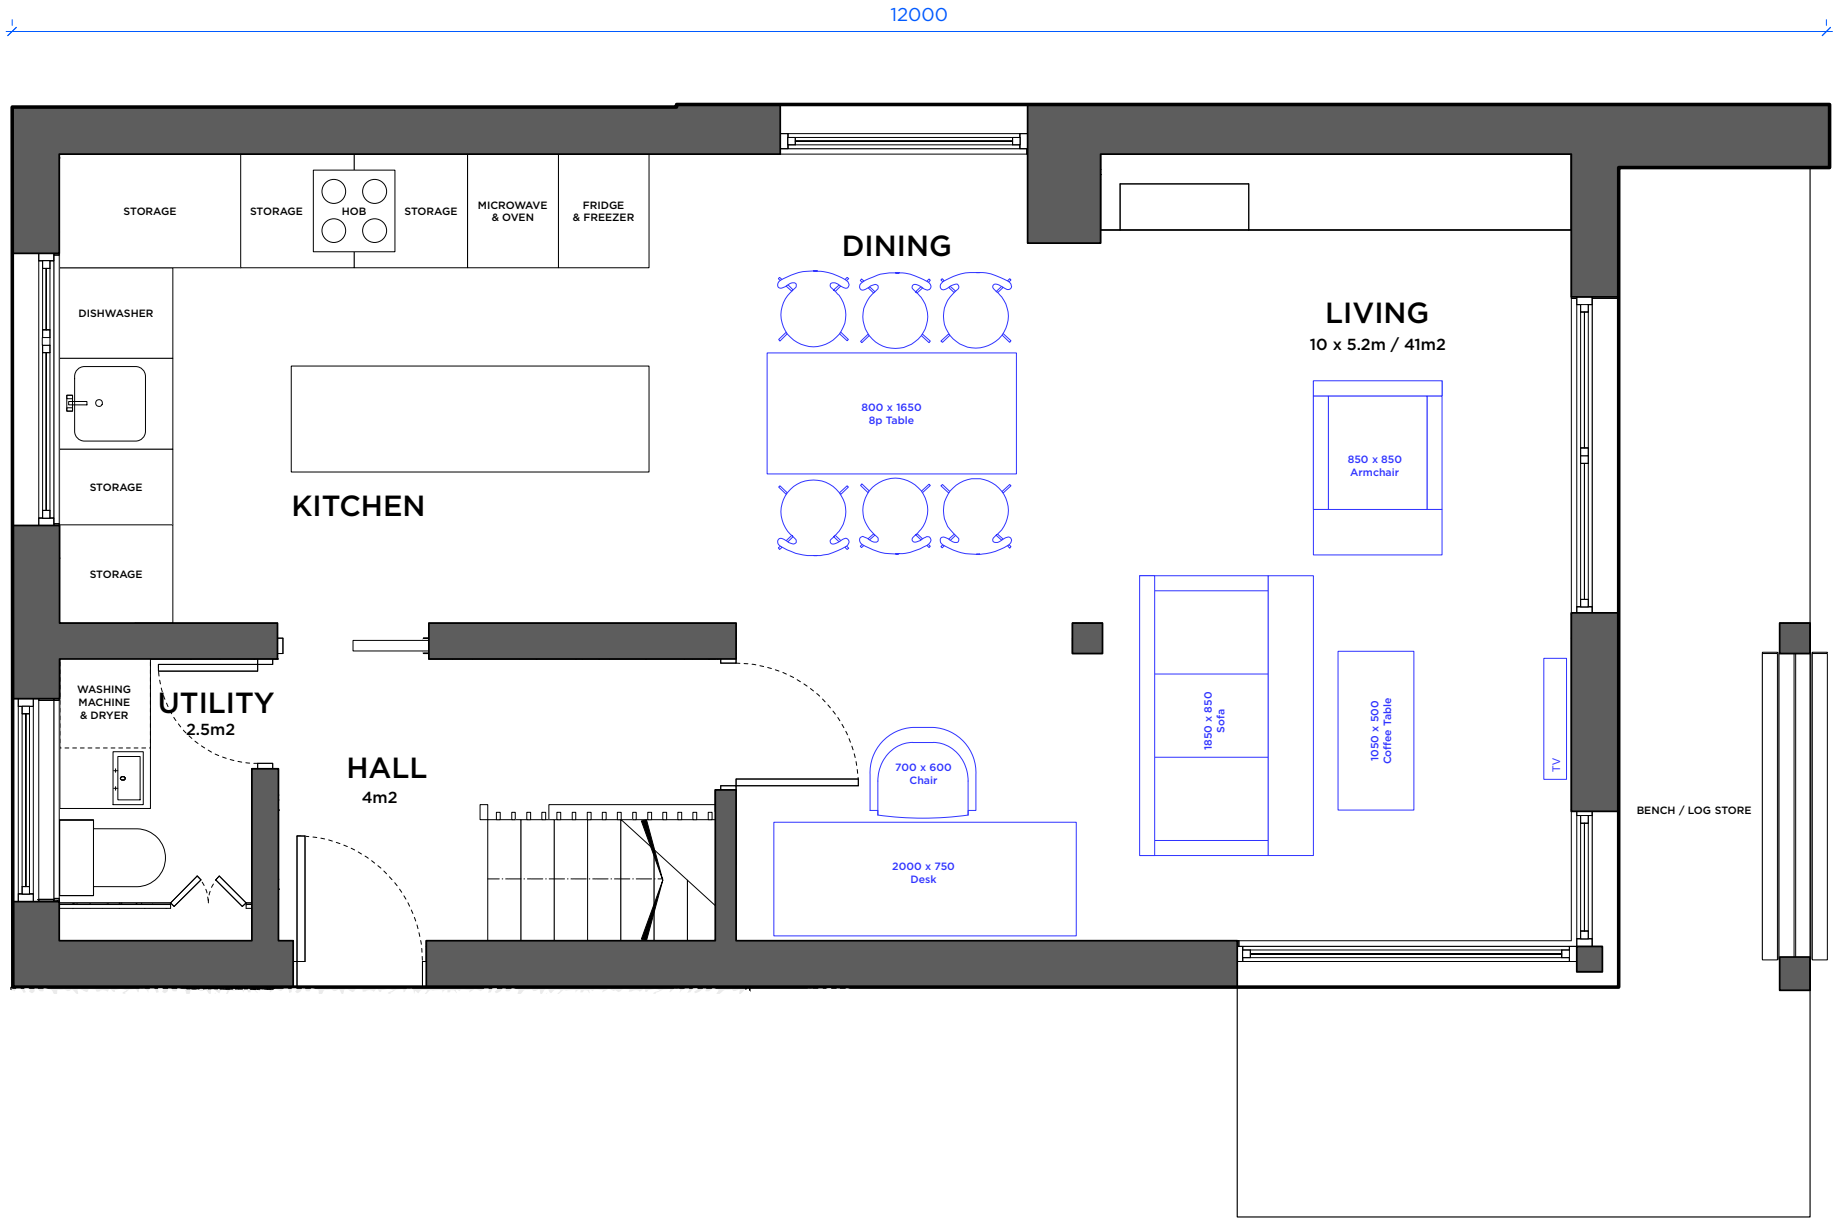


DO NOT SCALE. SCHEMATIC DRAWING ONLY. NO DIMENSIONAL CHECKS HAVE BEEN MADE. FULL MEASURED SURVEY REQUIRED.

DRAWING AND DESIGN REMAIN COPYRIGHT © OF THE AUTHOR. ACTION WILL BE TAKEN AGAINST UNAUTHORISED USE.

KEY | NOTES

DRAFT
WORK IN PROGRESS

Rev	Date	Amendments	Check

 

Studio RHE


4 Green Mews, Beveden St
London N1 6AS

+44 (0)20 7253 5358
architect@studiorhe.com
www.studiorhe.com

Drawing Title

GROUND FLOOR PLAN

Job Title	Job No.
nHouse	5100
Scale	Drawing No.
1:25 @ A1 / 1:50 @ A3	MA001

 




DO NOT SCALE. SCHEMATIC DRAWING ONLY. NO DIMENSIONAL CHECKS HAVE BEEN MADE. FULL MEASURED SURVEY REQUIRED.

DRAWING AND DESIGN REMAIN COPYRIGHT © OF THE AUTHOR. ACTION WILL BE TAKEN AGAINST UNAUTHORISED USE.

KEY | NOTES

DRAFT
WORK IN PROGRESS

Rev	Date	Amendments	Check

 

Studio RHE
4 Green Mews, Bevisden St
London N1 6AS

+44 (0)20 7253 5358
architect@studiorhe.com
www.studiorhe.com

Drawing Title


FIRST FLOOR PLAN

Job Title	Job No.
nHouse	5100
Scale	Drawing No.
1:25 @ A1 / 1:50 @ A3	MA002


DO NOT SCALE. SCHEMATIC DRAWING ONLY. NO DIMENSIONAL CHECKS HAVE BEEN MADE. FULL MEASURED SURVEY REQUIRED.

DRAWING AND DESIGN REMAIN COPYRIGHT © OF THE AUTHOR. ACTION WILL BE TAKEN AGAINST UNAUTHORISED USE.


KEY | NOTES

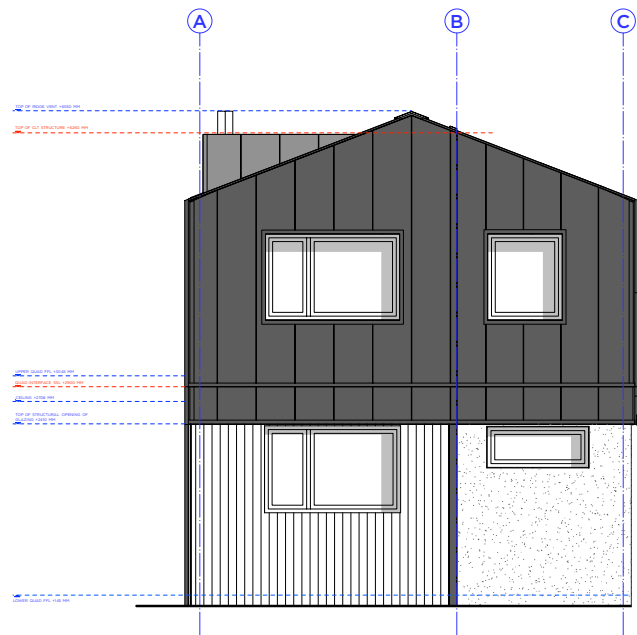

FRONT ELEVATION | 1:25

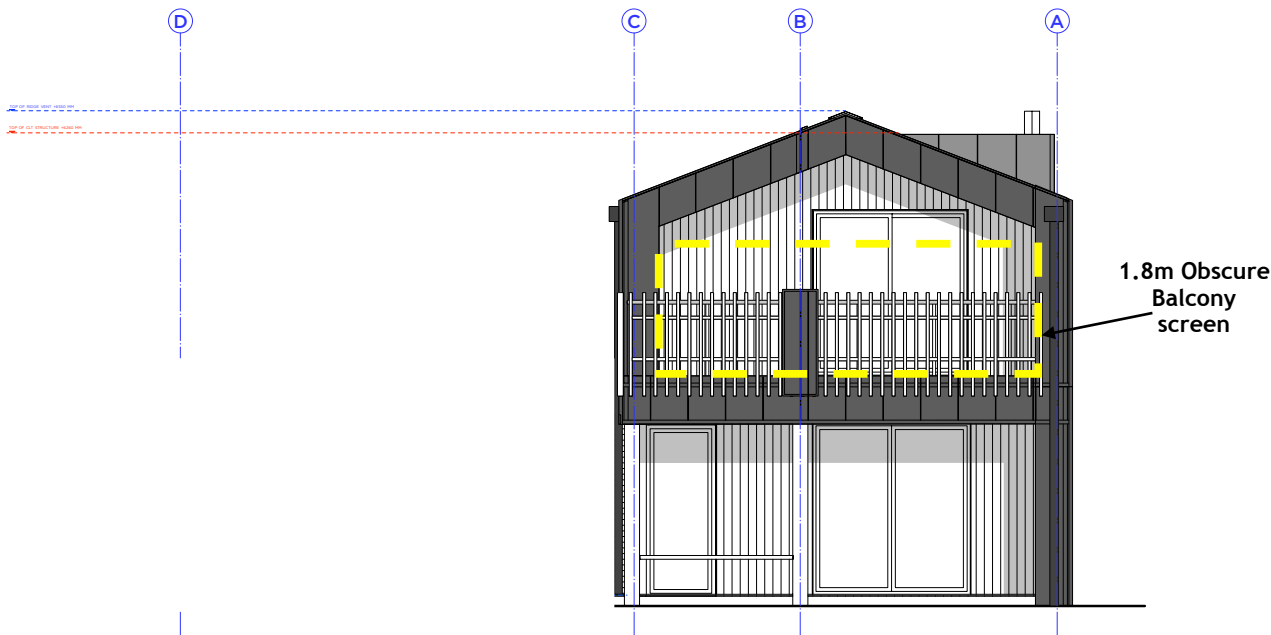


REAR ELEVATION | 1:25

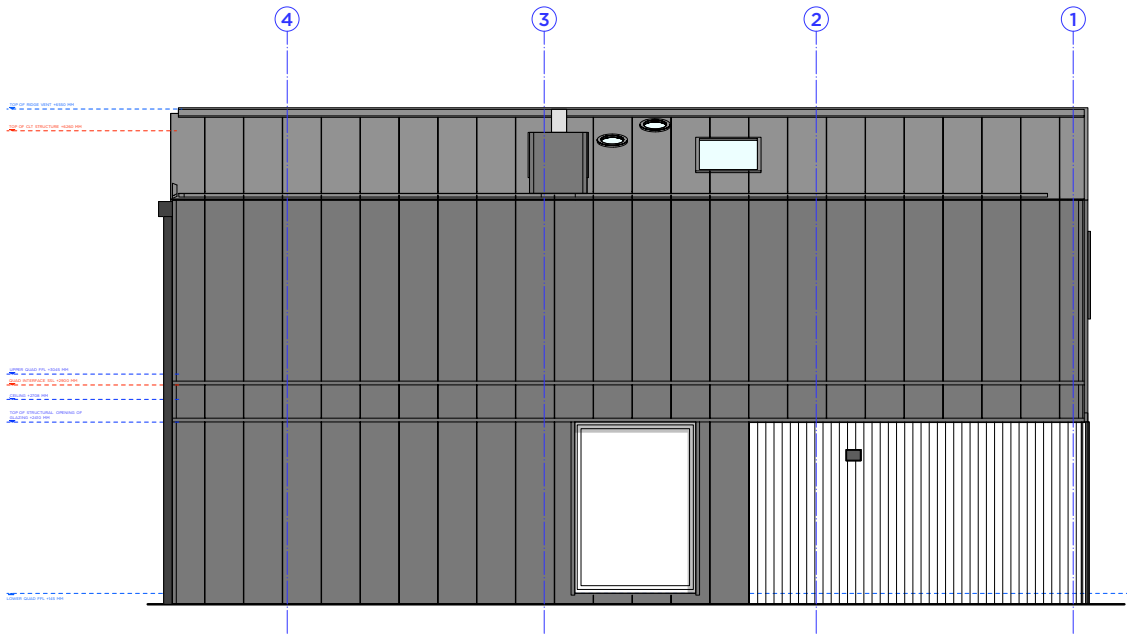

LEFT ELEVATION | 1:25

DRAFT
WORK IN PROGRESS

Rev	Date	Amendments	Check

 

Studio RHE

4 Green Mews, Bevenden St
London N1 6AS

+44 (0)20 7253 5358
architect@studiorhe.com
www.studiorhe.com

Drawing Title
ELEVATIONS OVERVIEW

Job Title nHouse	Job No. 5100
Scale 1:50 @ A1 / 1:100 @ A3	Drawing No. EL001A