
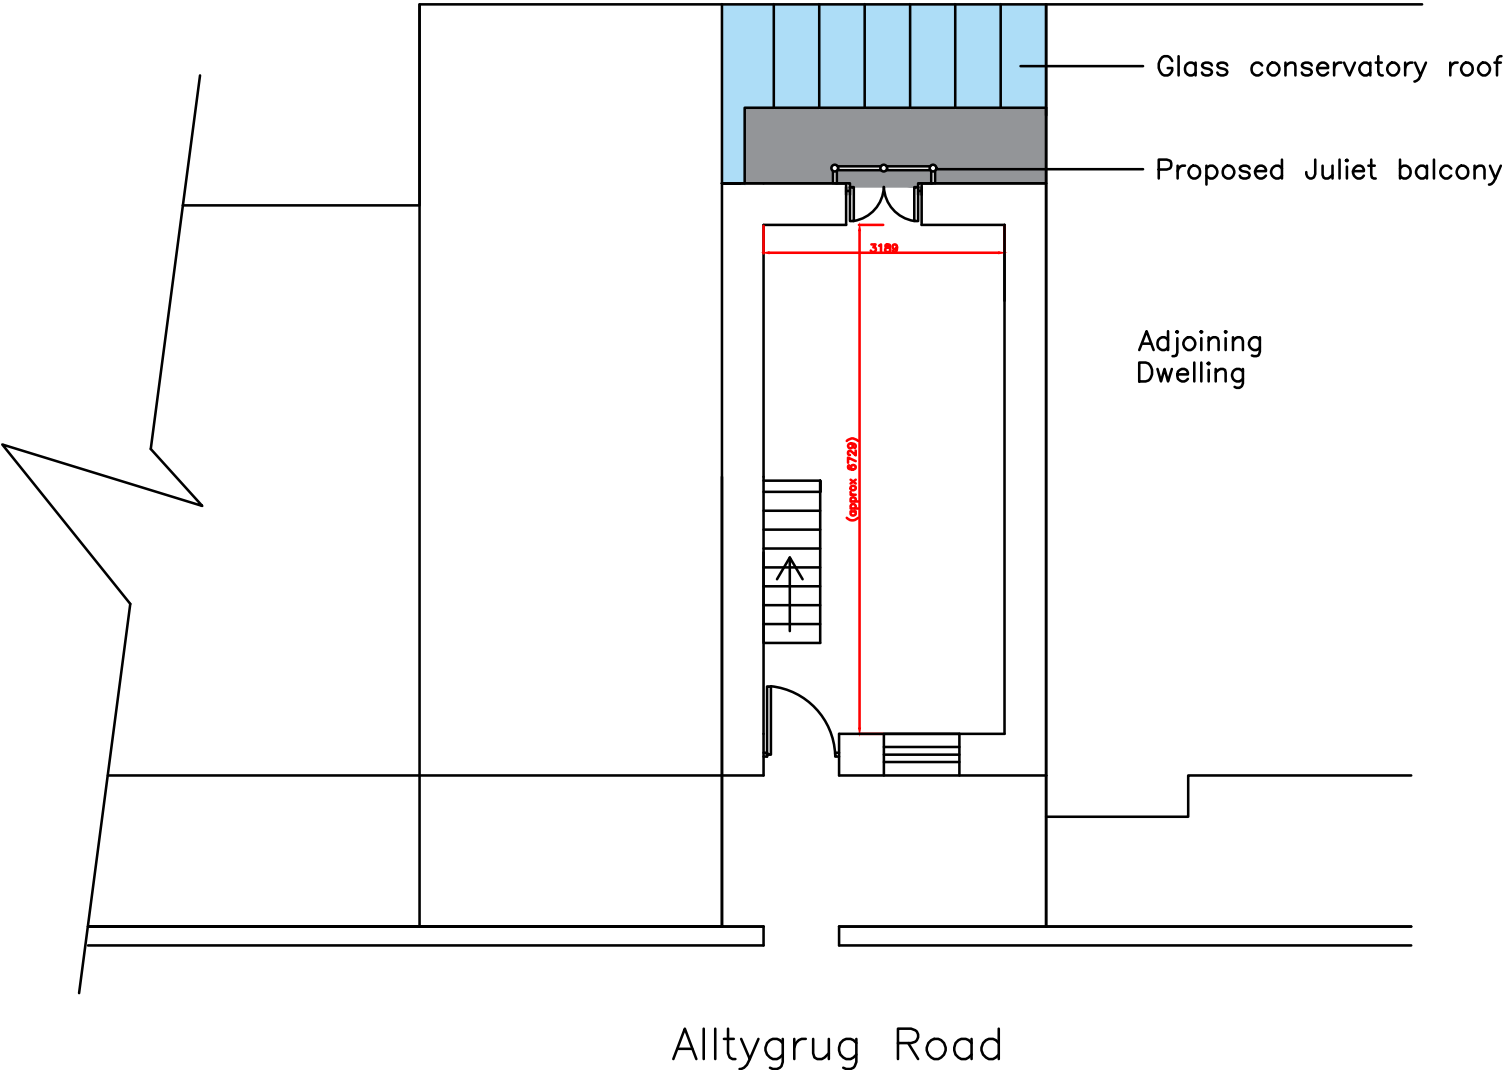


NOTES

 

B	Apr'23	Balcony amended	CH	
A	Apr'23	Balcony type changed	CH	
REV	DATE		BY	CHKD

CLIENT
Rafal Marciniac

PROJECT
21 Alltygrug Rd

TITLE
Proposed Ground Floor Plan

DRAWING ISSUE
PLANNING

GENERAL NOTES
A- The scale shown on this drawing only applies to the correct paper size.
B- Do not scale from this drawing take figured dimensions only.
C- Any discrepancies to be reported to ateb consult.
D- Drawings in PDF format are not to scale and are for reference only.

DATE	Feb'23	PRODUCED BY	C.Holmes
SCALE	1:100	CHECKED	
PAPER SIZE	A3	APPROVED	

ateb Consult
42 Gurnos Road
Ystalyfera
Swansea
SA9 2HY
Tel: 01639 849279
Fax: 01639 849984
E-mail: info@atebconsult.co.uk

JOB NUMBER	DRAWING NUMBER	REVISION
22/079	207	B