

darkin
architects

drawing on
experience

www.darkinarchitects.com

CARDIFF 02922 744 005
LLANELLI 01554 778 730
NEATH 01639 505 566

info@darkinarchitects.com

RIBA



Chartered Practice

THIS DRAWING IS THE COPYRIGHT OF DARKIN ARCHITECTS AND MAY NOT BE COPIED, ALTERED OR REPRODUCED IN ANY FORM OR PASSED TO A THIRD PARTY WITHOUT THEIR CONSENT. DIMENSIONS MUST BE CHECKED AND VERIFIED ON SITE AND ANY DISCREPANCIES SHOULD BE REPORTED TO THE ARCHITECT. THIS DRAWING MUST NOT BE SCALED AND SHOULD BE READ IN CONJUNCTION WITH ALL OTHER CONSULTANT'S DRAWINGS. IF IN DOUBT ASK FOR CONFIRMATION.

No.	Description	By	Date
F	Revised FF Stairs to allow for sufficient head height	BDR	09.11.22
G	Front Parking Amended	NCR	10.02.23
H	Window Amended	NCR	18.04.23

CLIENT

Huw Toghil

PROJECT

The Oaks


PROJECT ADDRESS

Plot 14, The Oaks
Cimla
SA11 3RJ


DRAWING TITLE

Proposed Floor Plans


DRAWN BY	CHECKED BY	© Copyright
BDR	TOM	Darkin Architects 2022
PROJECT REF	SCALE	PAPER SIZE
NH371	1 : 100	A3
DRAWING	REVISION	DATE
101	H	15/08/22

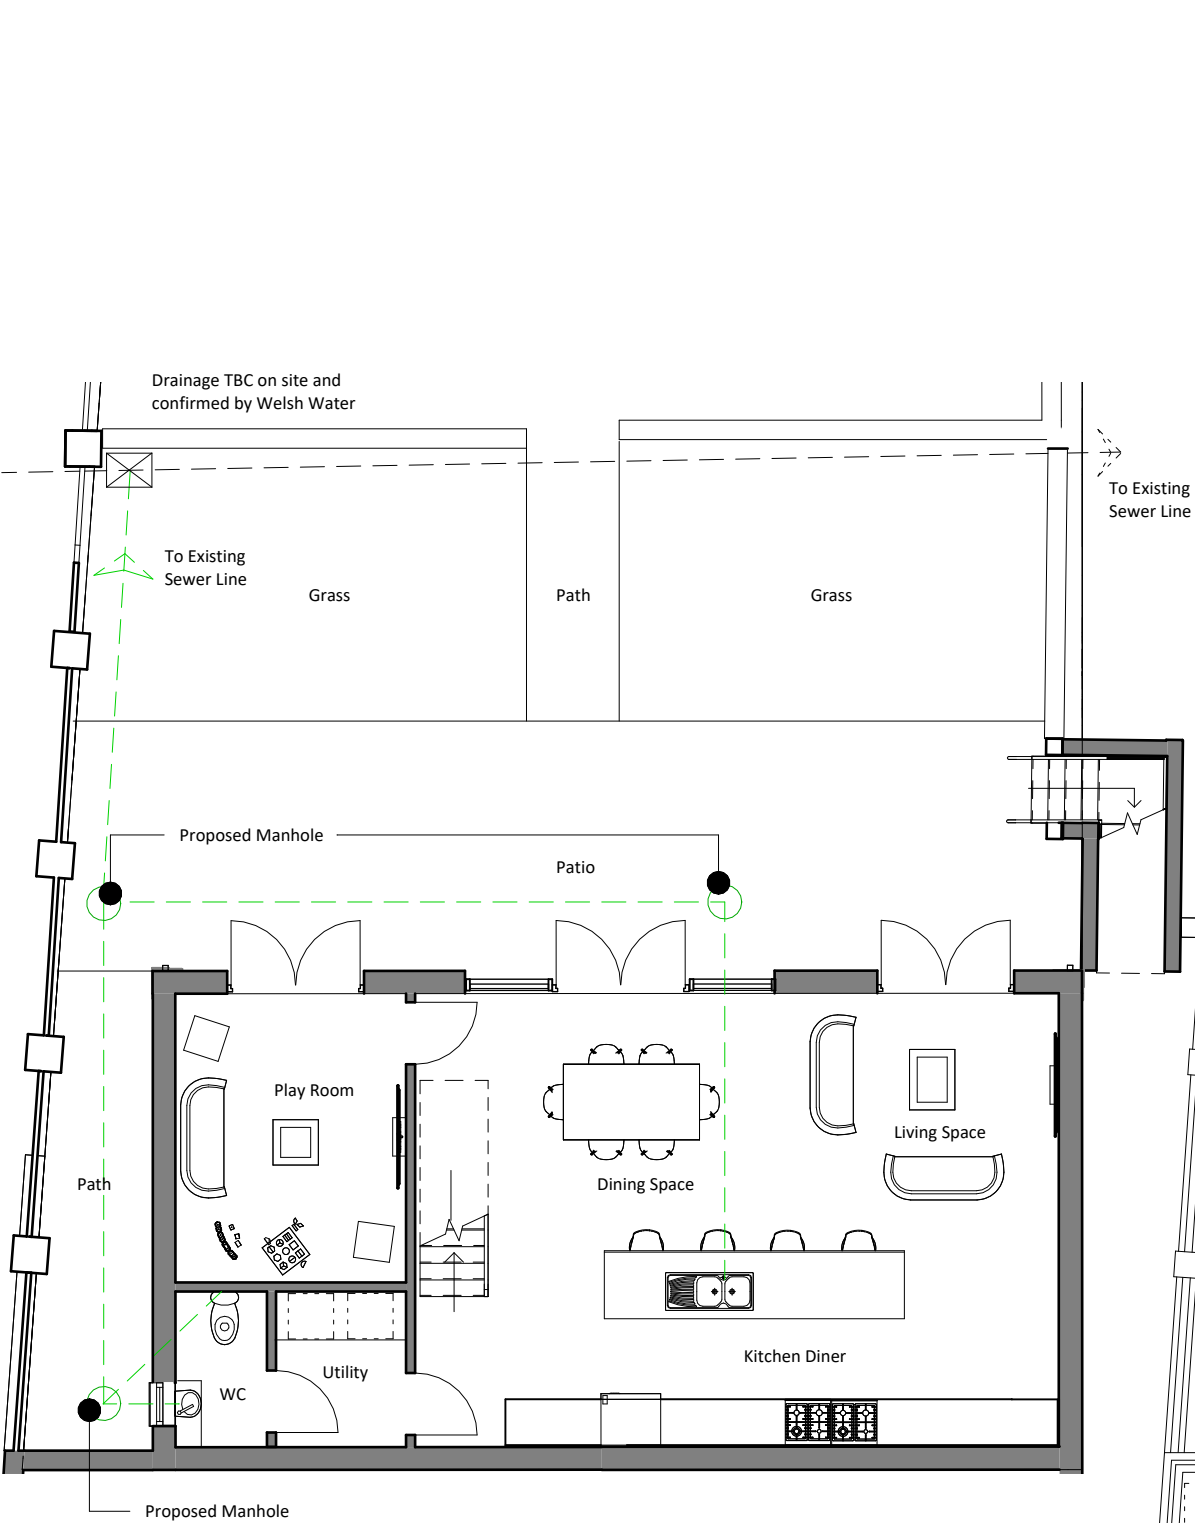

Lower Ground Floor Plan

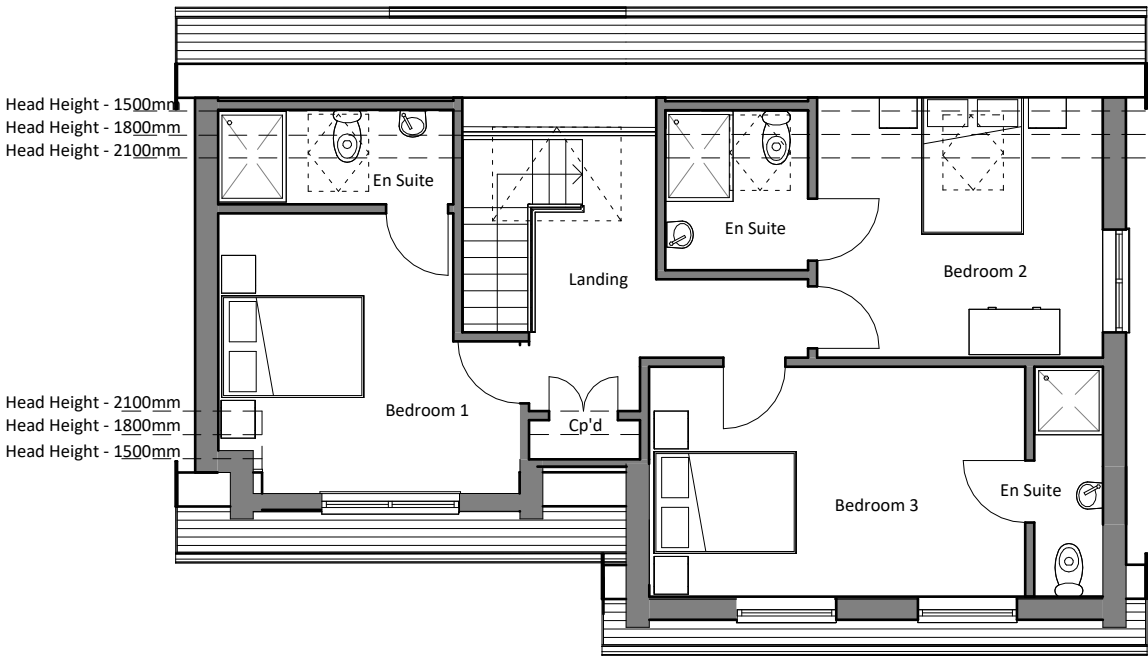

First Floor Plan

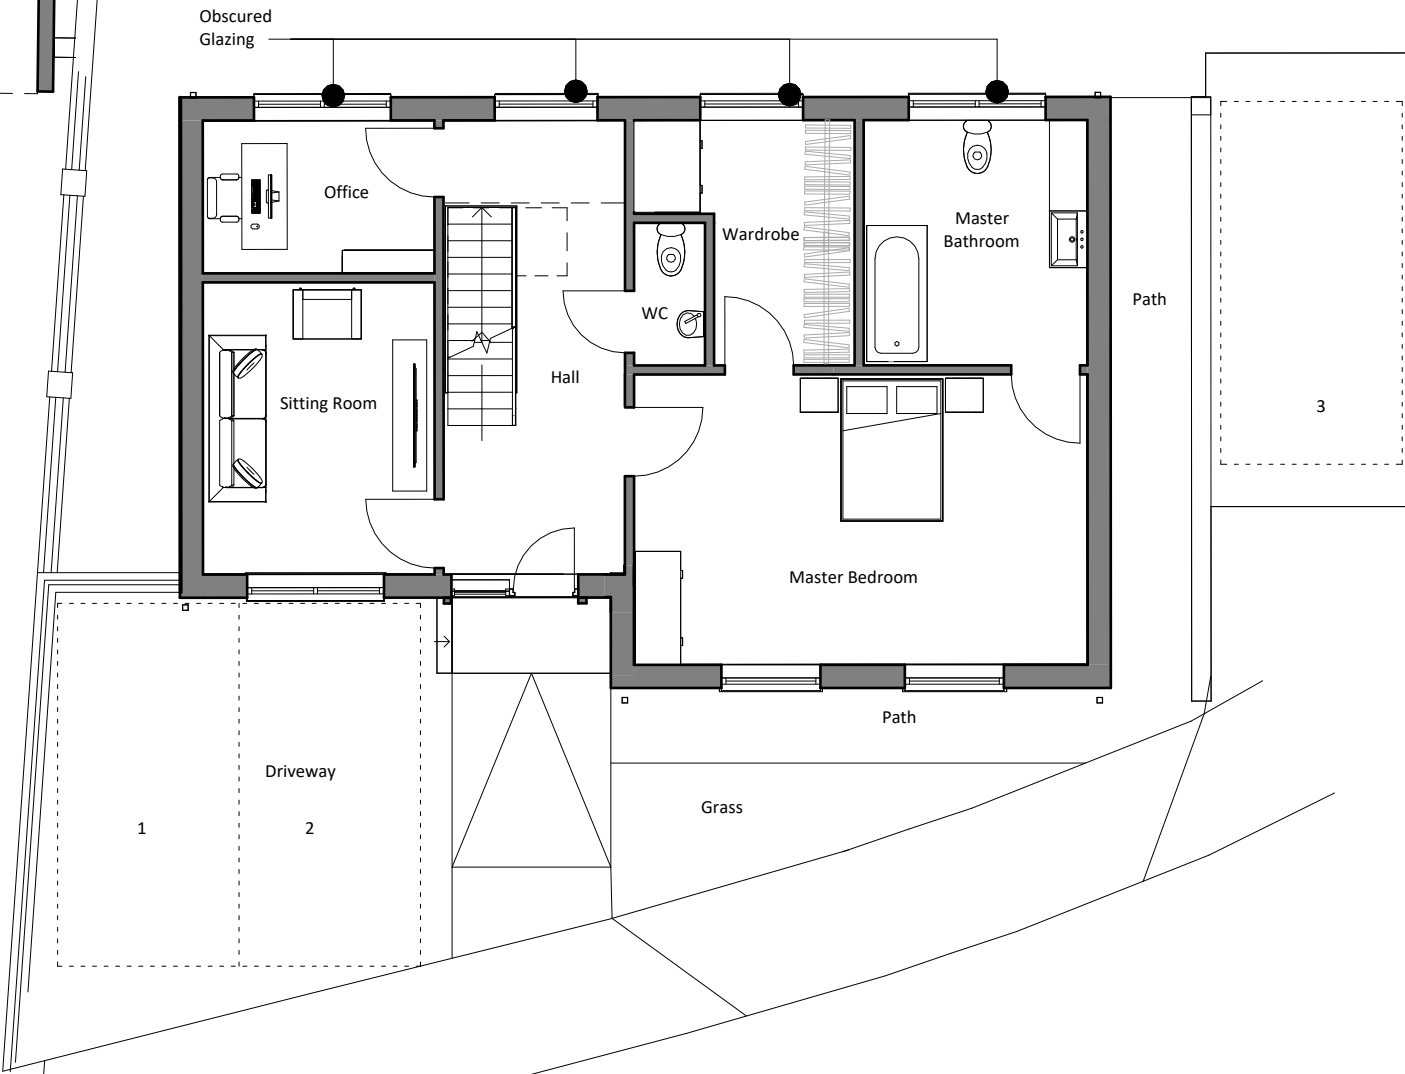

Ground Floor Plan