




- 1 All dimensions in millimetres unless otherwise stated.
2 Do not scale off drawing. All dimensions to be checked on site.

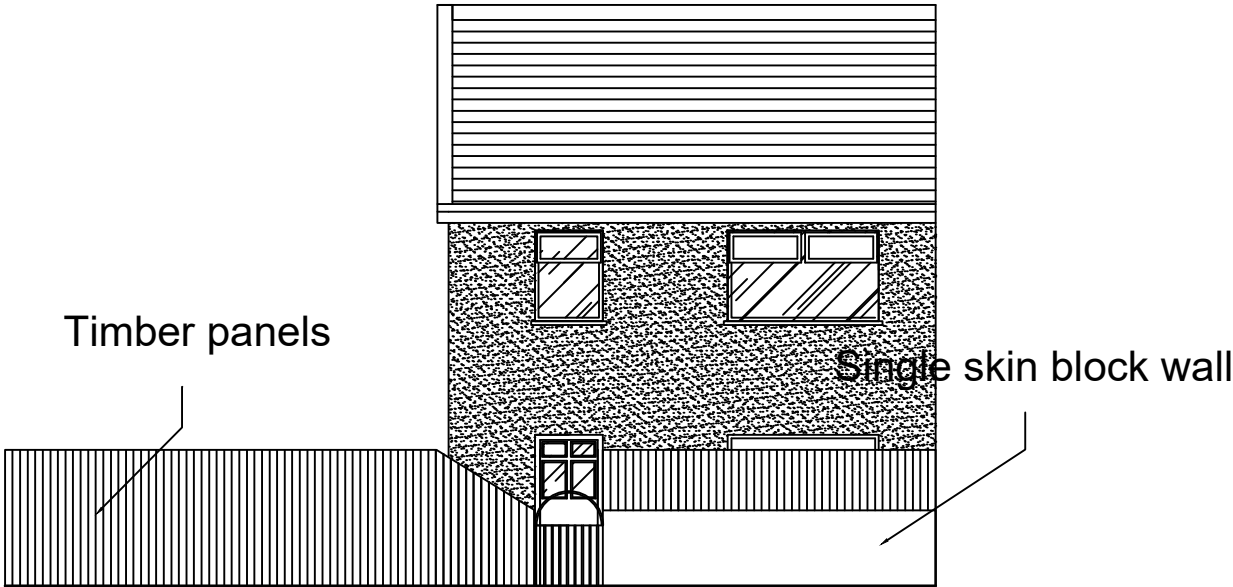

Existing Front Elevation

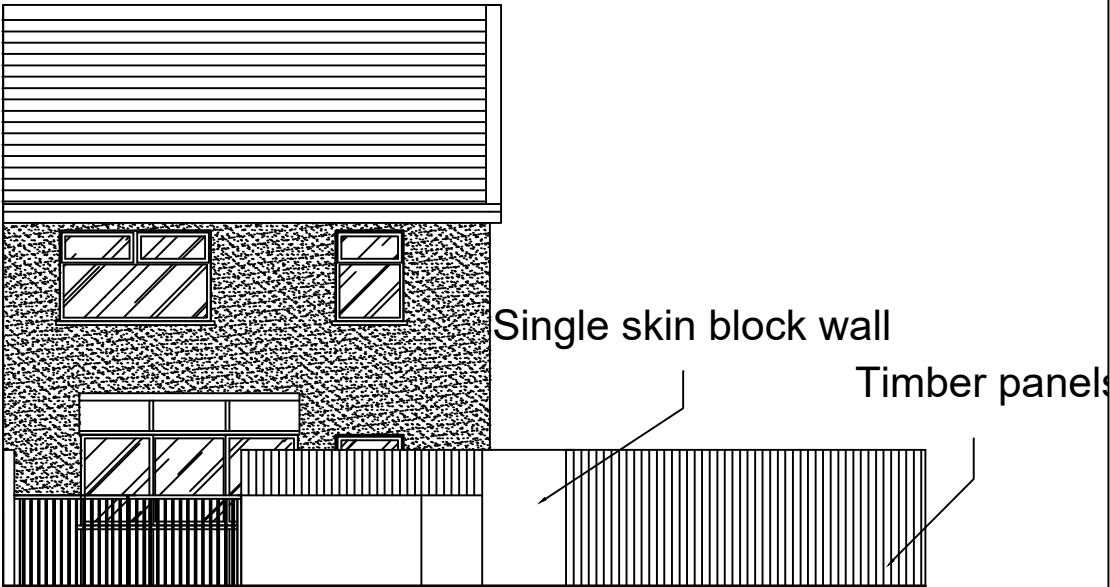

Existing Rear Elevation

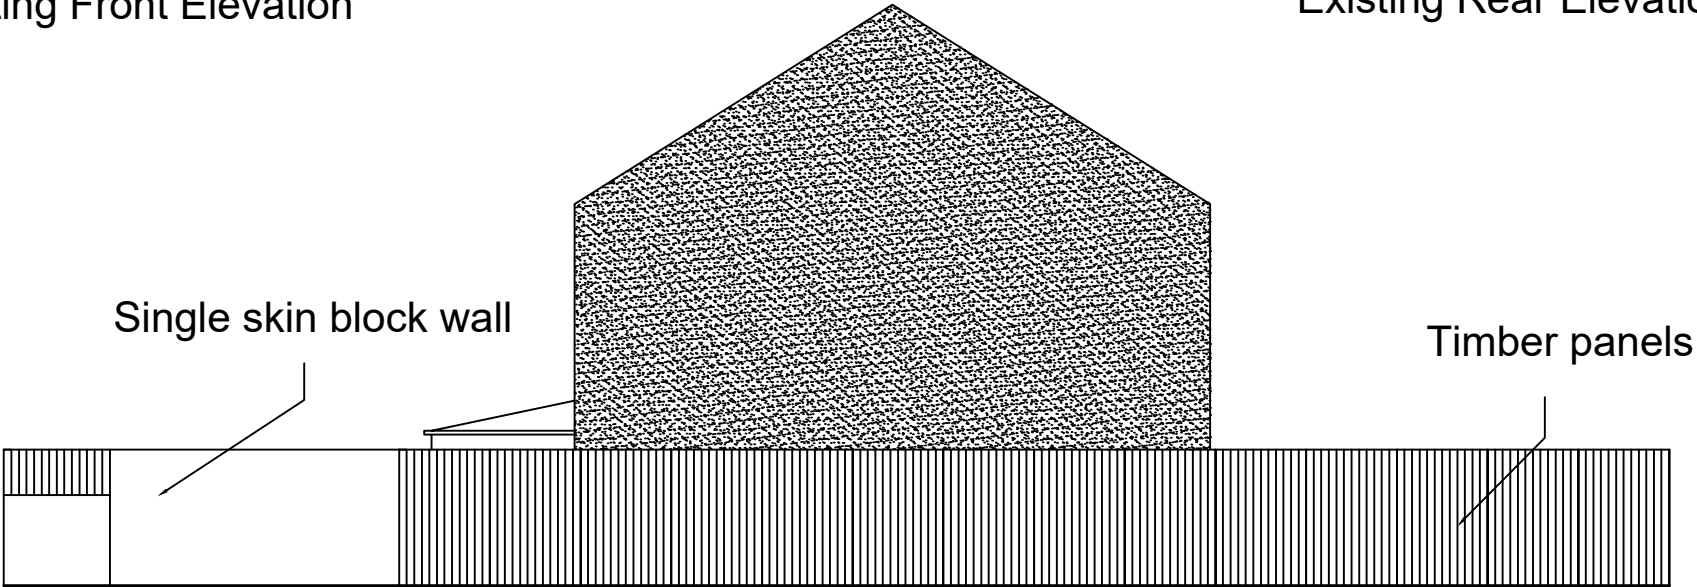

Existing Side Elevation

Rev	Details	Dr	Date
-----	---------	----	------

..\nptcbc_rect_black.png

Project
61 Waun Wen,
Cwmavon,
Port Talbot
Existing Elevations

Drawn	DB	Checked		Approved	
Date	4/1/23	Date		Date	
Scales	1:100				

Drawing No. PRV61-003