




- 1 All dimensions in millimetres unless otherwise stated.
- 2 Do not scale off drawing. All dimensions to be checked on site.

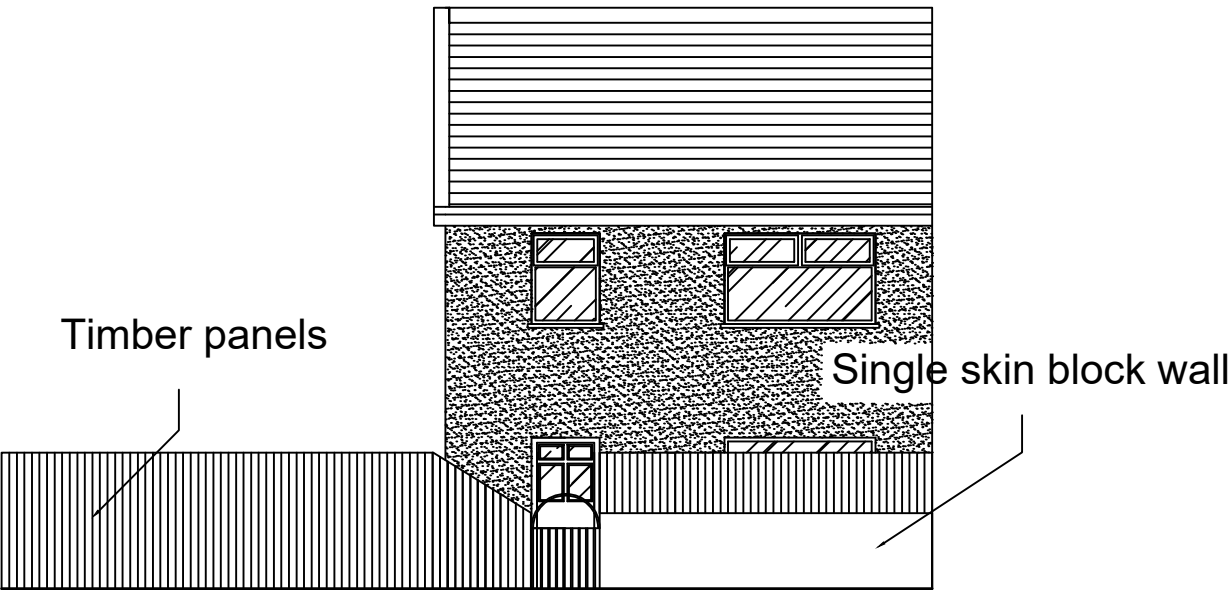

Proposed Front Elevation

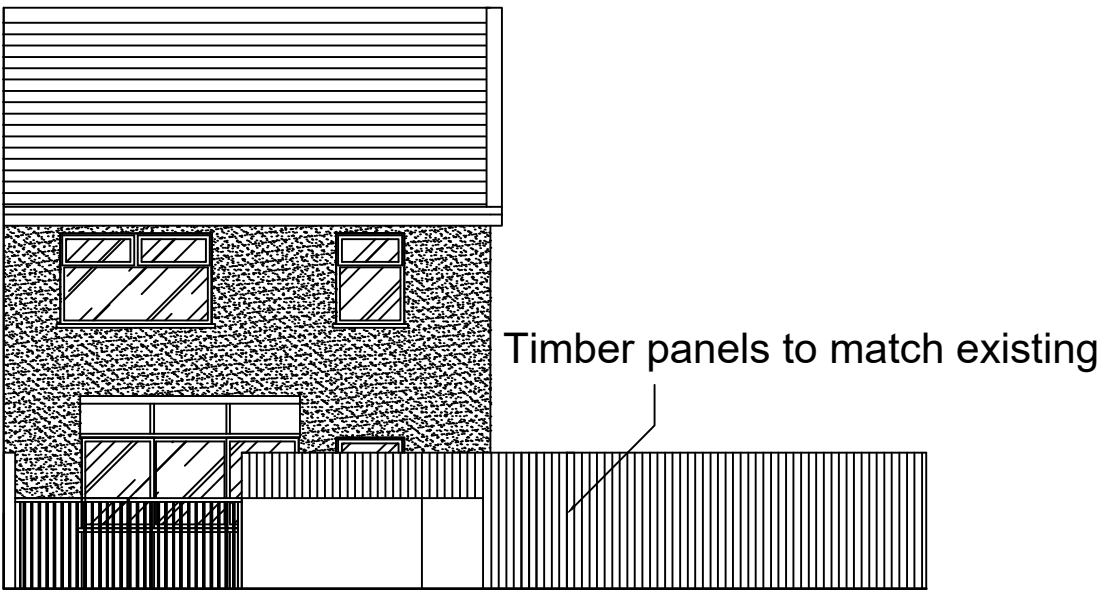

Proposed Rear Elevation

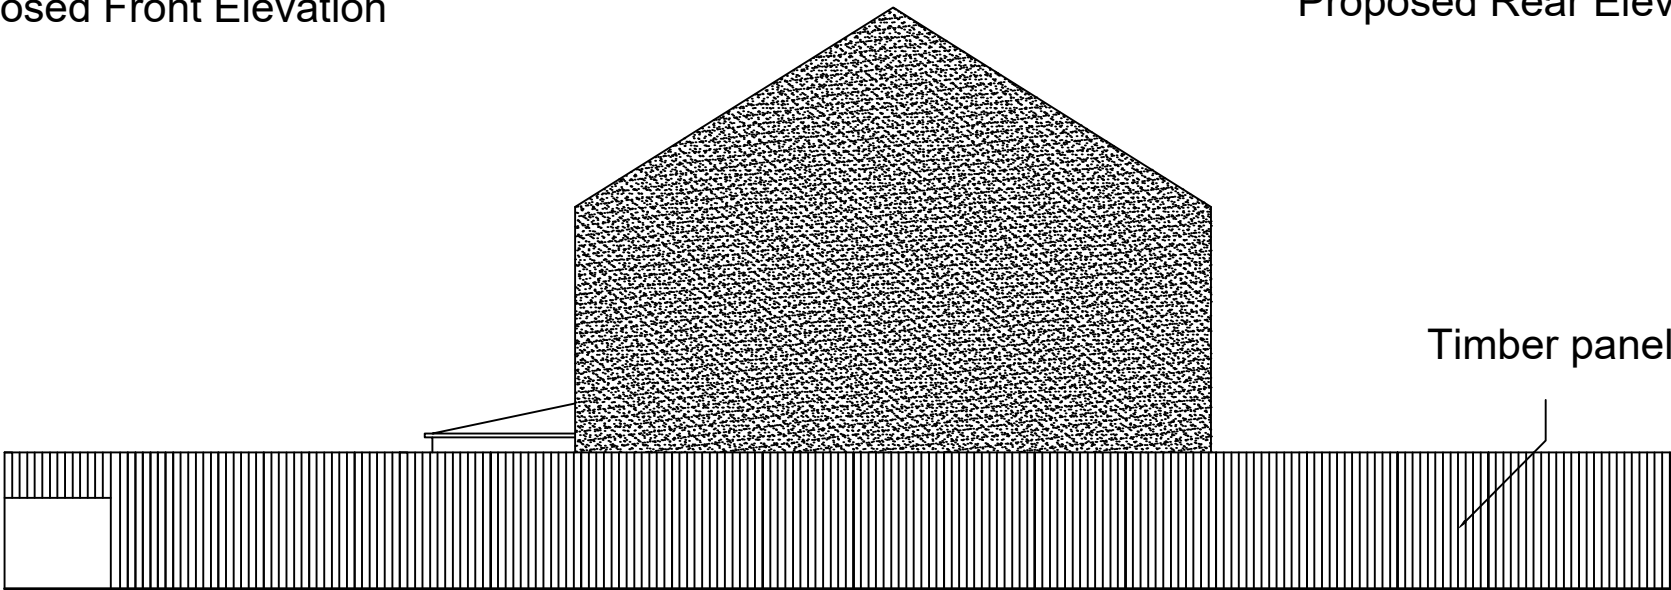

Proposed Side Elevation

Rev	Details	Dr	Date
..\nptcbc_rect_black.png			
Project61 Waun Wen, Cwmavon, Port Talbot			
Proposed Elevations			
Drawn	DB	Checked	Approved
Date	4/1/23	Date	Date
Scales	1:100		
Drawing No.		PRV61-004	