




● EXISTING FRONT ELEVATION
1:50@A1

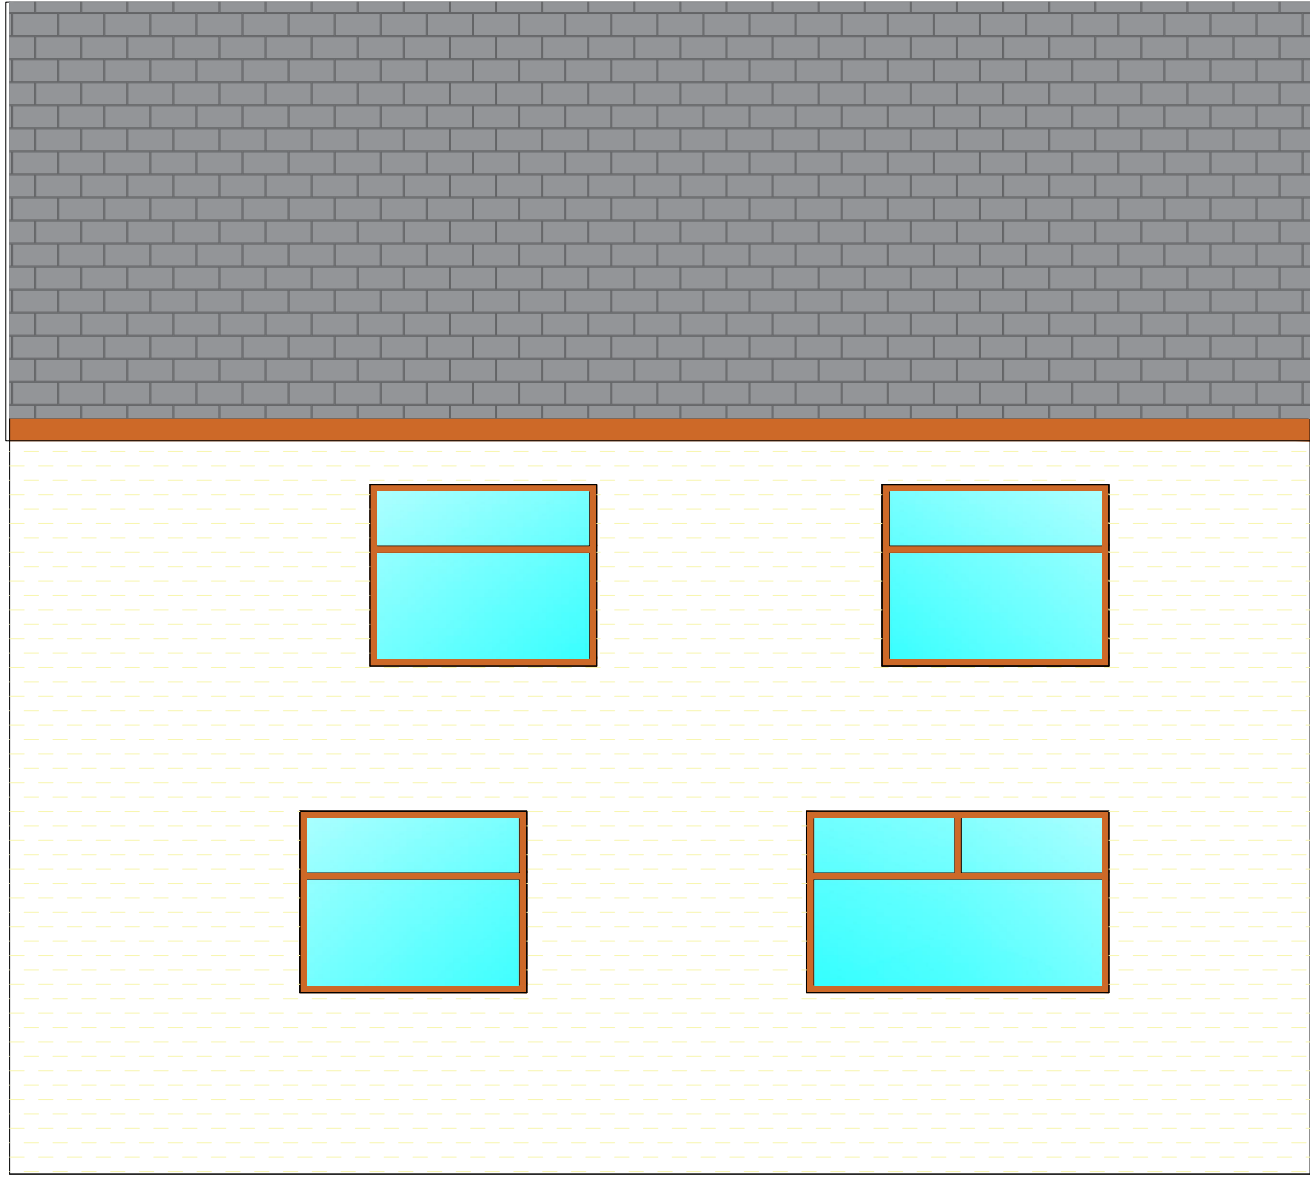


● EXISTING SIDE ELEVATION
1:50@A1

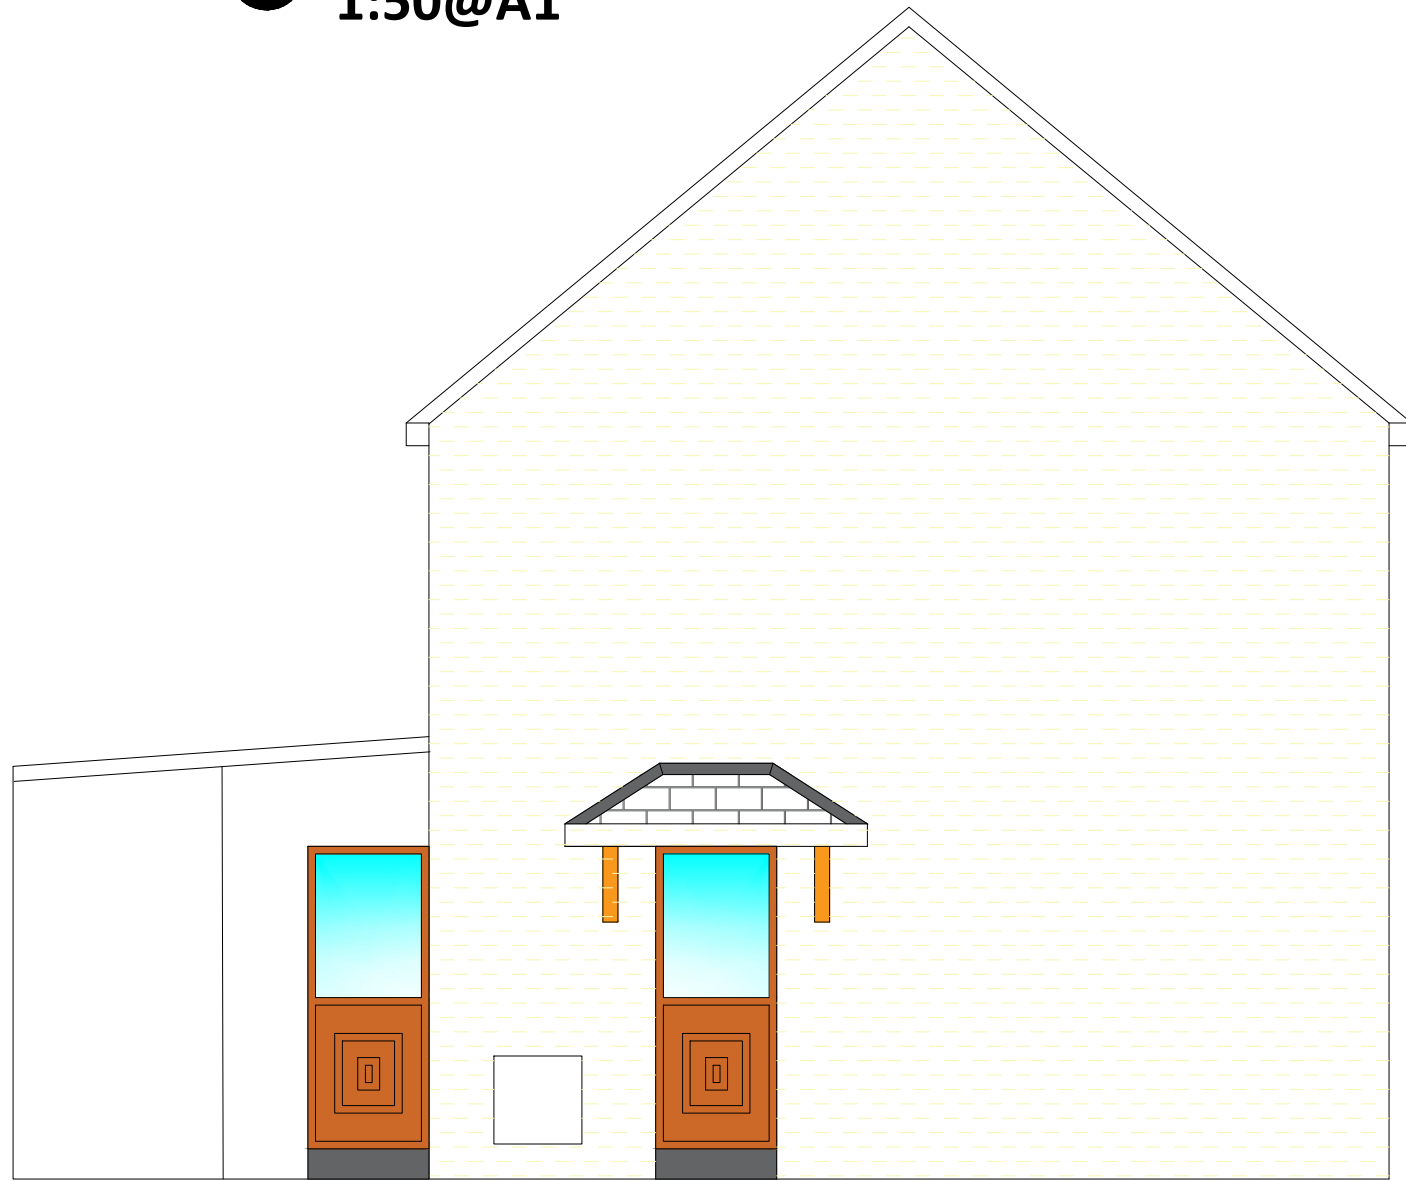

● EXISTING REAR ELEVATION
1:50 @ A1

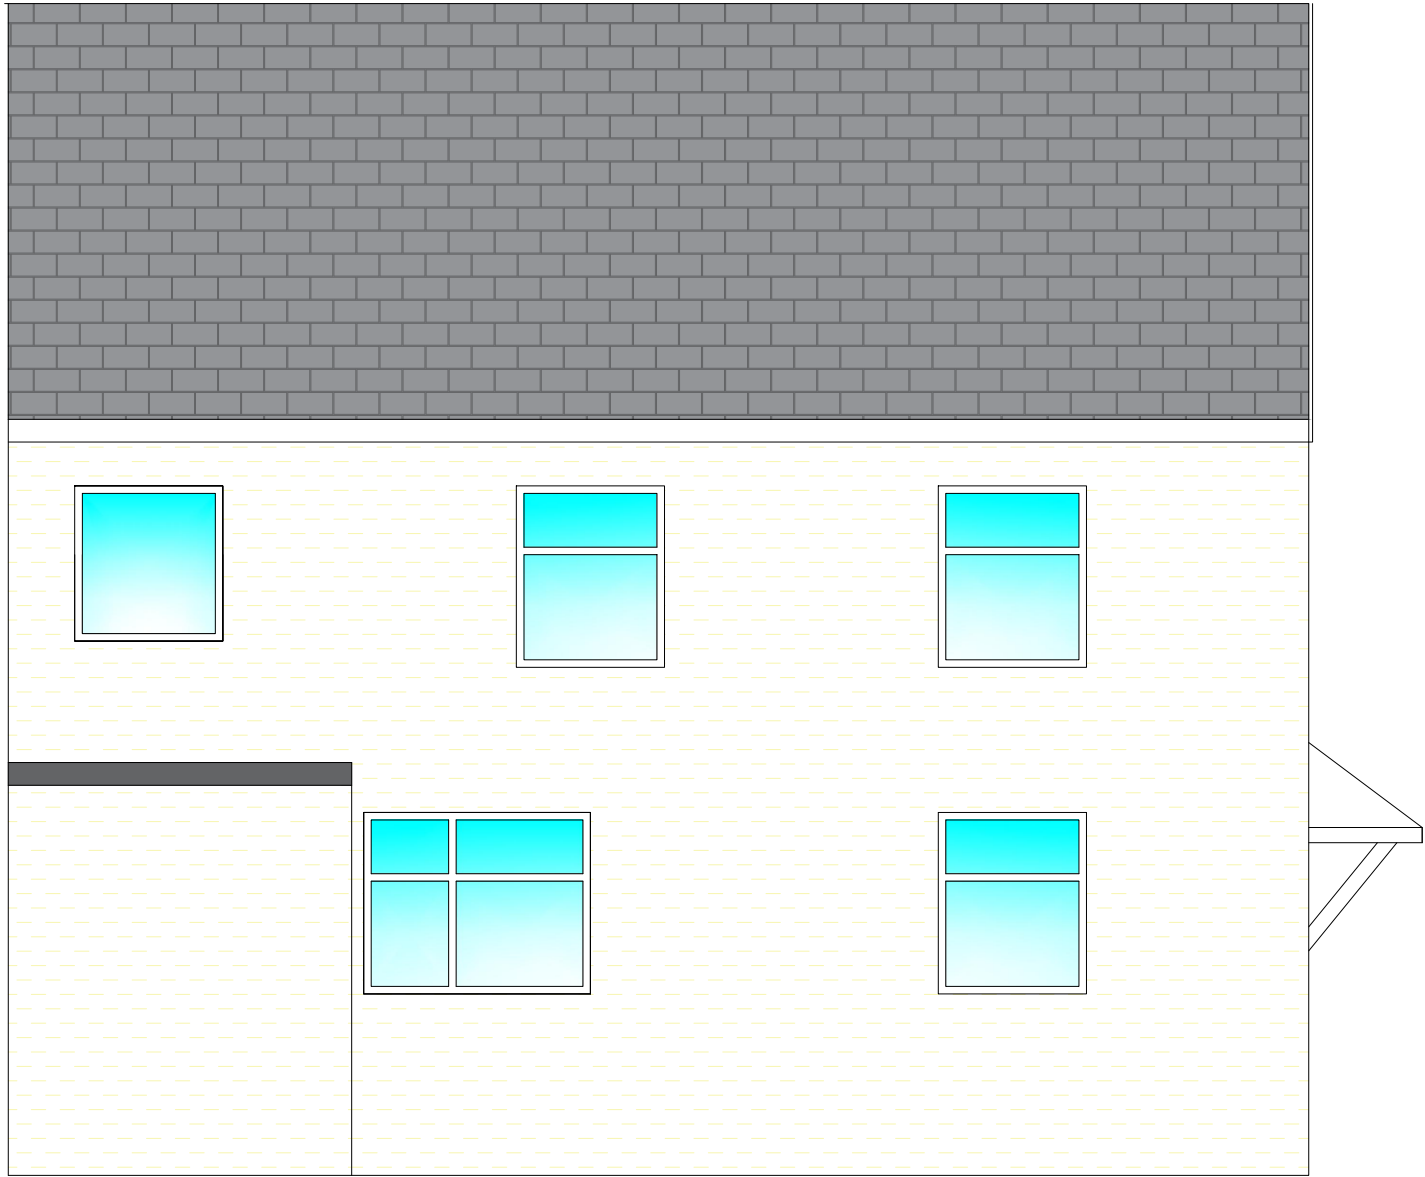

● EXISTING GROUND FLOOR PLAN
1:25 @ A1

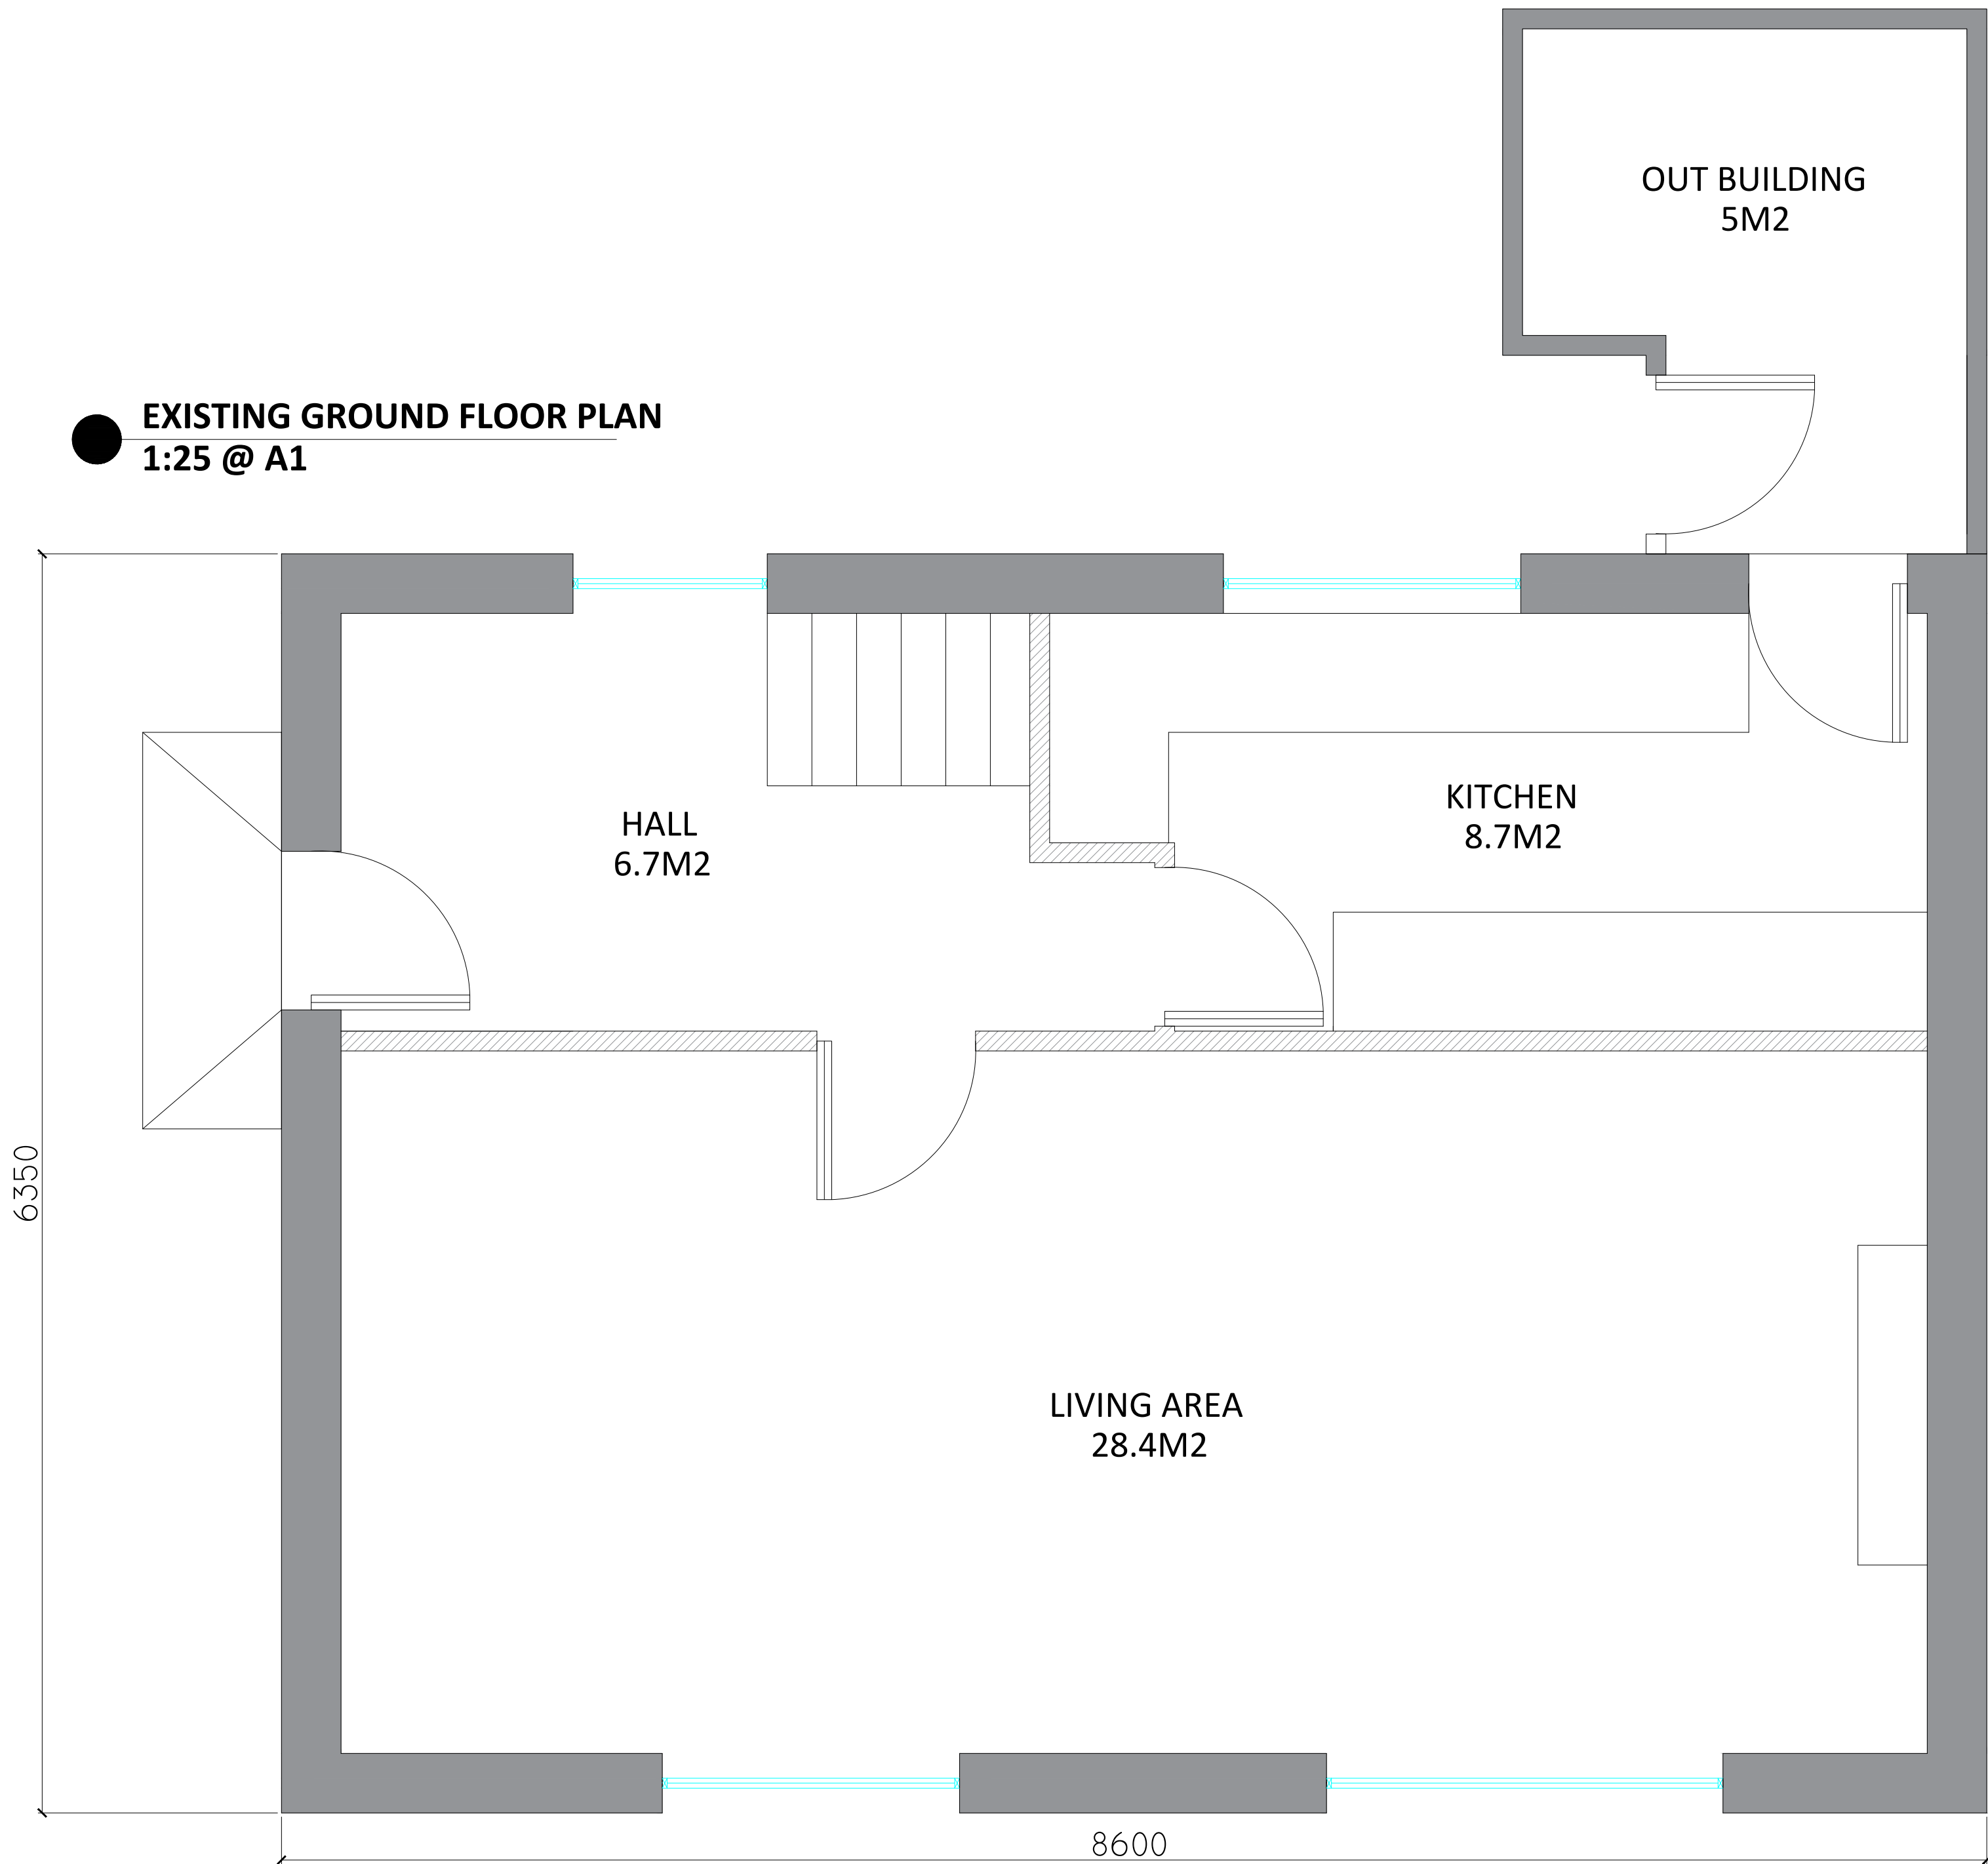

Title: 23 WESTERN AVE, EXISTING ELEVATIONS & FLOORPLAN

Project: REAR EXTENSION

Address:
23, WESTERN AVE
SANDFIELDS
PORT TALBOT
SA12 7LS

Drawn By:
CHD

Checked By

Scale:
AS STATED

Date:
12-02-23

Drawing No: WESTERN AVENUE-01-001