




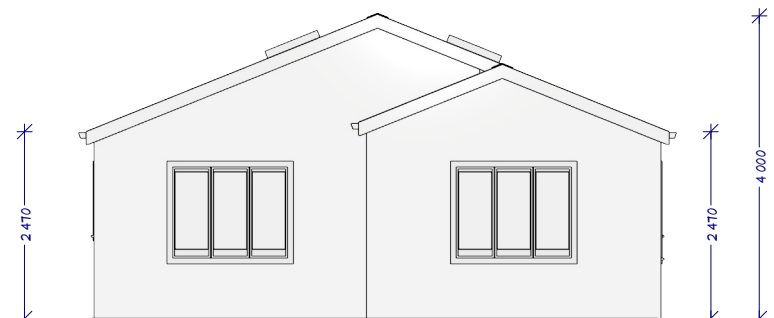


FRONT ELEVATION PROPOSED

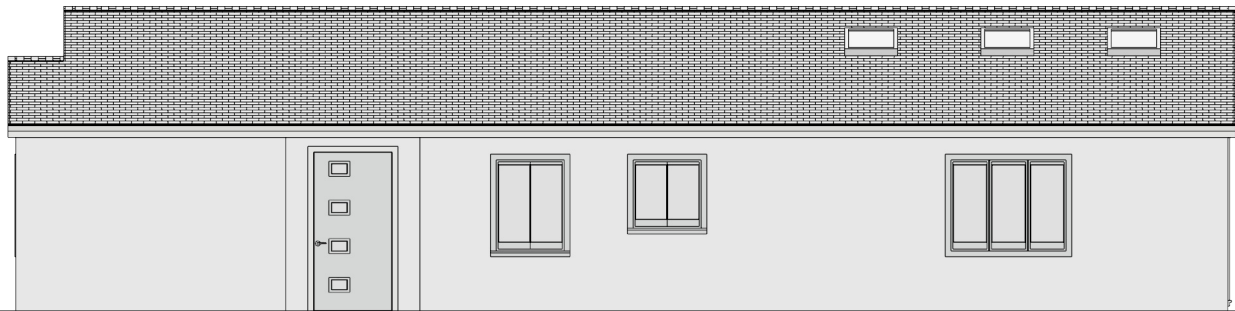


SIDE ELEVATION PROPOSED

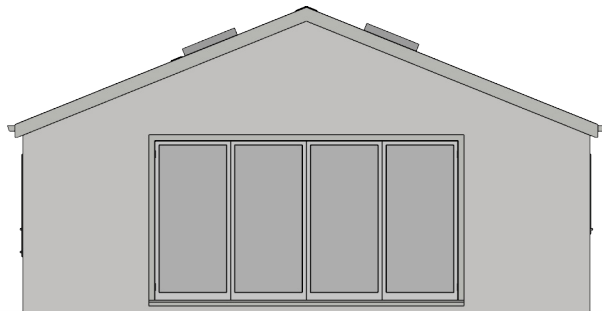


REAR ELEVATION PROPOSED

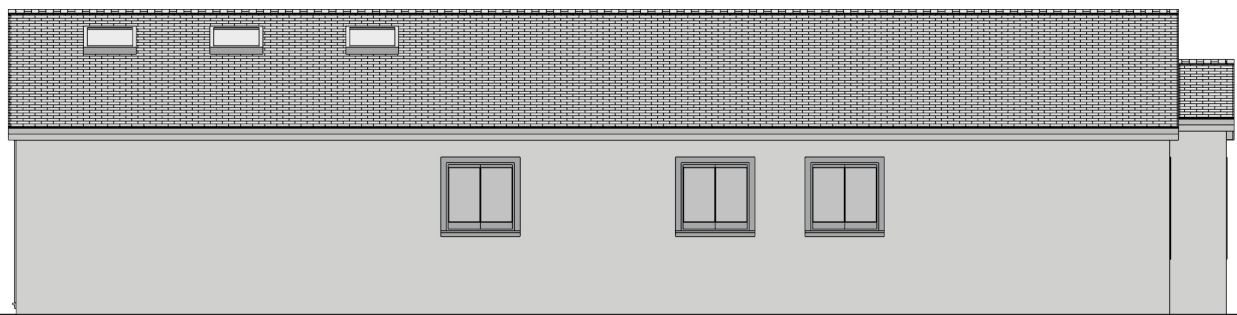

SECOND SIDE ELEVATION PROPOSED

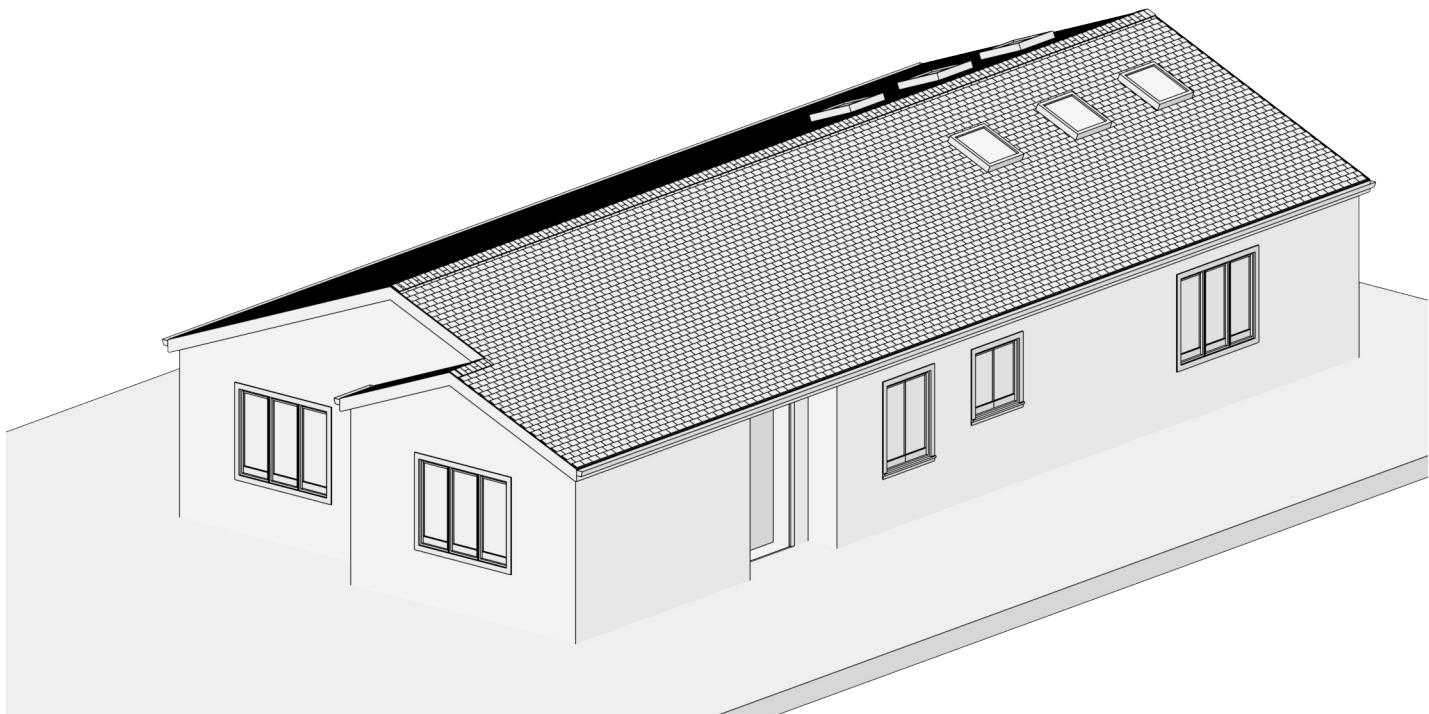


ORTHOGRAPHIC VIEWPOINT

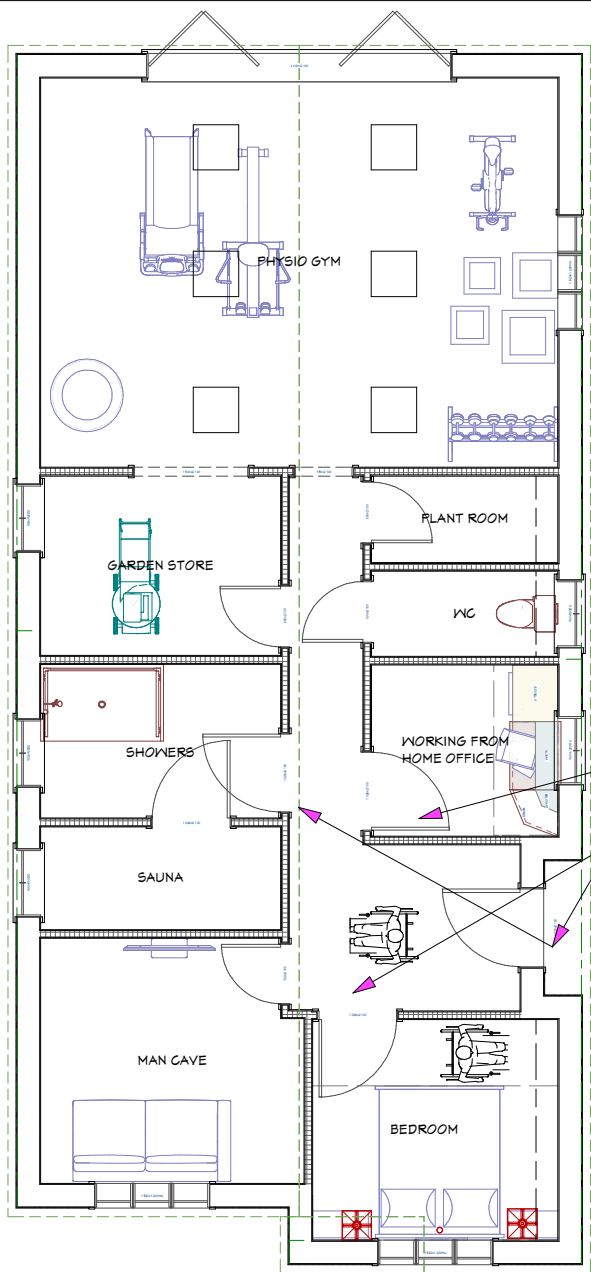


FLOOR PLAN PROPOSED

Doors have been increased in size from 900mm to 1026 mm to future proof for the clients physical degradation.

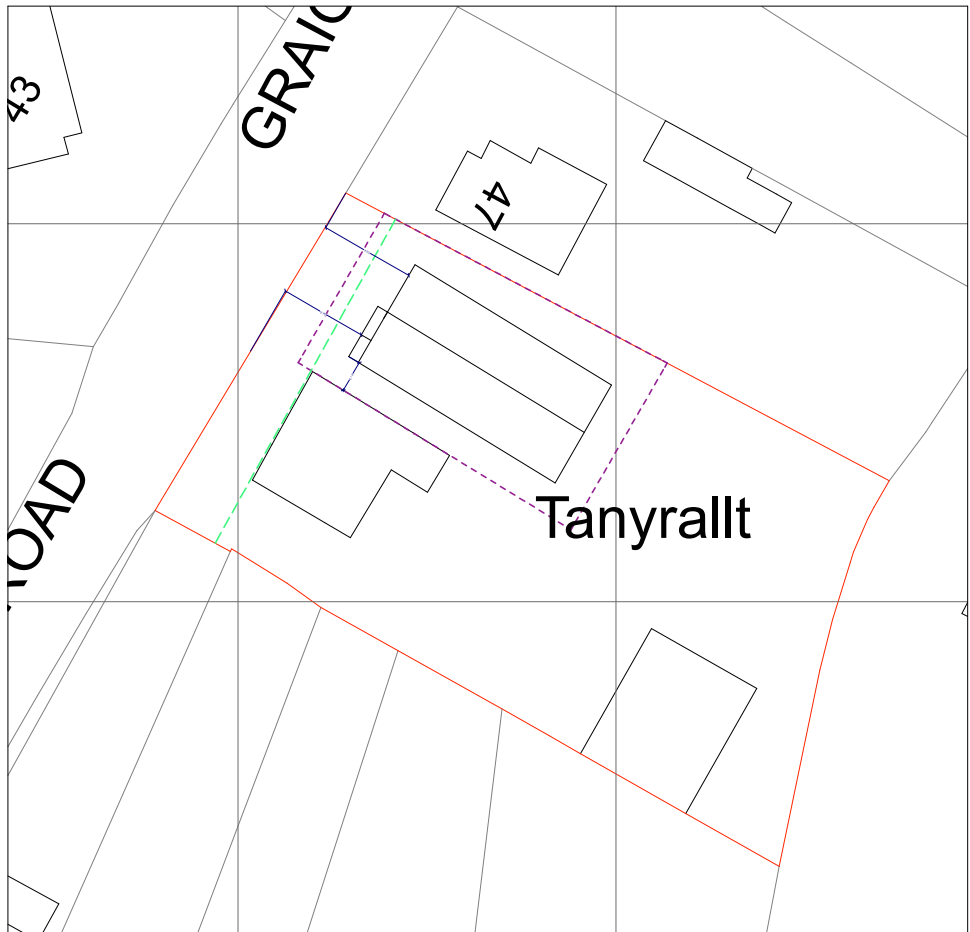

PROPOSED SITE PLAN 1:500

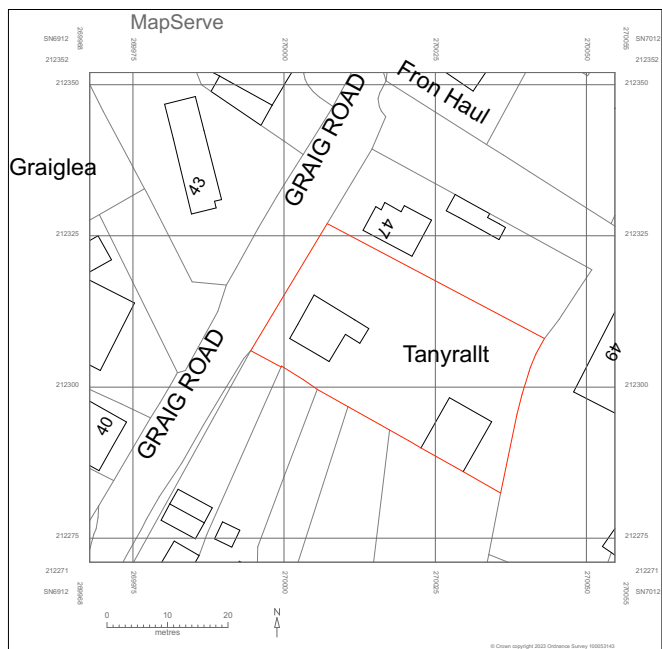

RED LINE LOCATION PLAN 1:1250



NO.	NOTES
1	Do not scale drawings. All dimensions are given in millimetres unless otherwise stated.
2	Do not scale drawings. All dimensions are given in millimetres unless otherwise stated.
3	Changes to be used for purposes of Planning Application only.
4	These are not construction drawings.
5	These drawings are not to be used for construction or for any other purpose without the written consent of the author.

SHEET TITLE:
PROPOSAL

PROJECT DESCRIPTION:
PROJECT: GRANNY ANNEX
SITE: TANYRALLT SA18 1EH
CLIENT: CERI JONES



DATE:

MAY 2023

SCALE:

1:100

SHEET:

A-2