

Clients Mr & Mrs L DAVIES

Job Title
Proposed extension
at:
4 Sunnybank
Glyncorrwg

Drawing Title
Plans & elevations as existing

Drawing No.
4SB/1/23

Scale
May 2023
1: 50 & 1:100

© copyright



INVICTA
Building
Advisory
Service



Min yr Efail, High Street, Nantffyllon, CF34 0BW

Tel : 07971 458724

E Mail : invicta7777@yahoo.co.uk




0246810

SCALE BAR 1:100



012345

SCALE BAR 1:50

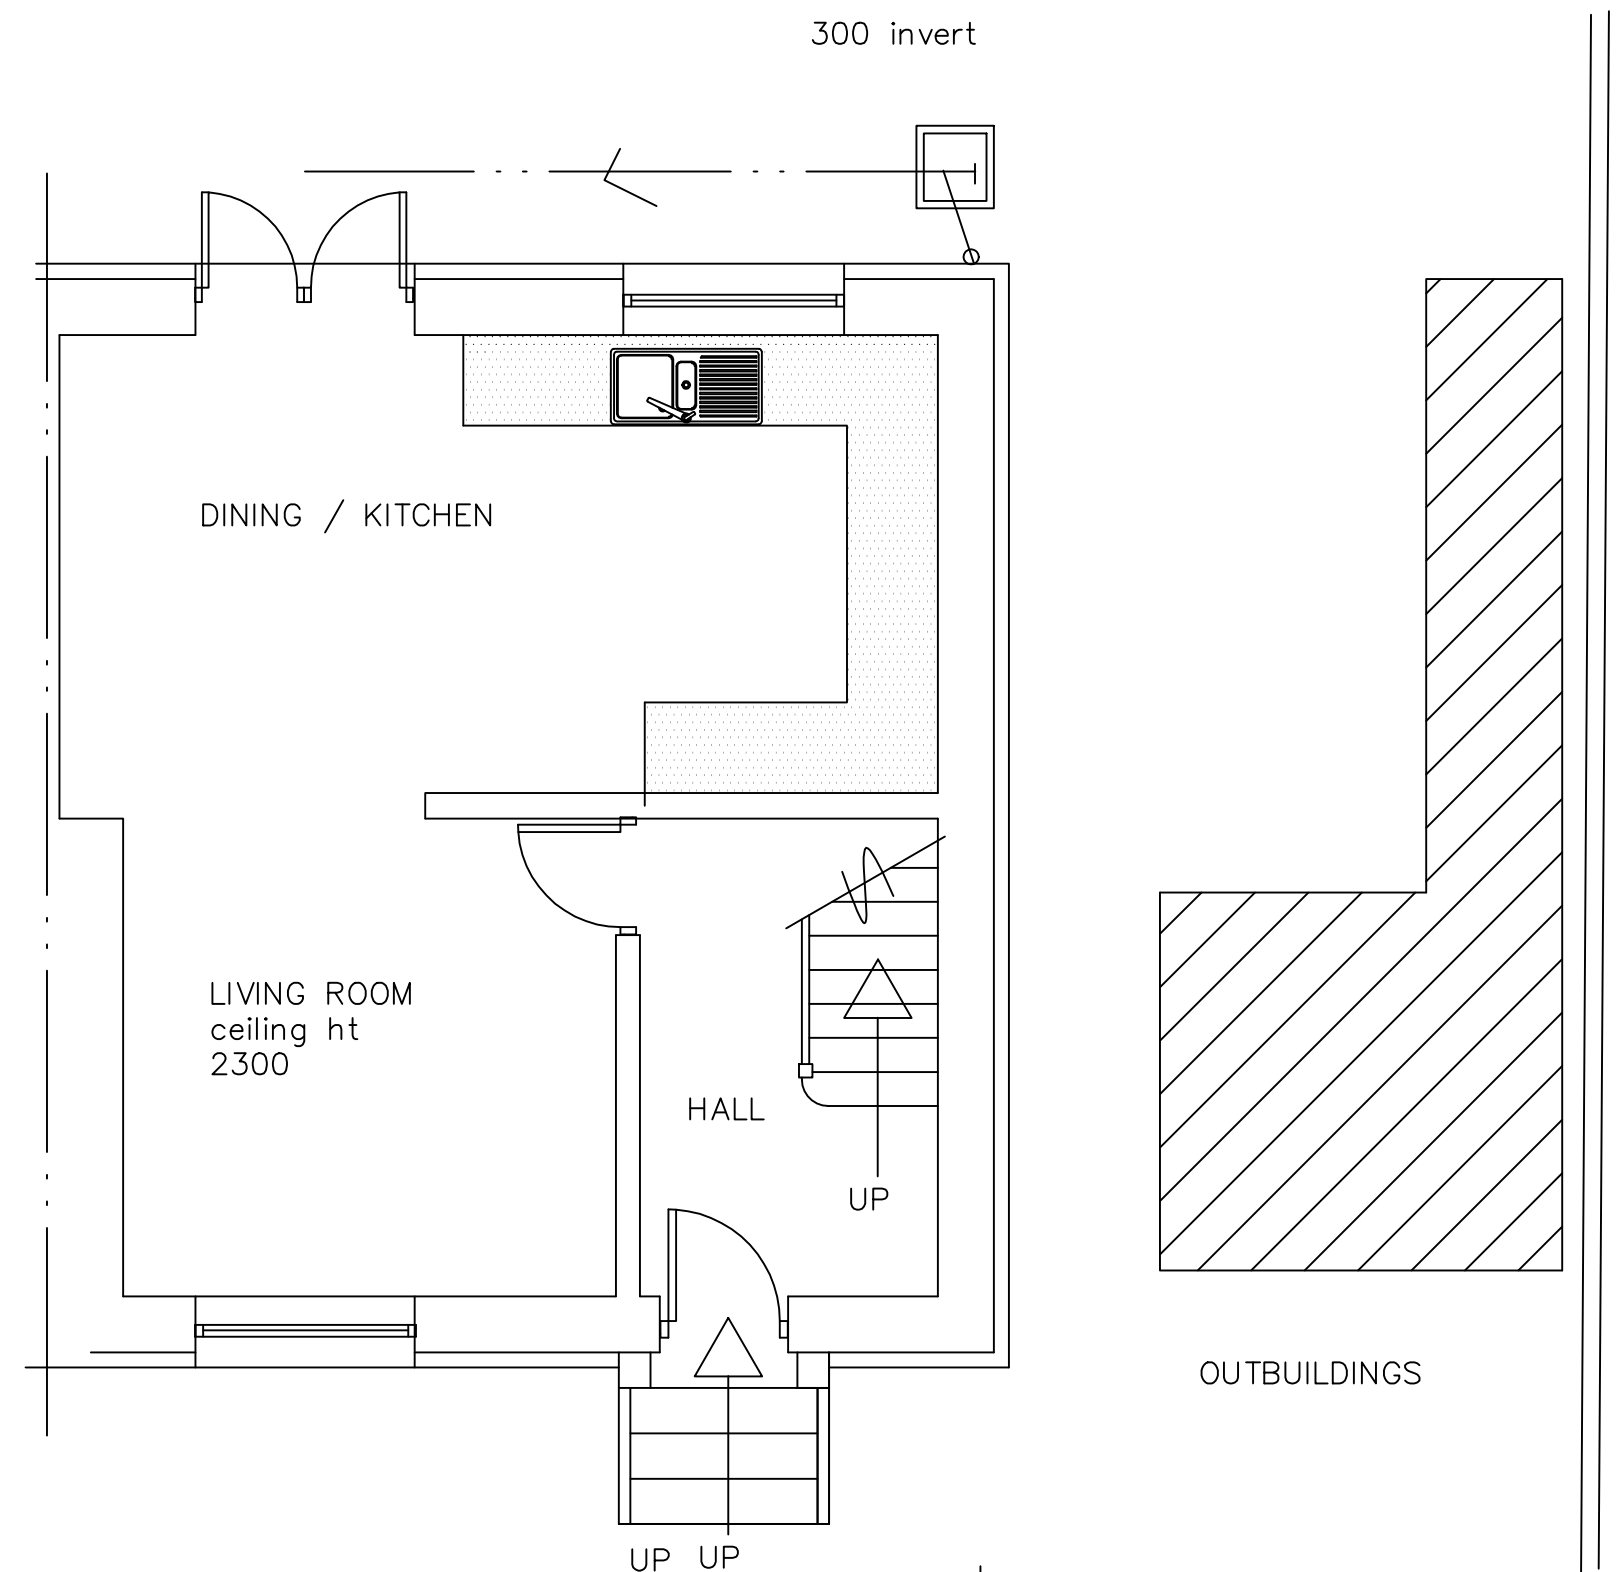

300 invert

DINING / KITCHEN


LIVING ROOM
ceiling ht
2300

HALL

UP

UP UP

OUTBUILDINGS

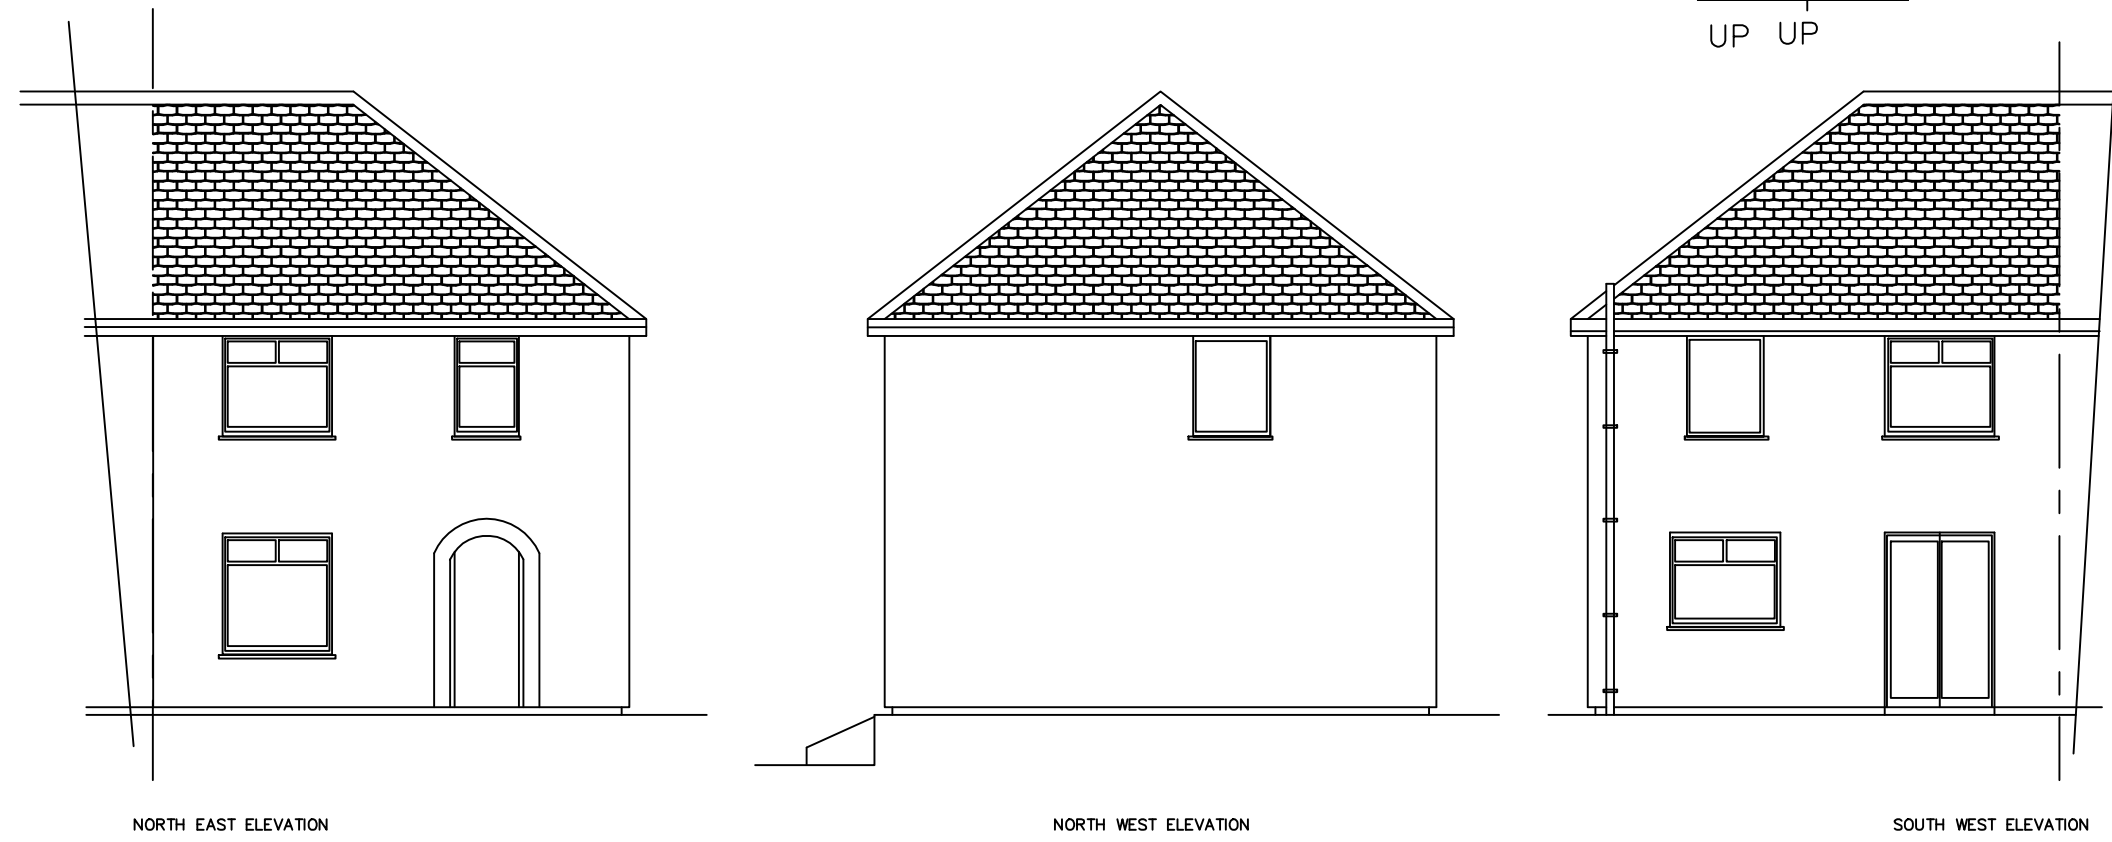

NORTH EAST ELEVATION

NORTH WEST ELEVATION

SOUTH WEST ELEVATION