



EXTRA INFORMATION AS REQUESTED

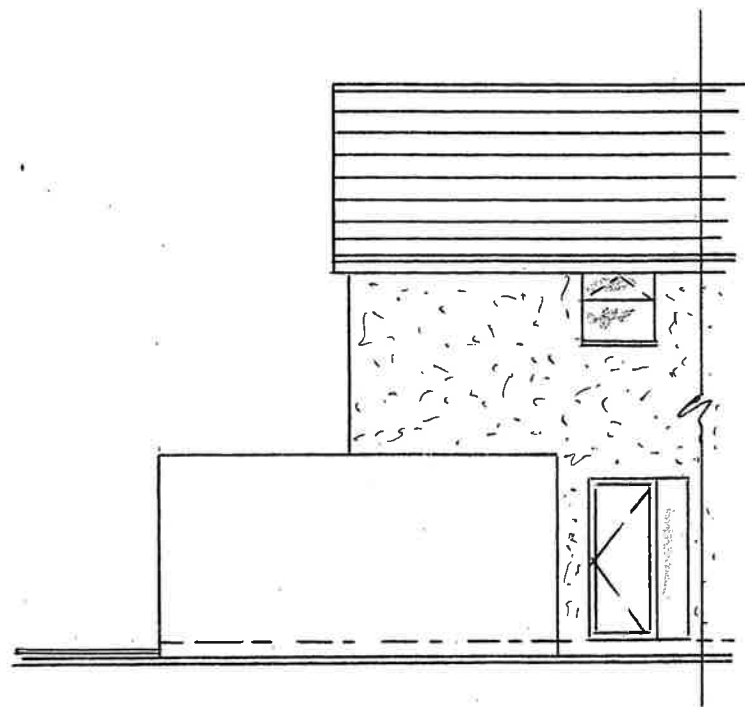



PART SIDE ELEVATIONS EXISTING



REAR ELEVATIONS EXISTING

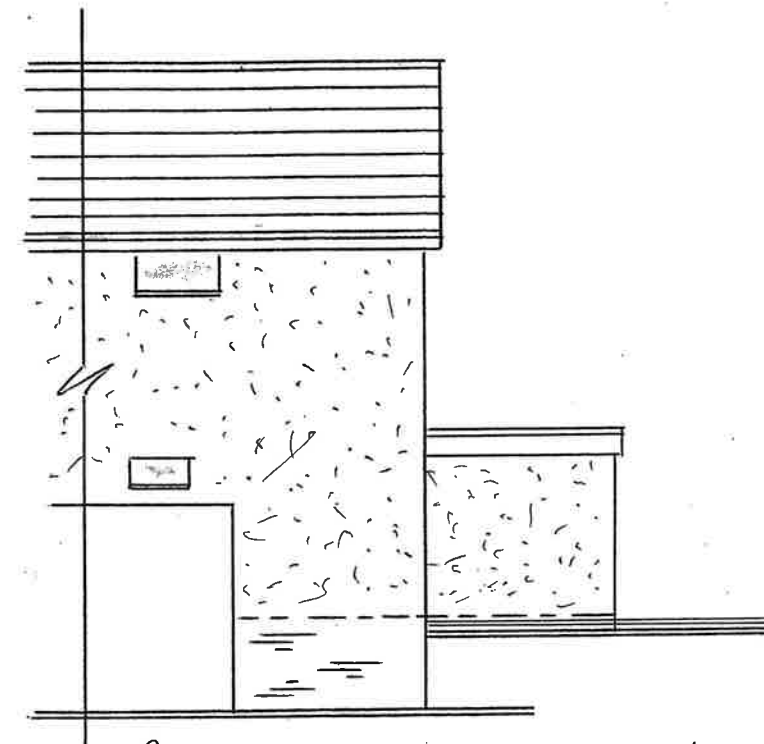

PART SIDE ELEVATION EXISTING

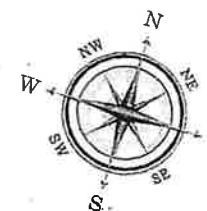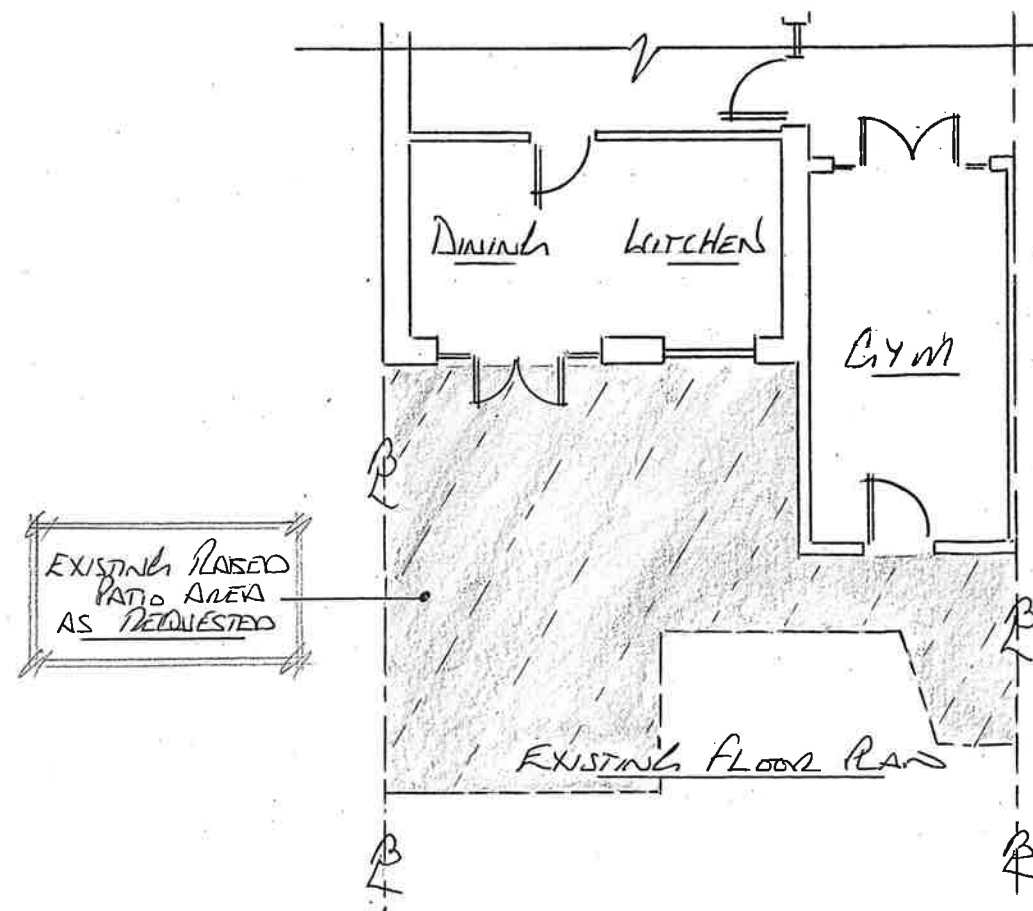

NOTES

EXTERNAL MATERIALS

WALLS: RENDER
MATCH EXISTING
FRAMES: BLACK UP
GLAZING: CLEAR TUGH
ROOF: LIGHTWEIGHT
POLYMER CONCRETE TILES
AND PART ULTRALIGHT
BLUE GLASS



DUNRAVEN

Windows - Doors - Conservatories

St Davids House, Heol Mostyn, Village Farm Ind. Est
Pyle, Bridgend. CF33 6BJ

T: 01656 743 572 / 745 035 F: 01656 745 918

Client

MR & MRS HANBURY

Job Title

PROPOSED CONSERVATORY
FOR: 24 ST ILLTYDS CLOSE
BAGLAN
PORT TALBOT
SA12 8BA

Drawing Title

ERECT A TILED ROOF
CONSERVATORY TO THE
REAR ELEVATION

0 1m 2m 3m 4m 5m
Scale 1:100

Date 19-03-2023

Drawn by D THOMAS


1 of 2

Drg No.

134453

Rev.


EXTRA INFORMATION AS REQUESTED

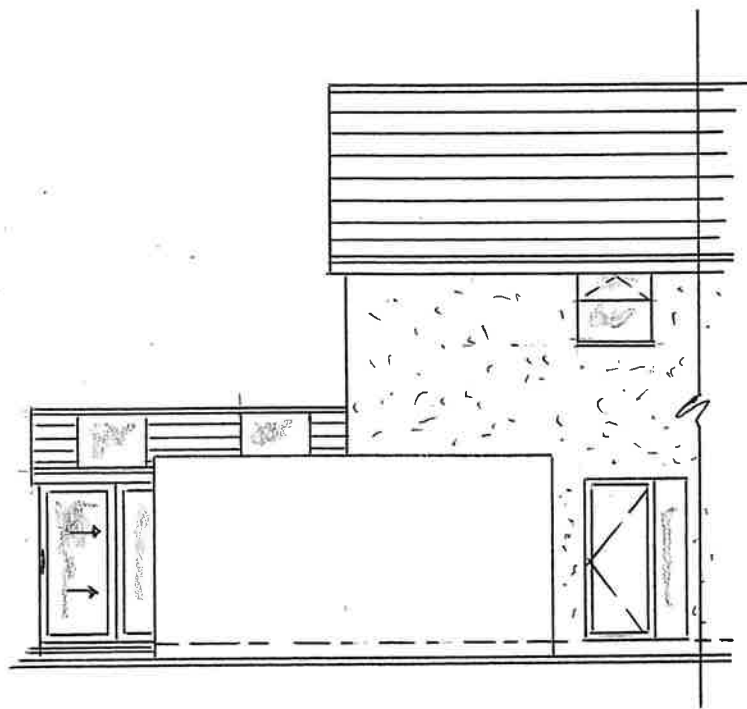


PART SIDE ELEVATION PROPOSED




REAR ELEVATION PROPOSED

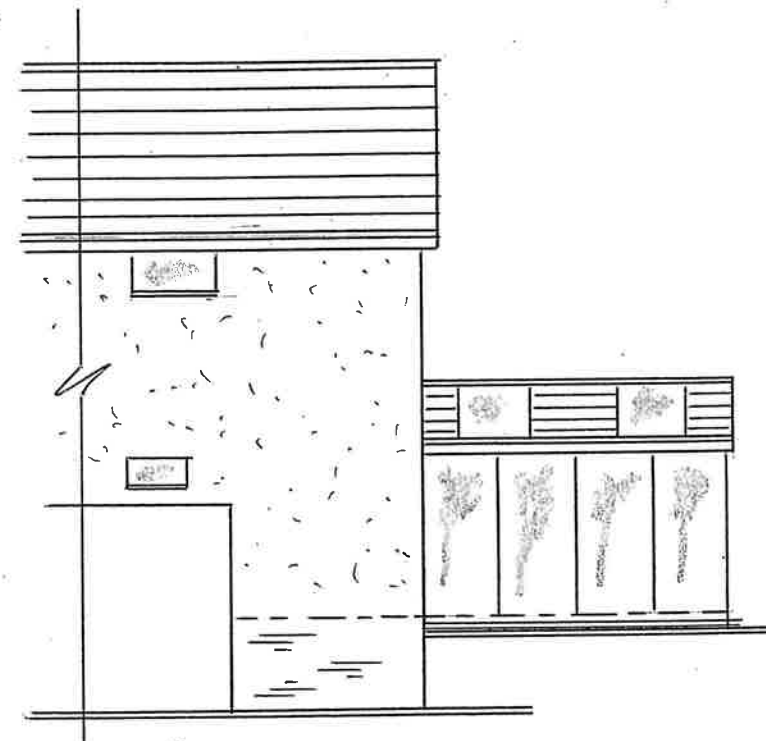


PART SIDE ELEVATION PROPOSED

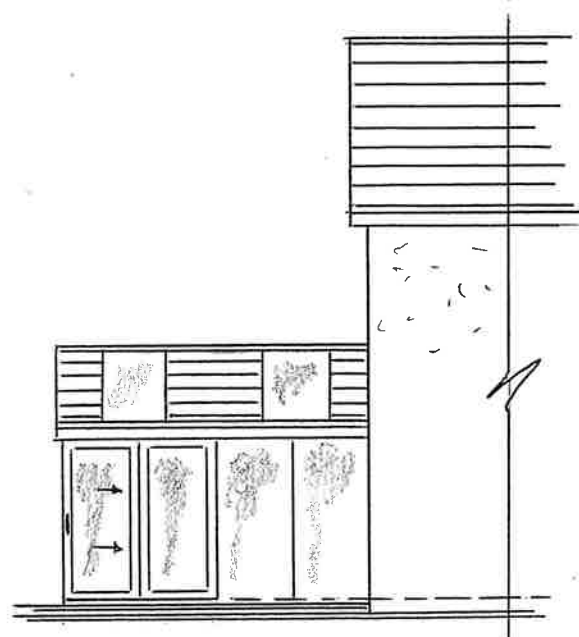

SECTION VIEW IN DIRECTION OF ARROW A AS REQUESTED

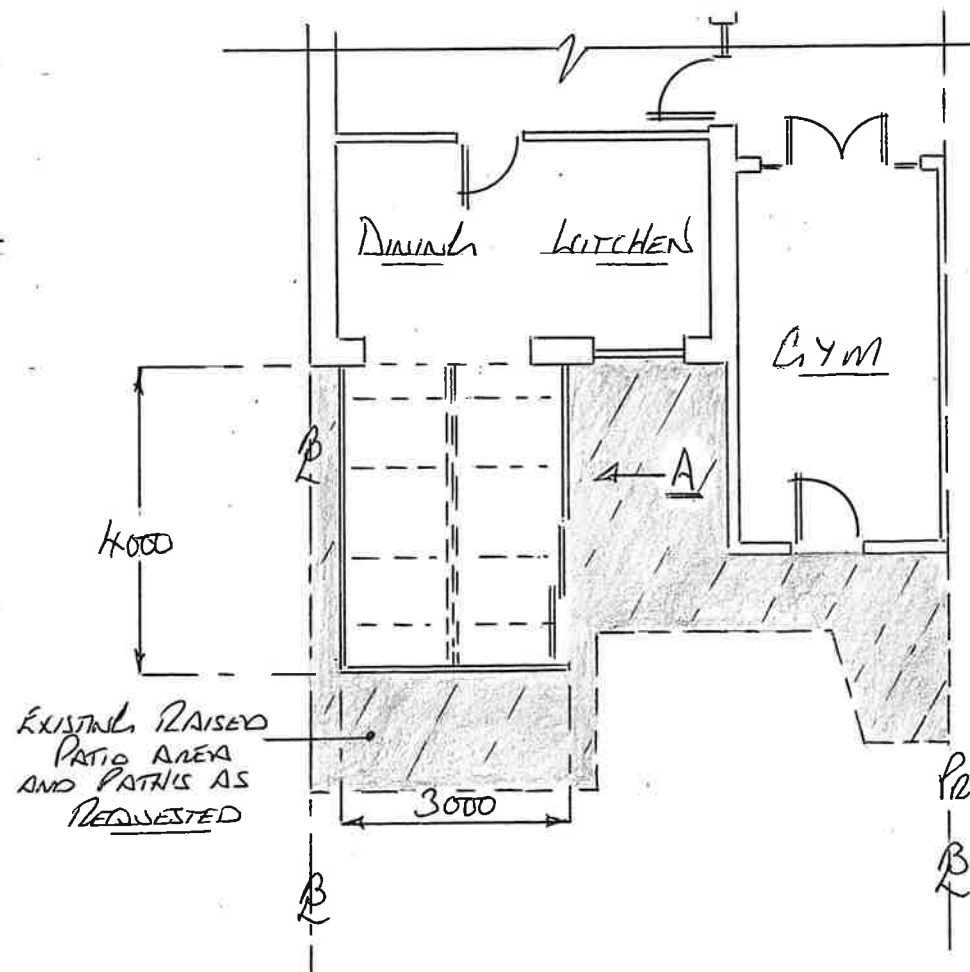


PROPOSED FLOOR PLAN

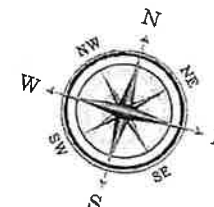

NOTES

EXTERNAL MATERIALS

WALLS: RENDER
MATCH EXISTING
FRAMES: BLACK UP
GLAZING: CLEAR TOUGH
ROOF: LIGHTWEIGHT
POLYMER CONCRETE TILES
AND PART ULTRALIGHT
BLUE GLASS

 

DUNRAVEN

Windows - Doors - Conservatories

St Davids House, Heol Mostyn, Village Farm Ind. Est
Pyle, Bridgend. CF33 6BJ

T: 01656 743 572 / 745 035 F: 01656 745 918

Client

MR & MRS HANBURY

Job Title

PROPOSED CONSERVATORY
FOR: 24 ST ILLTYDS CLOSE
BACILAN
PORT TALBOT
SA12 8BA

Drawing Title

ERECT A TILED ROOF
CONSERVATORY TO THE
REAR ELEVATION

0 1m 2m 3m 4m 5m
Scale 1:100

Date 19-03-2023

Drawn by D THOMAS

2 of 2

Drg No.

134453

Rev.