




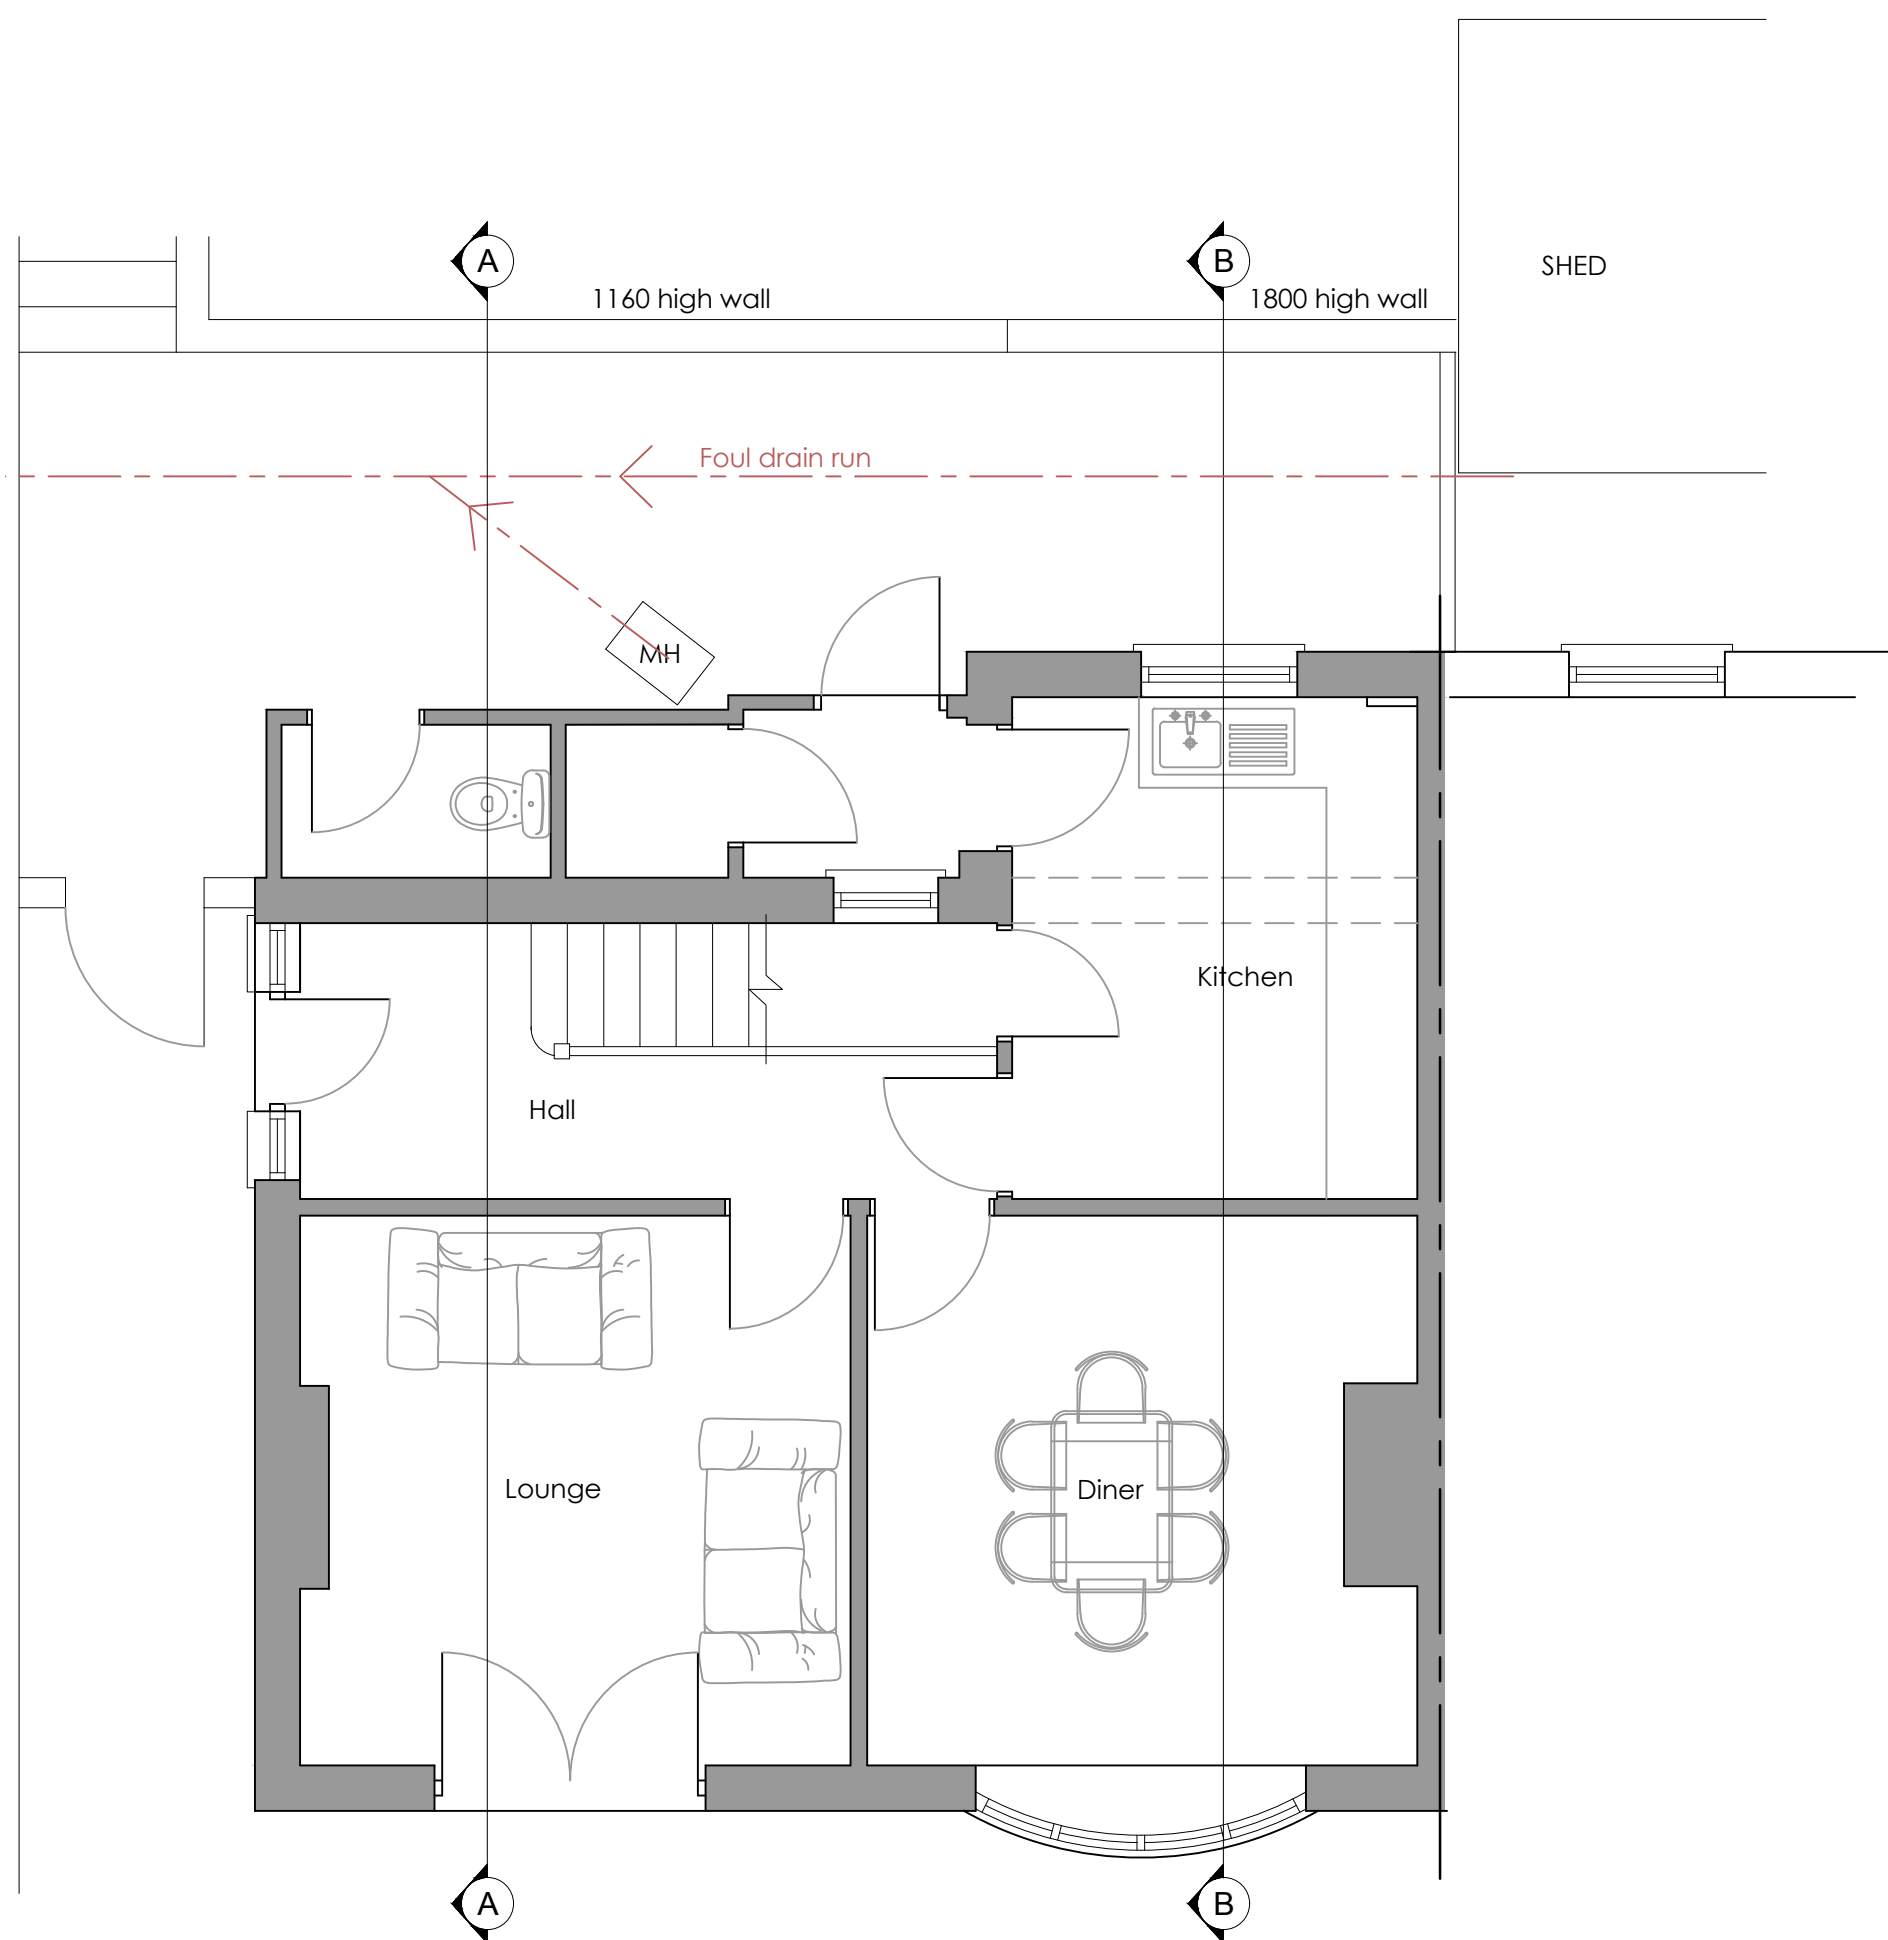


EXISTING GROUND FLOOR PLAN
SCALE 1:50

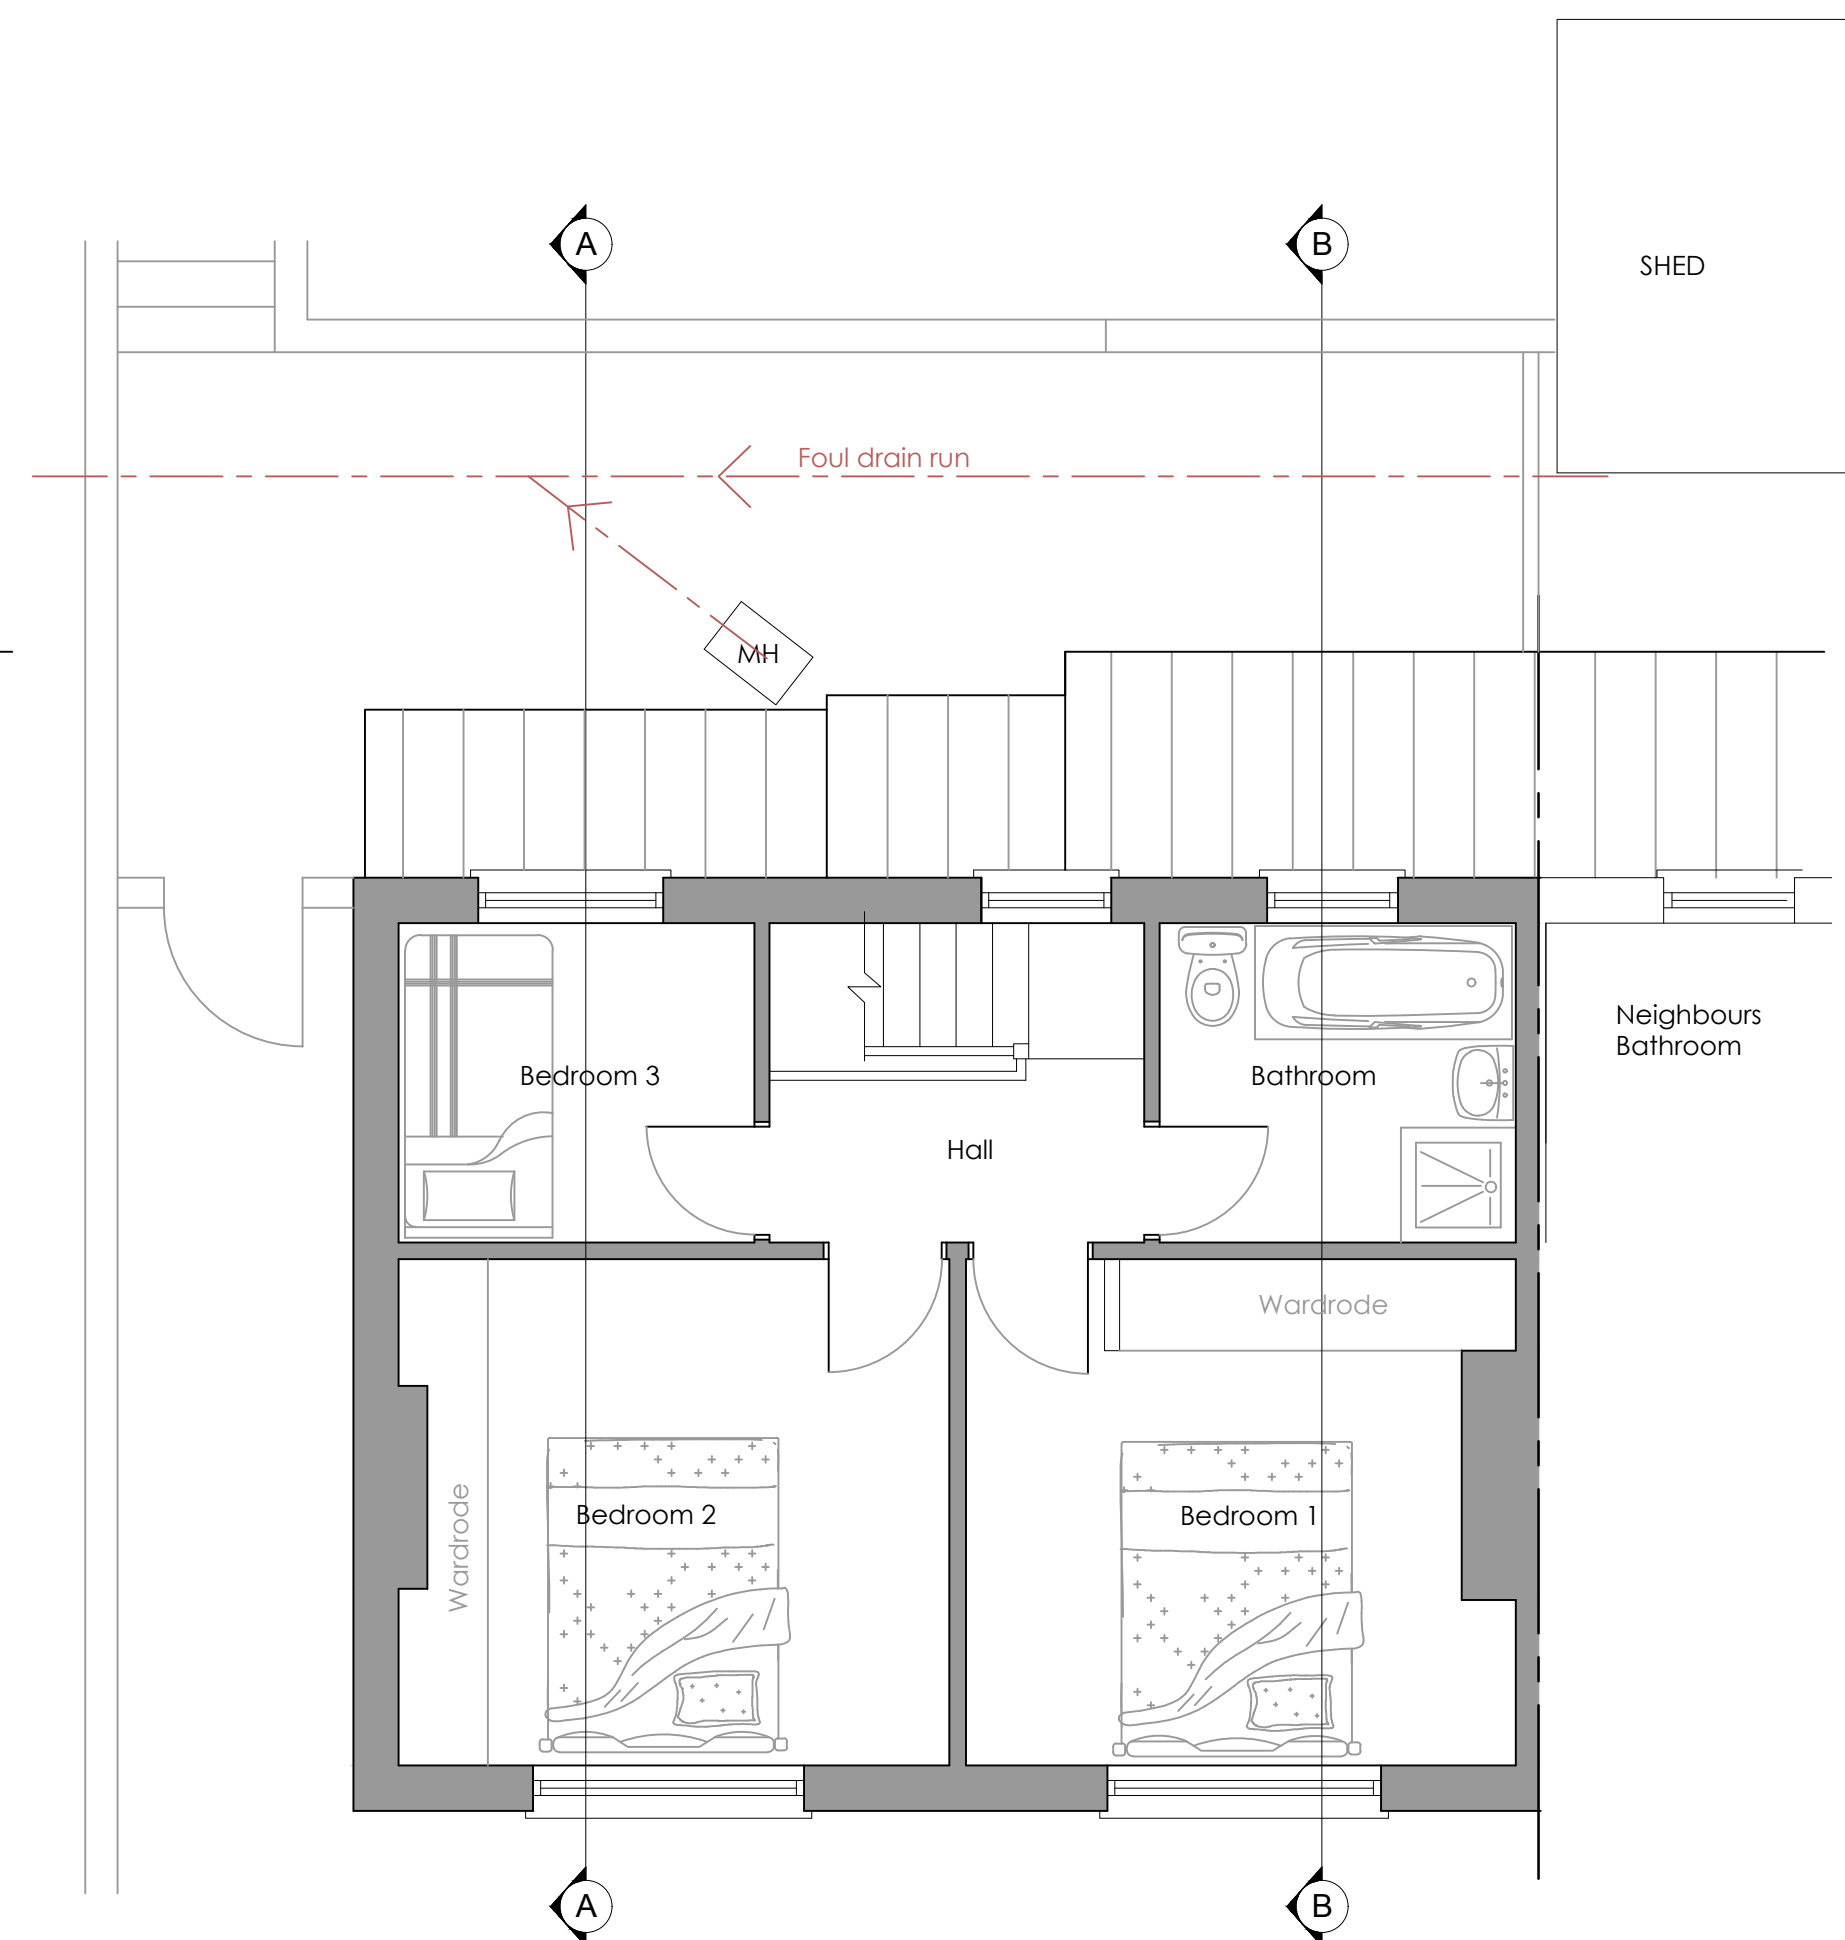


EXISTING FIRST FLOOR PLAN
SCALE 1:50

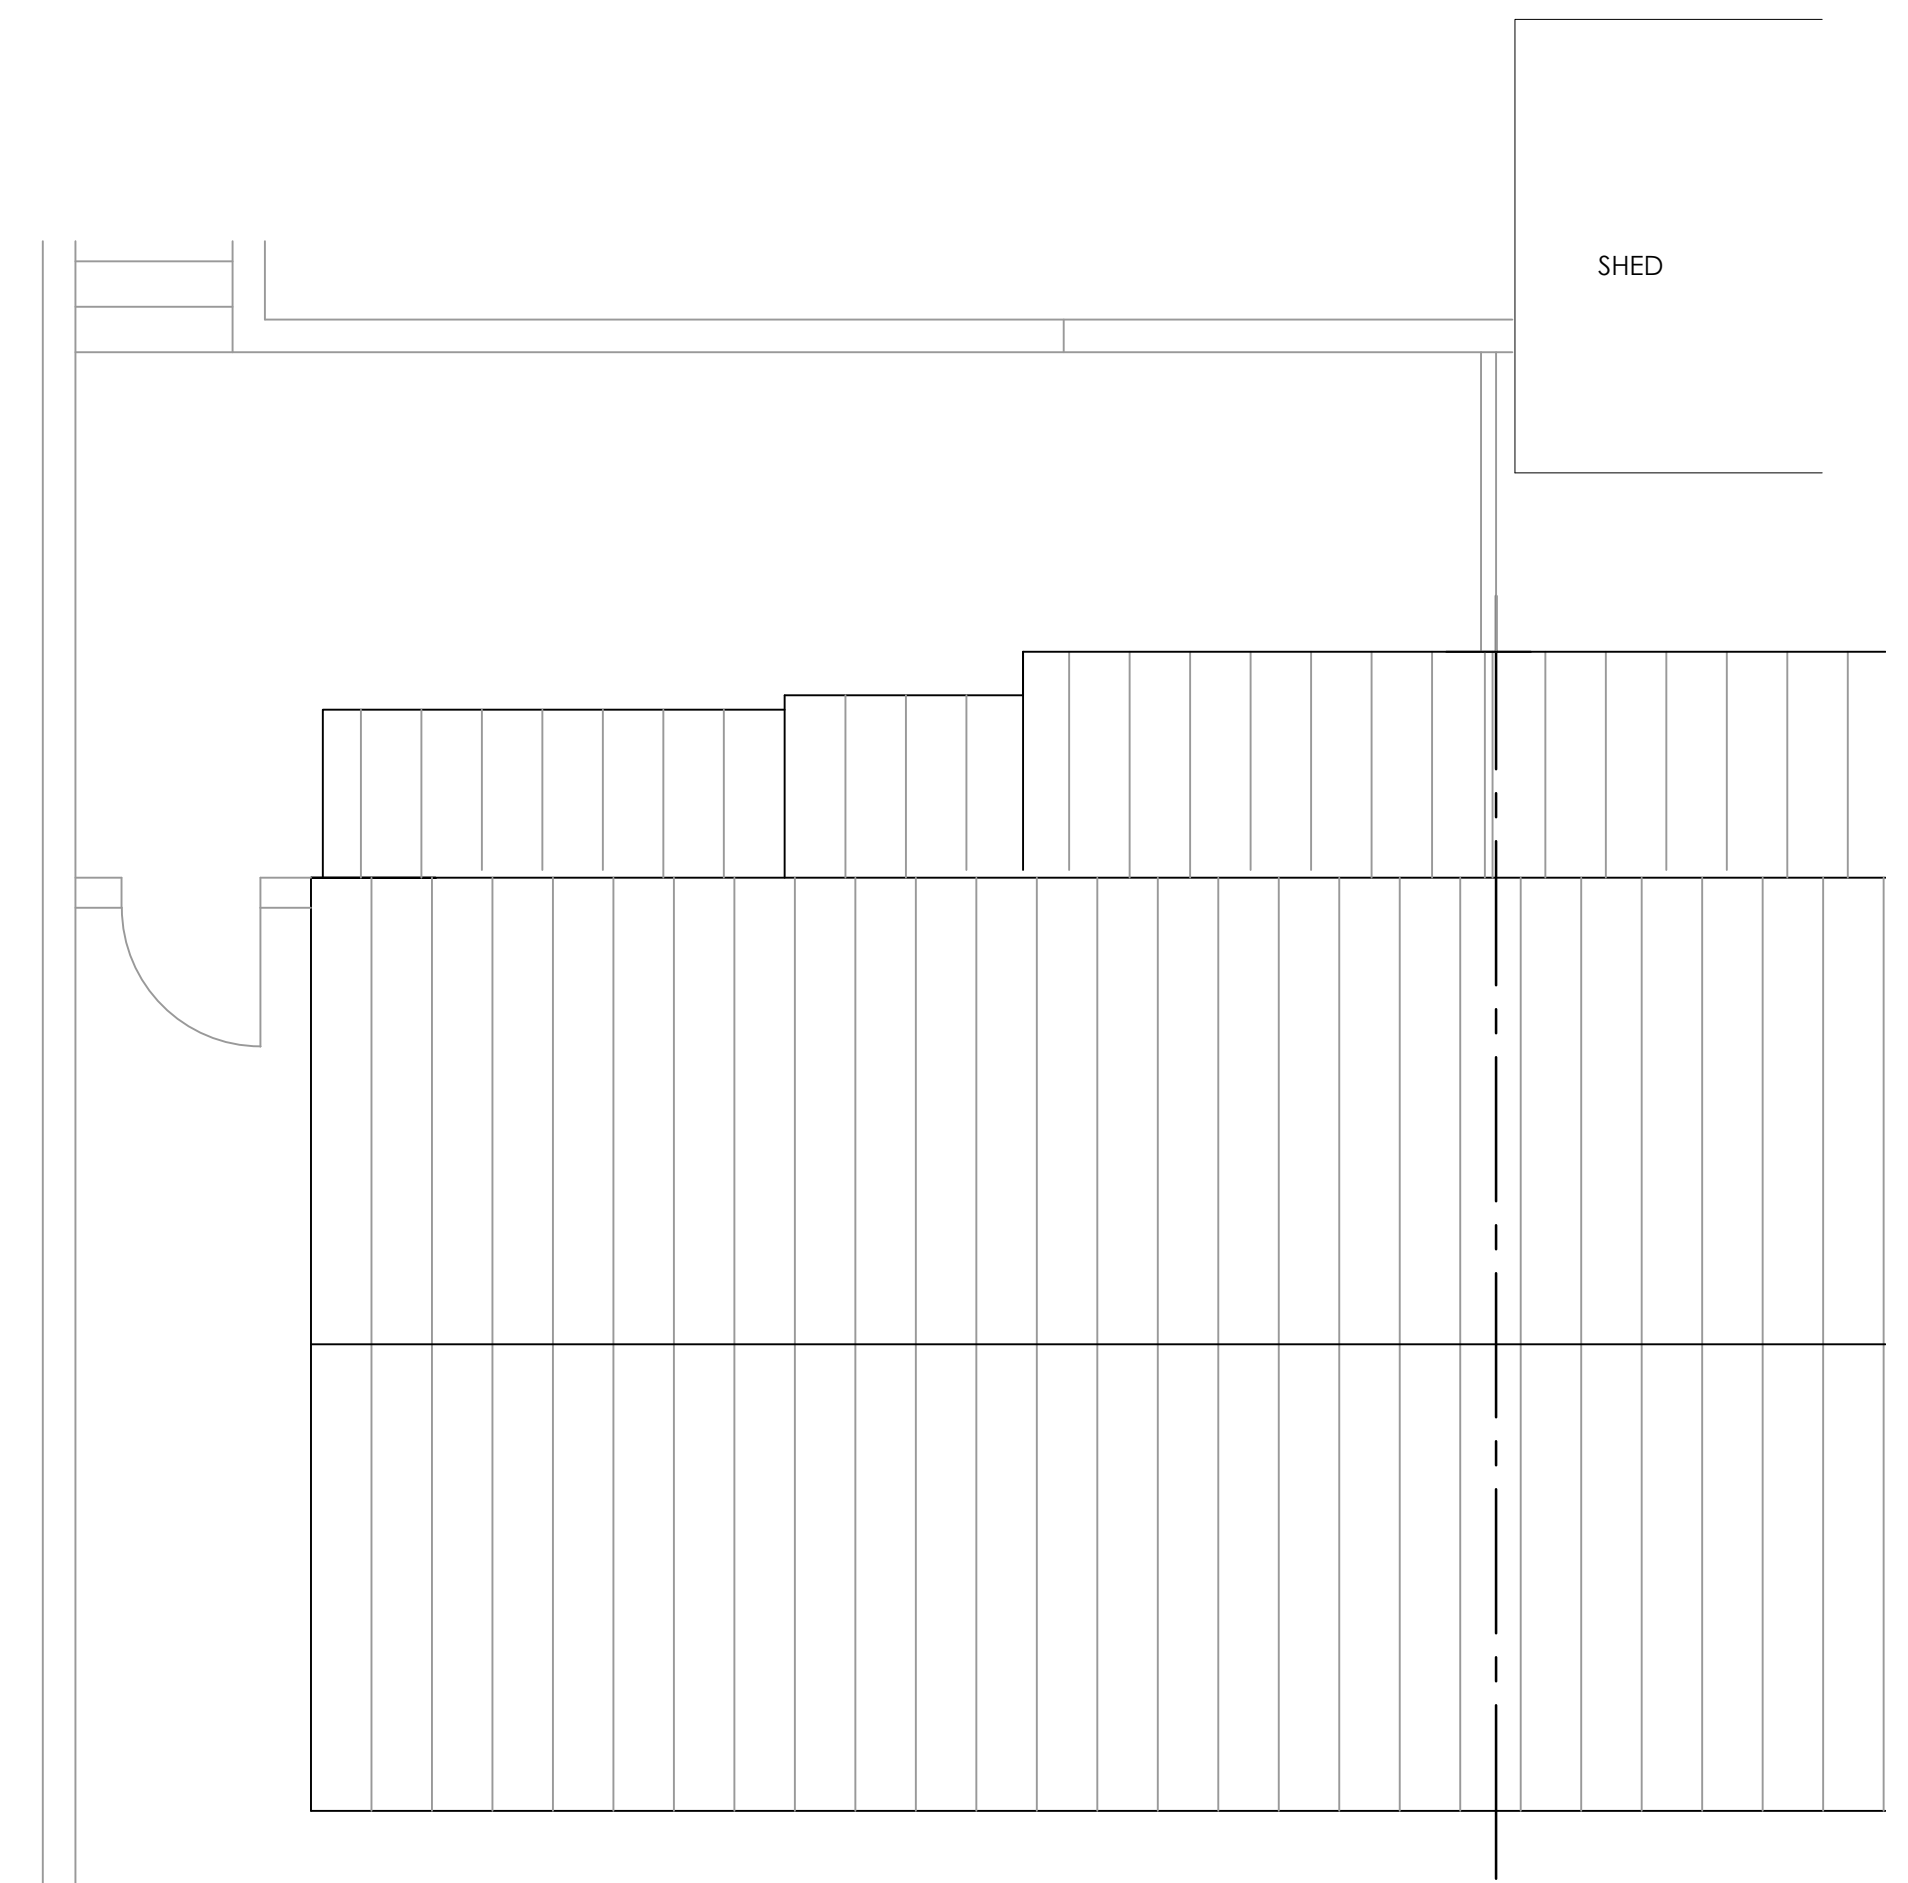


EXISTING ROOF PLAN
SCALE 1:50

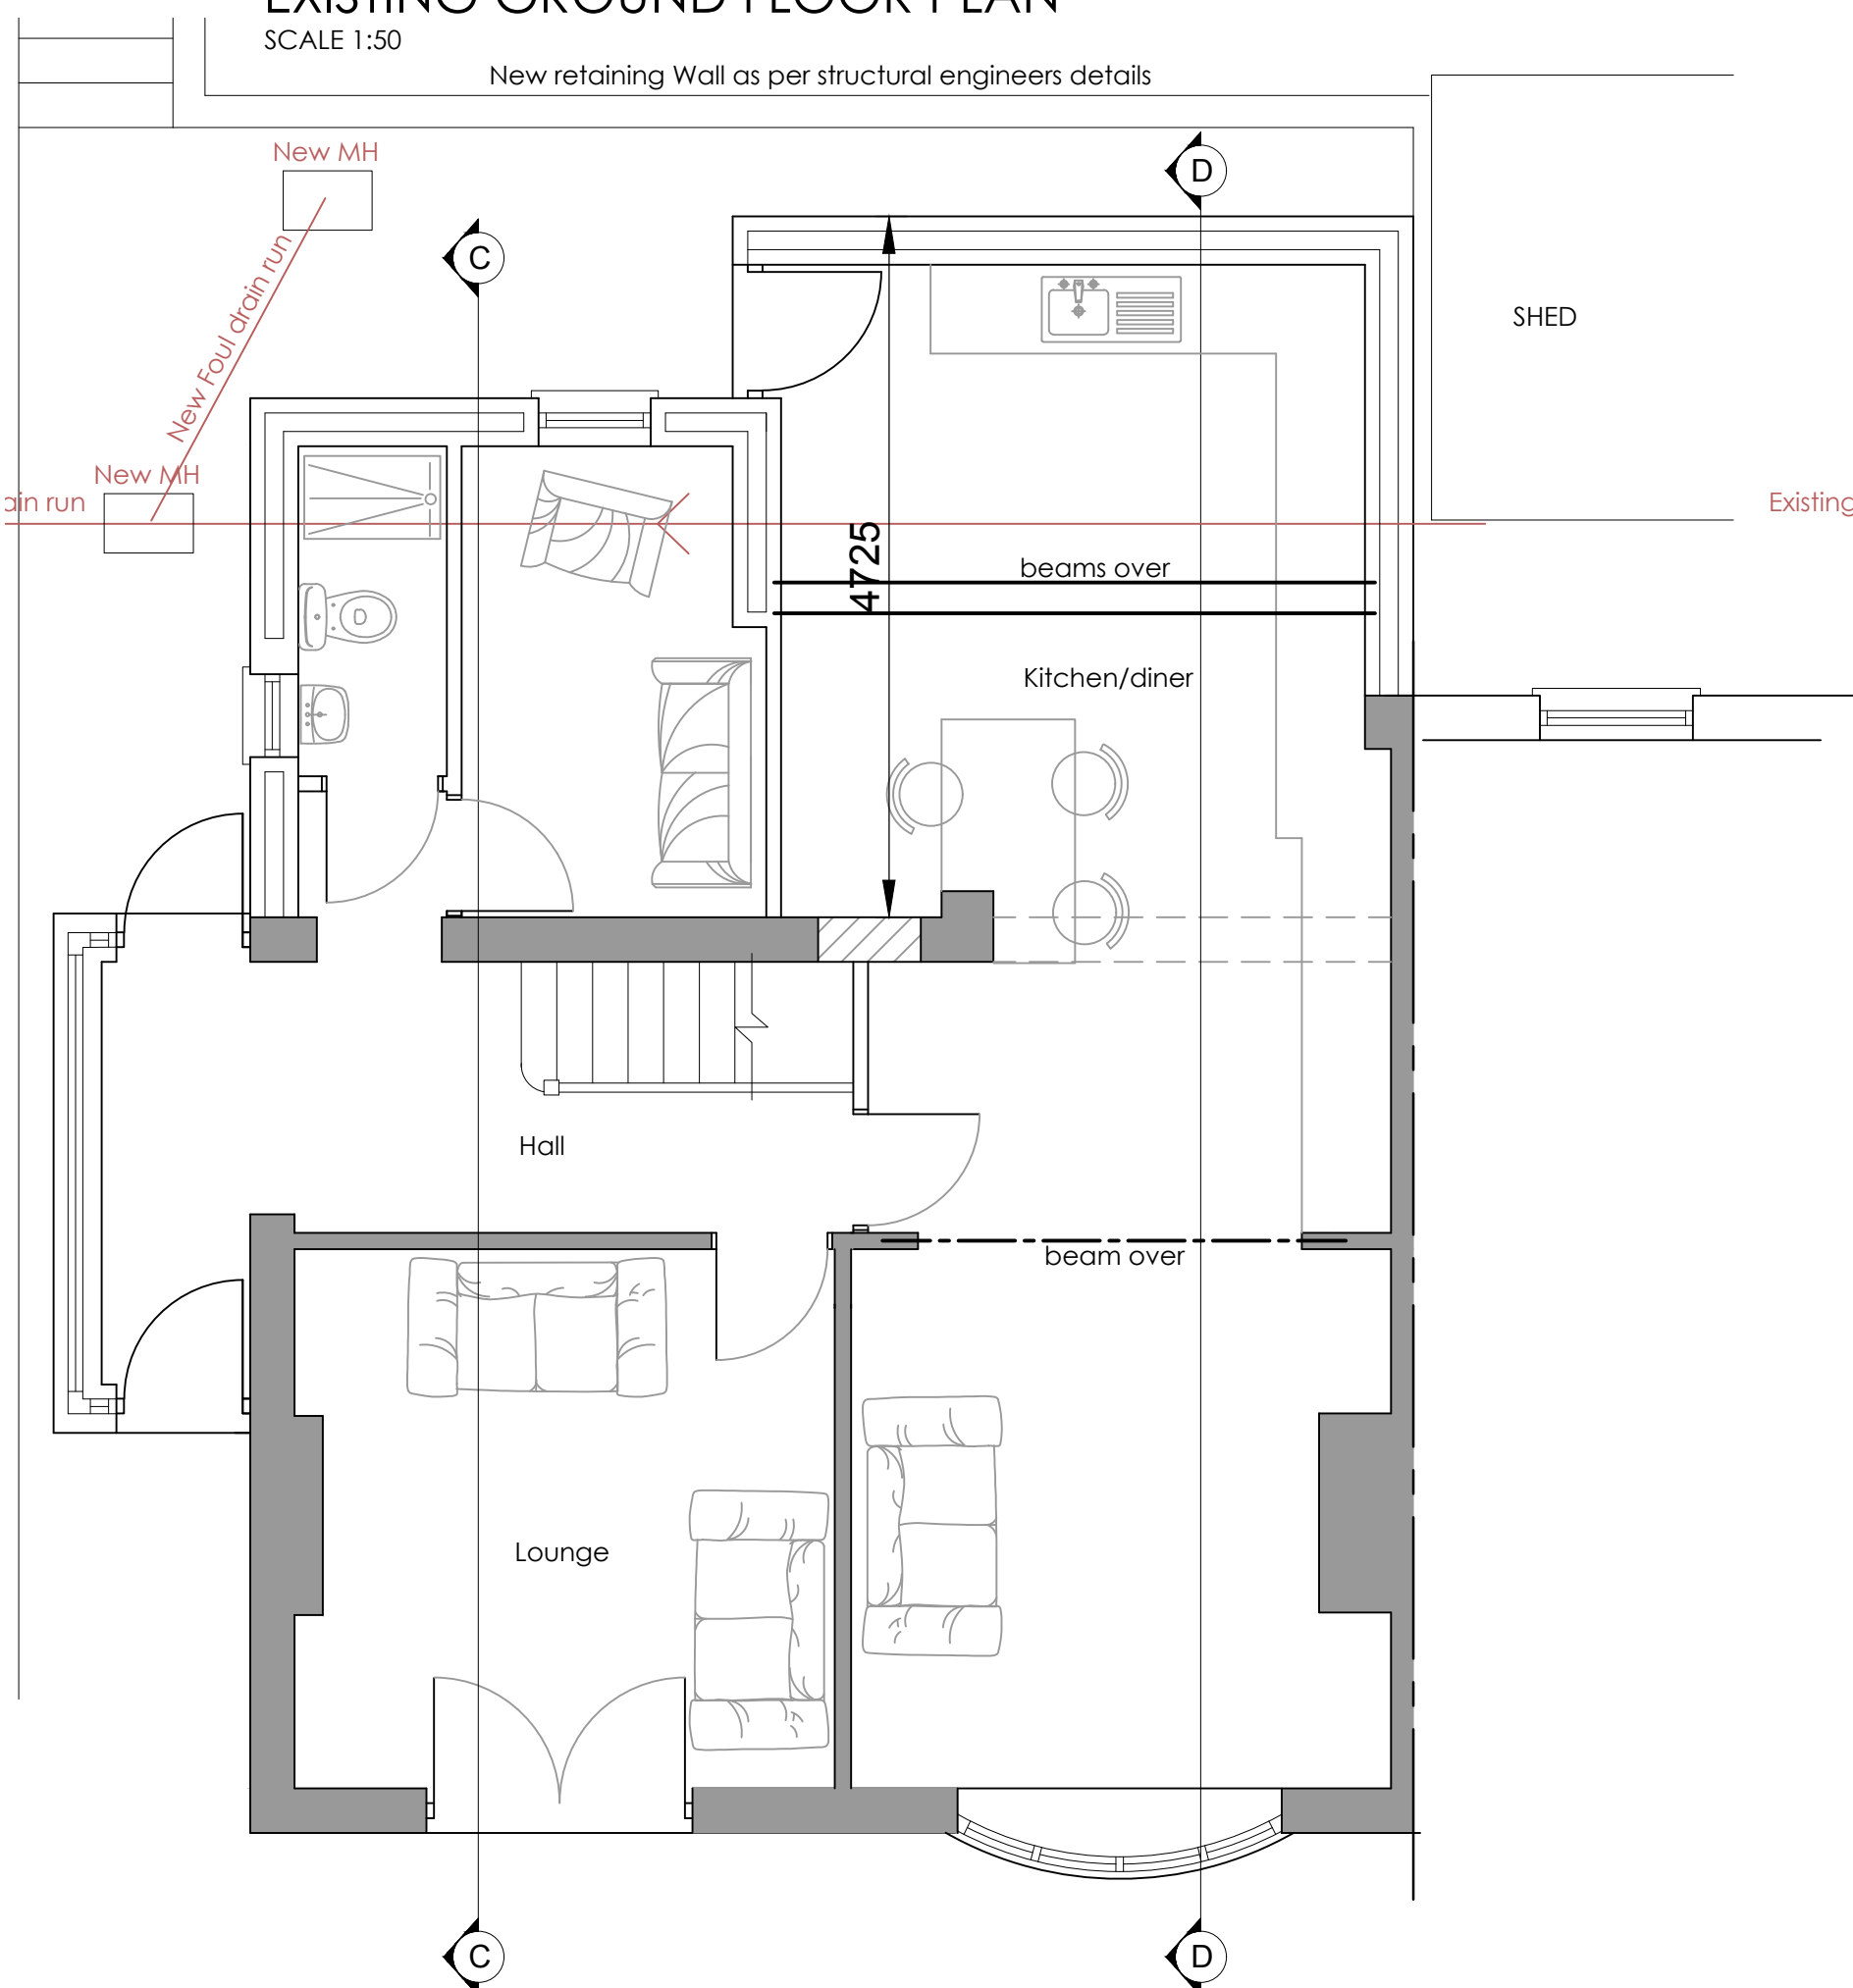

PROPOSED GROUND FLOOR PLAN
SCALE 1:50

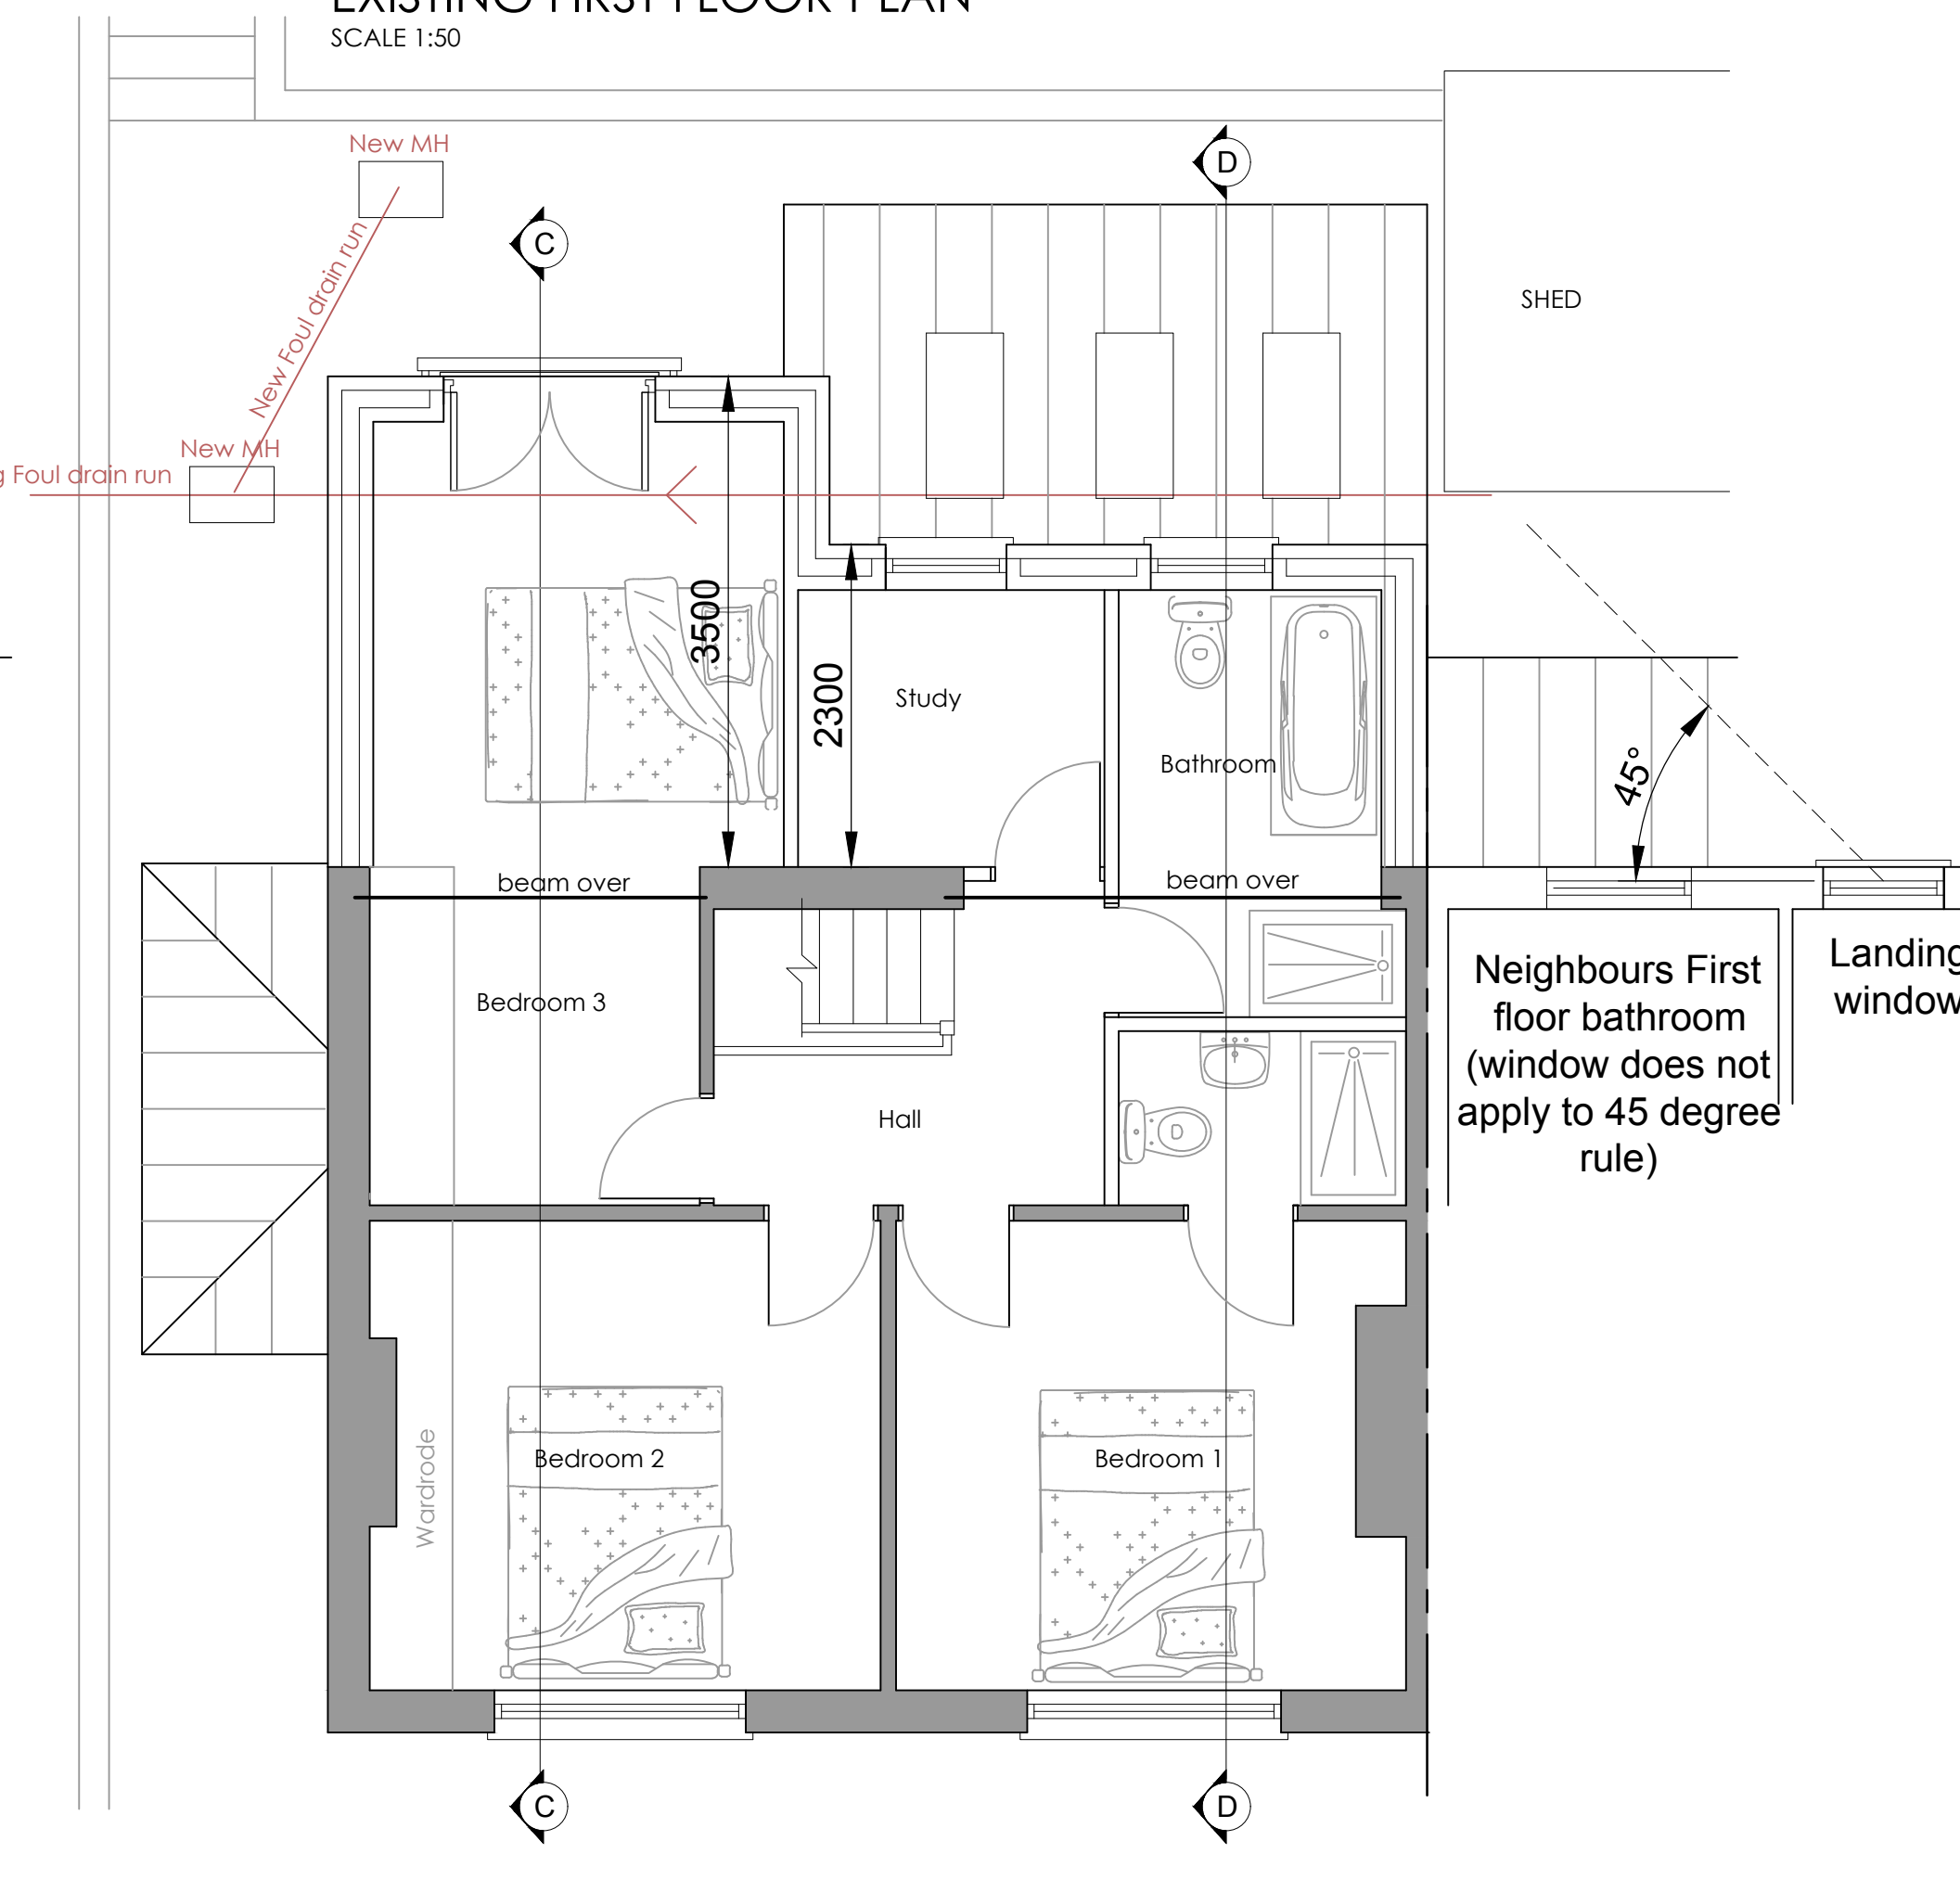

PROPOSED FIRST FLOOR PLAN
SCALE 1:50

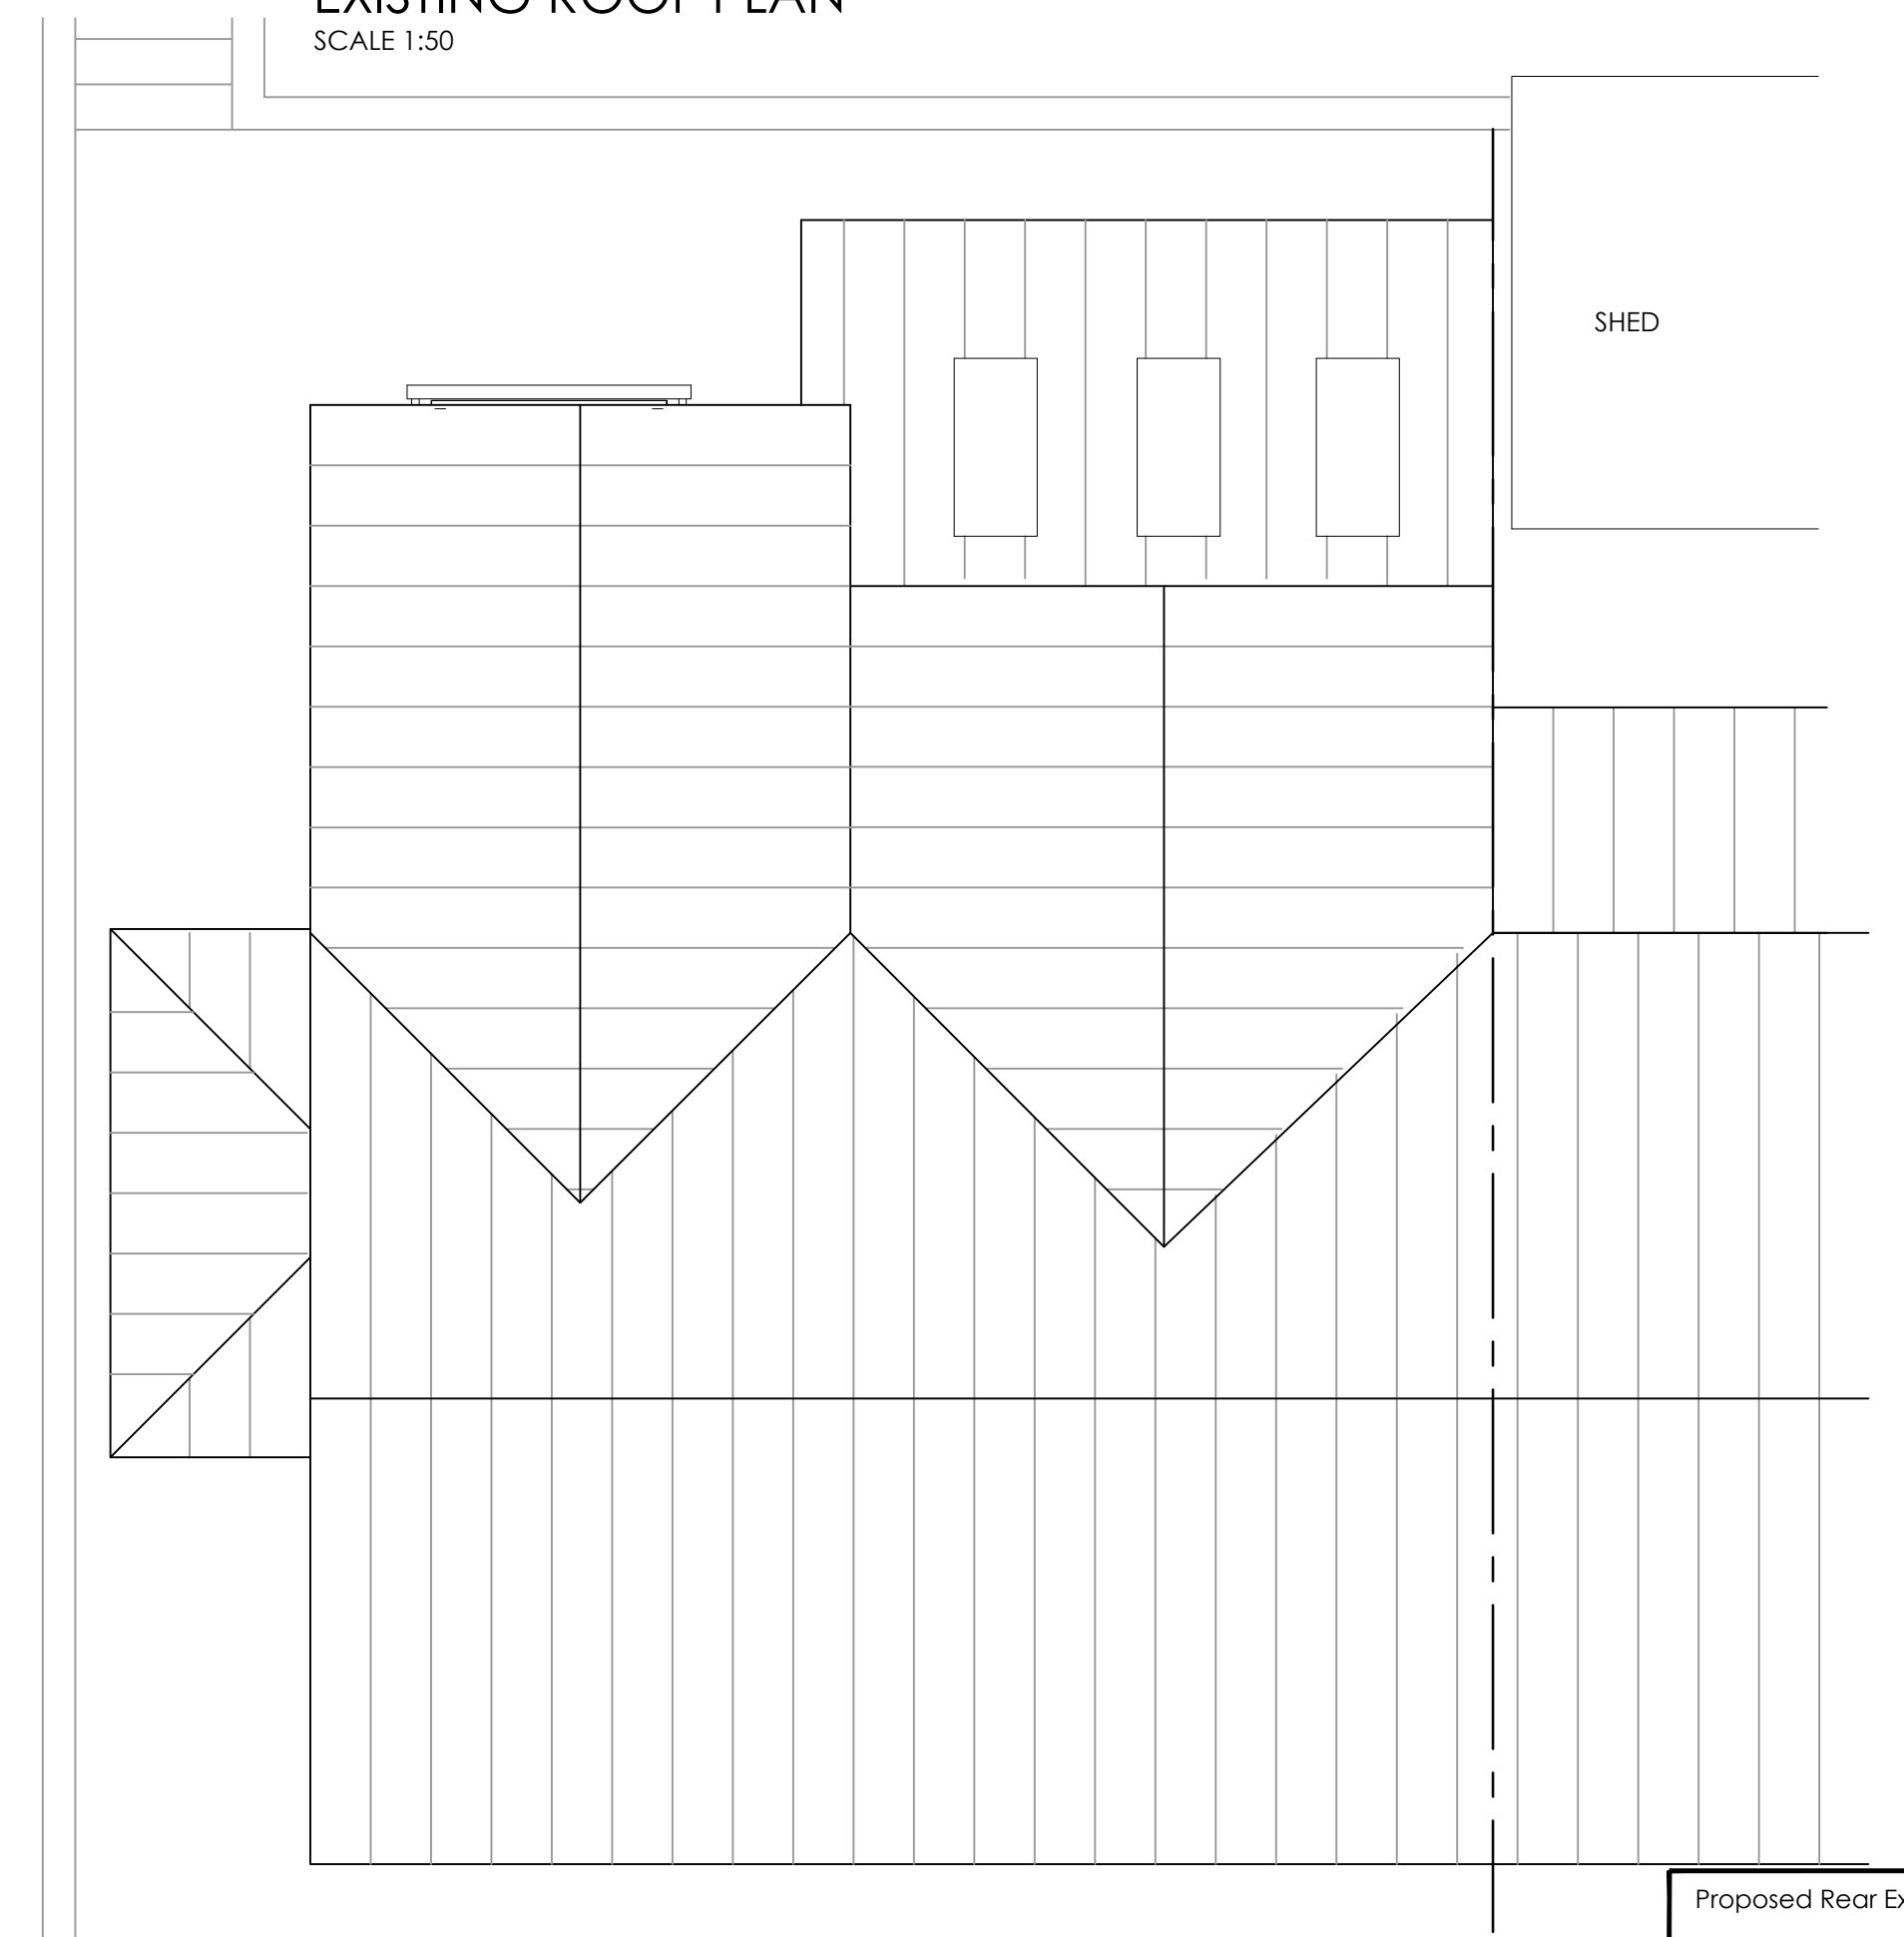

PROPOSED ROOF PLAN
SCALE 1:50

Proposed Rear Extensions at
36 The Uplands, Penycae,
Port Talbot SA13 2EW

434-002 A
Layout Plans

Planning June '21 As shown JH