


Fine Line Architectural Services Ltd. 30 Pond Mawr Garth Maesteg Bridgend CF34 0SX Tel: 01656 732042 Email: fine248@googlemail.com	Client		
	Rebecca Parry		
	Project		
	56 Darren Wen, Baglan		
	Drawing Title		
Existing First Floor Plan			
Date		Scale	Drawing No.
April 2023.		1:50	56DarrenWen/WD/02

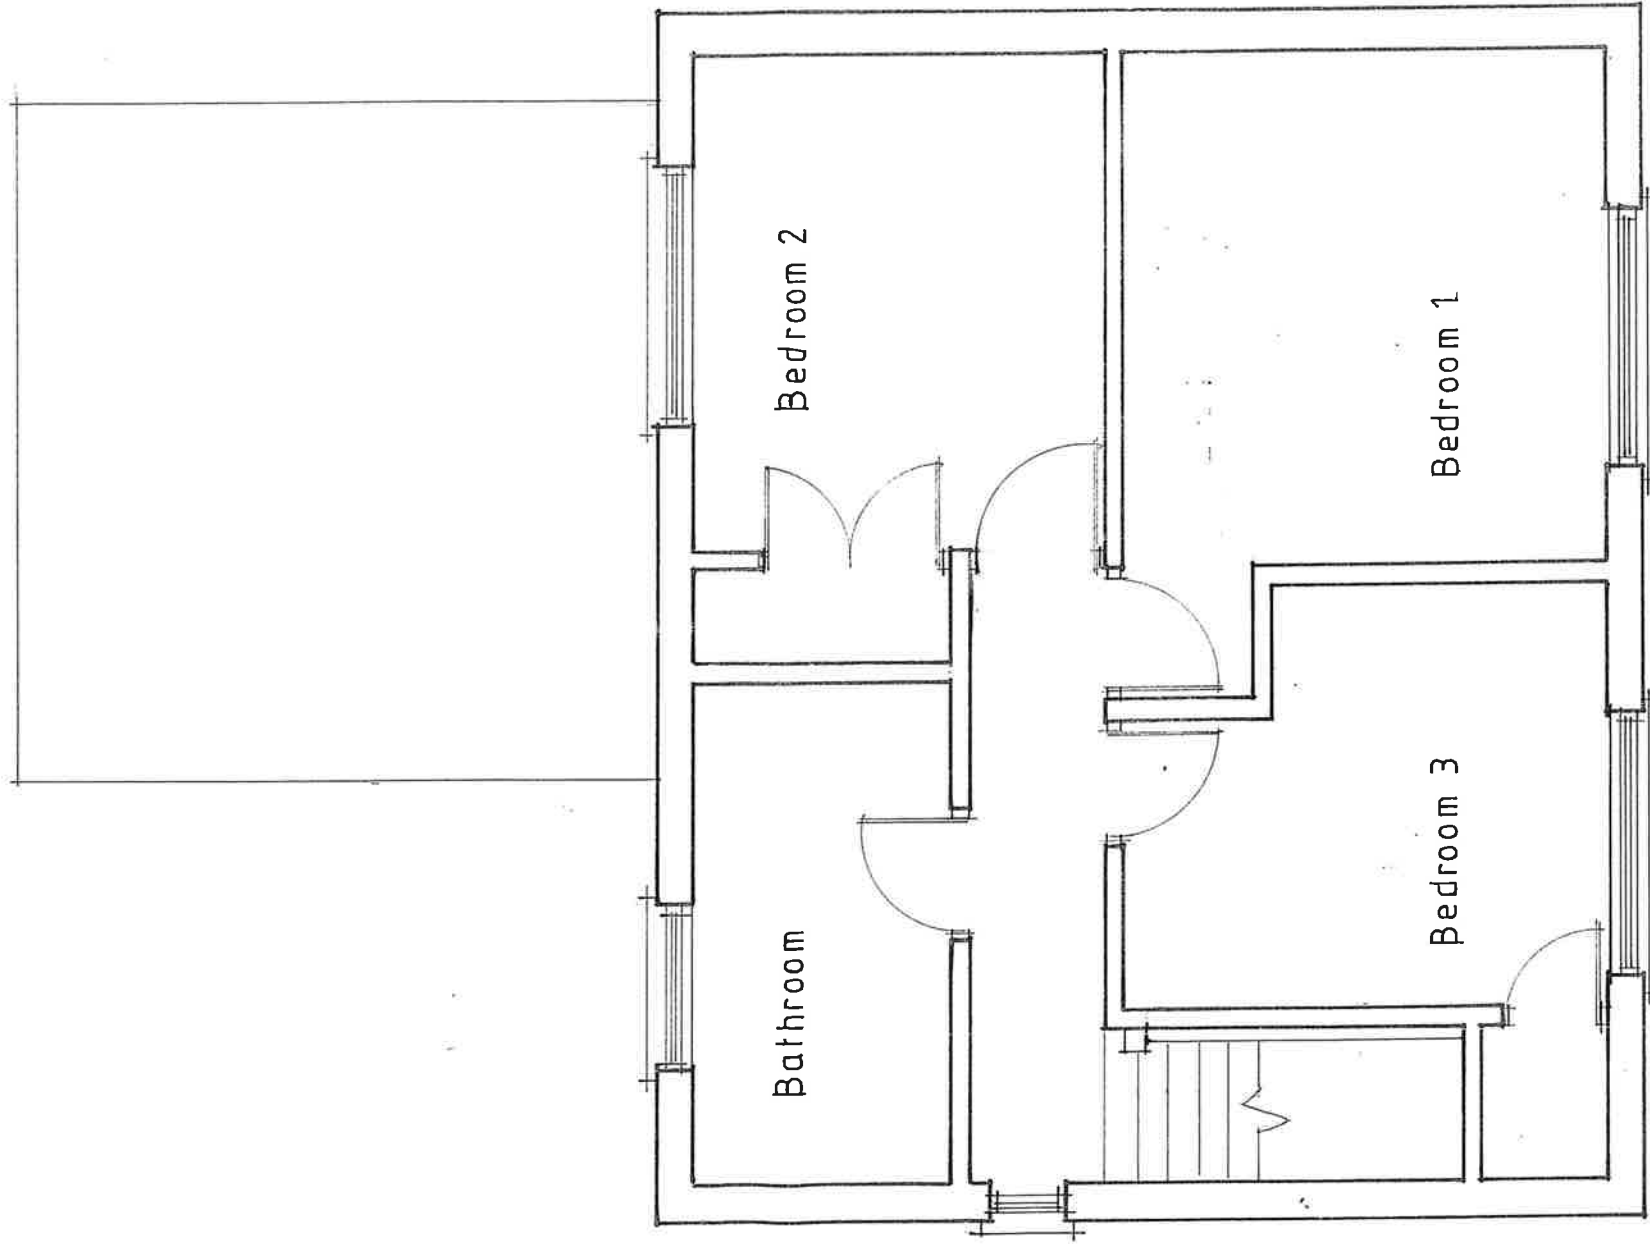

FIRST FLOOR PLAN