


Fine Line Architectural Services Ltd. 30 Pond Mawr Garth Maesteg Bridgend CF34 0SX Tel: 01656 732042 Email: fine248@googlemail.com	Client		
	Rebecca Parry		
	Project		
	56 Darren Wen, Baglan		
	Drawing Title		
	Proposed Ground Floor Plan		
	Date	Scale	Drawing No.
	April 2023.	1:50	56DarrenWen/WD/04

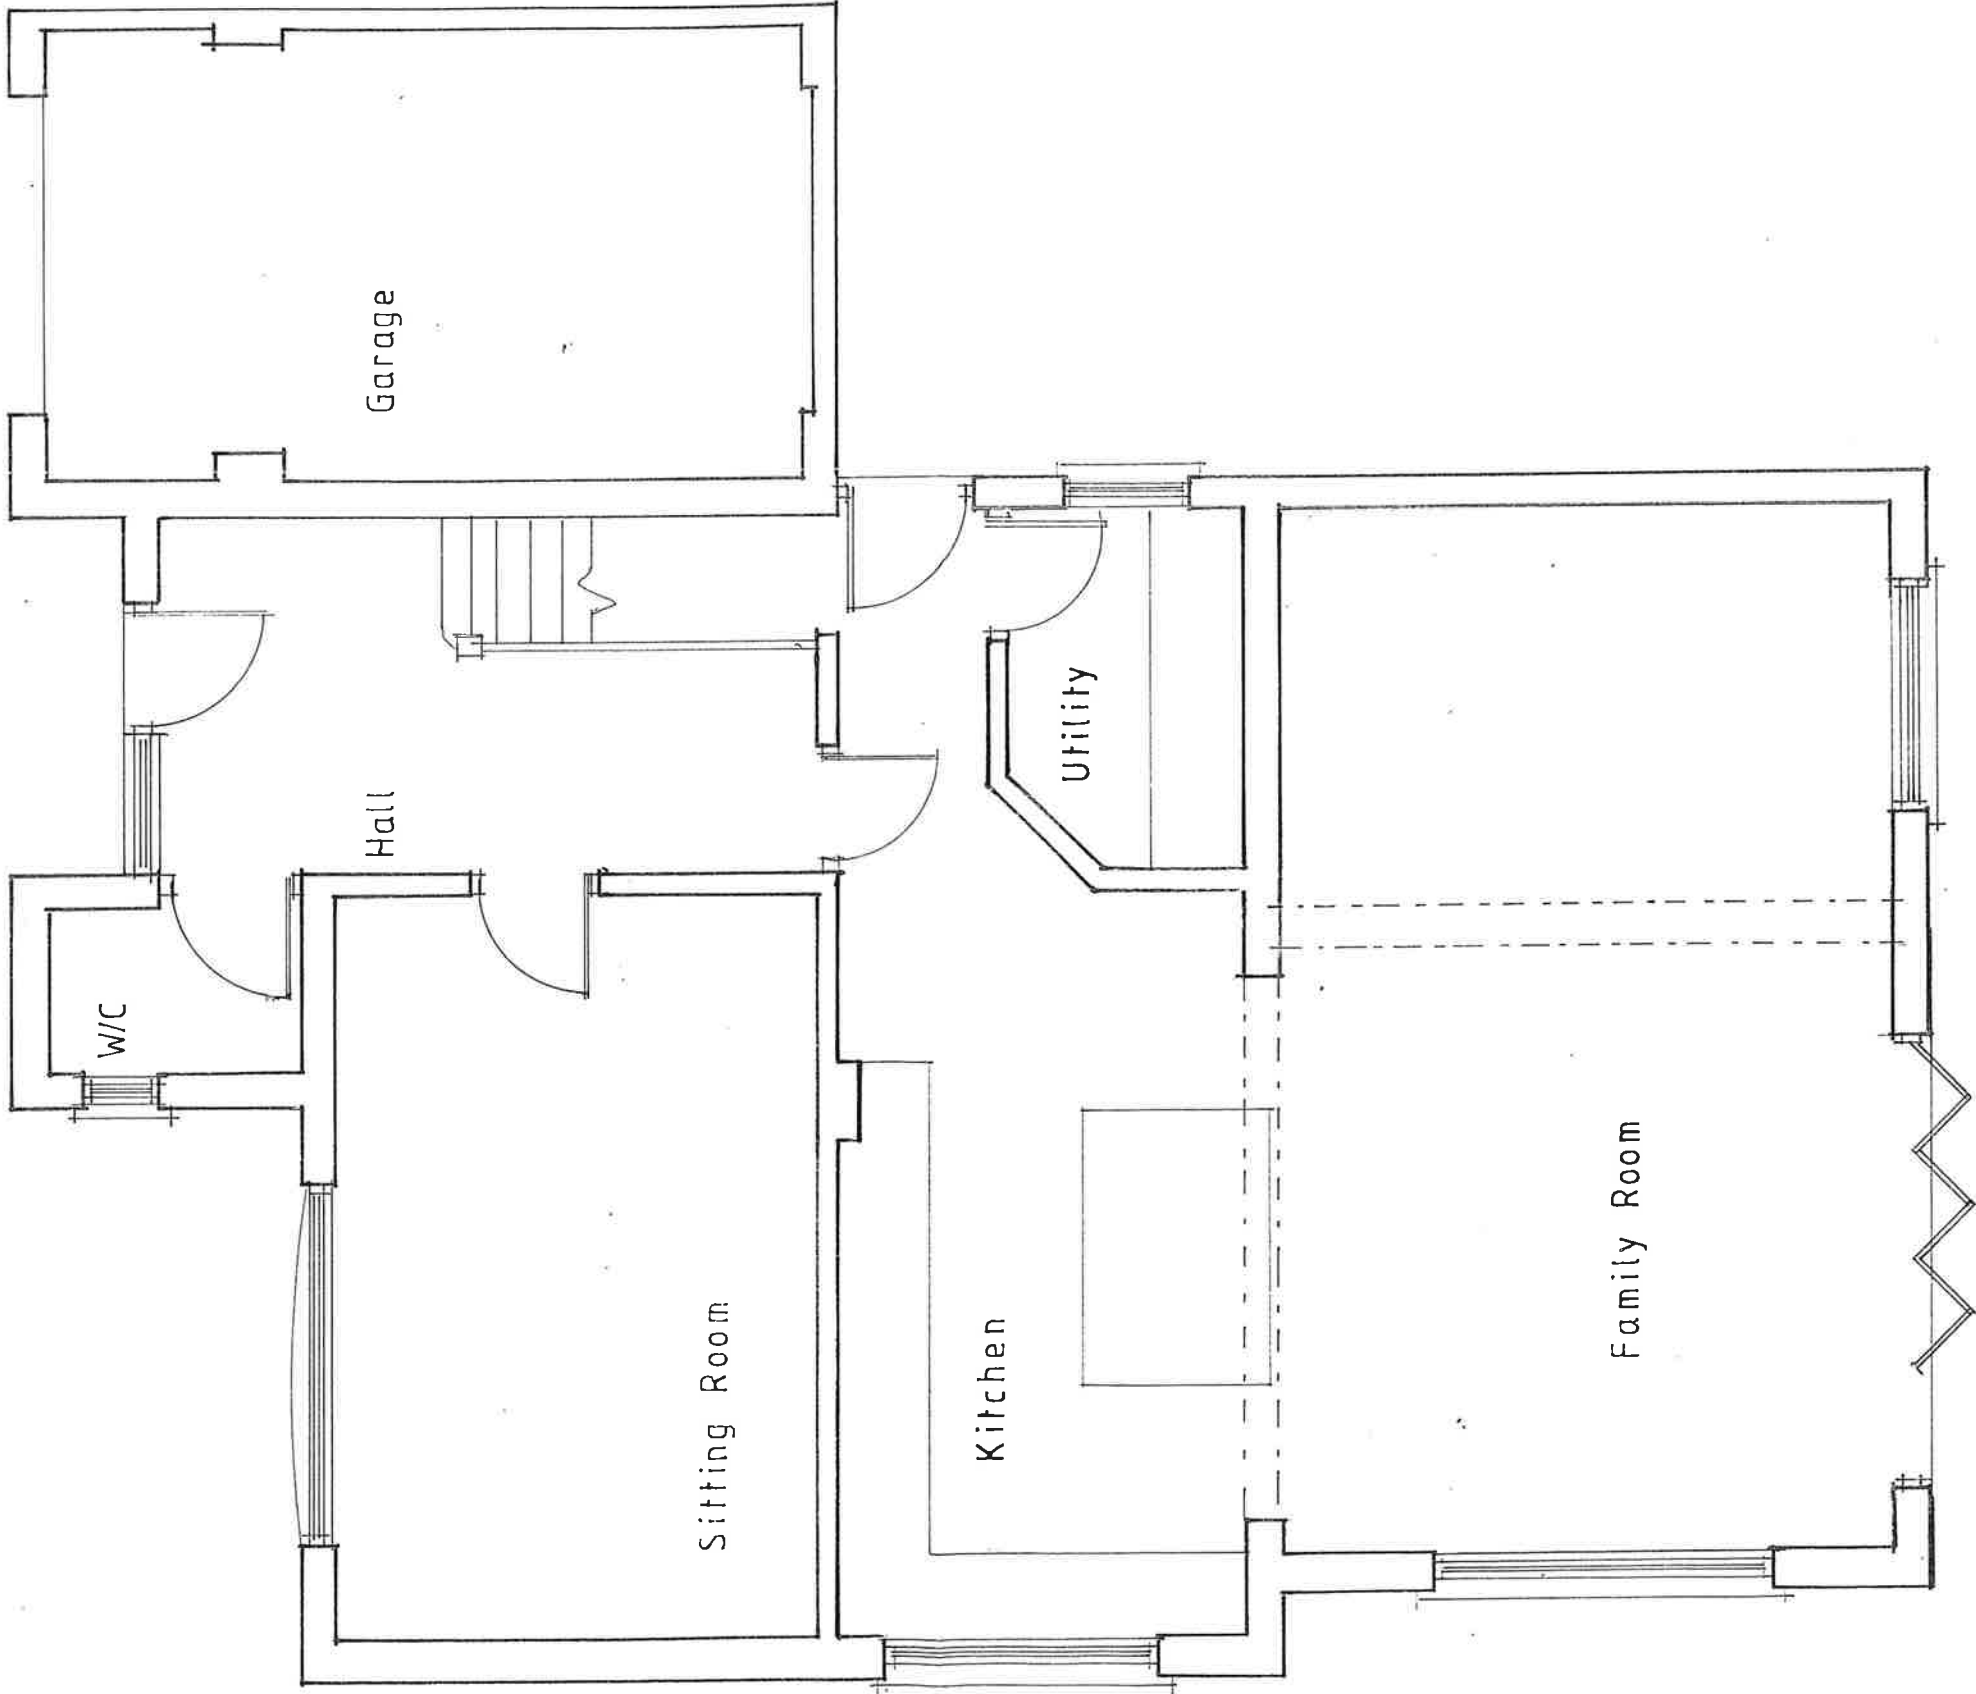

GROUND FLOOR PLAN