



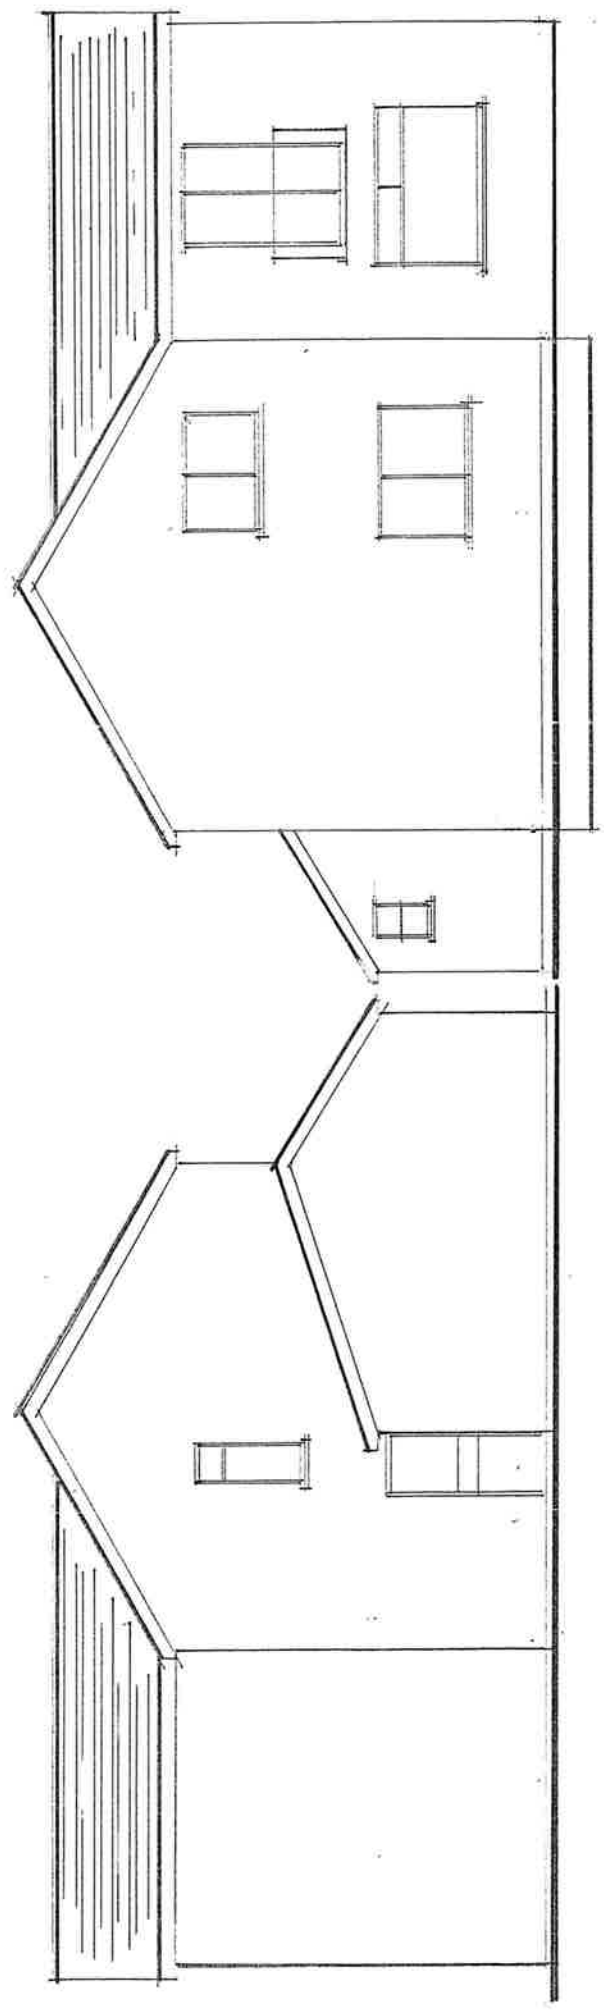

SIDE ELEVATION

SIDE ELEVATION

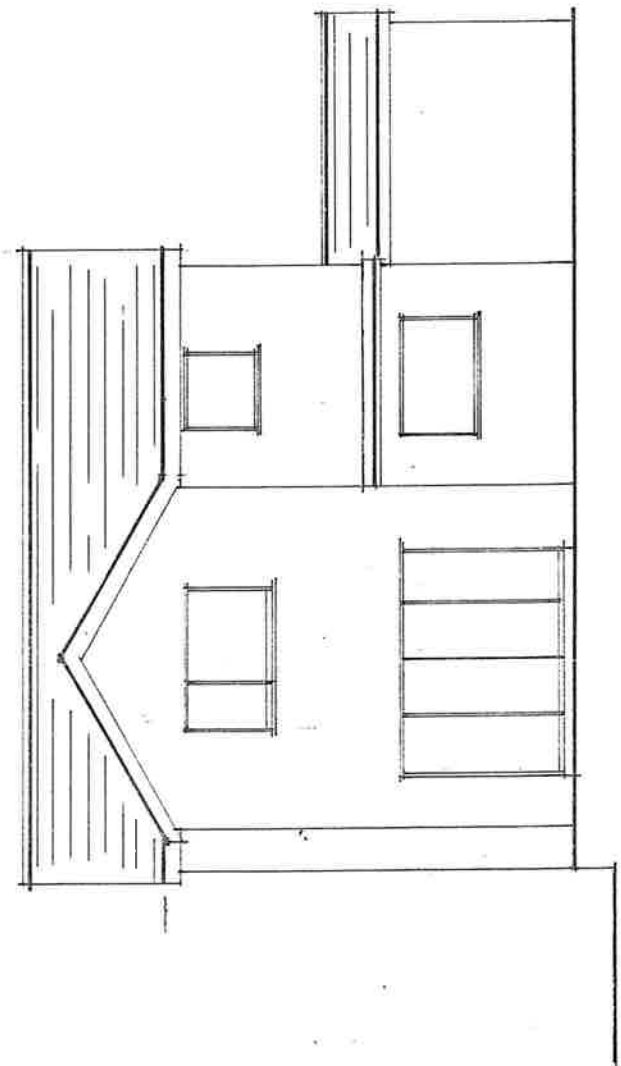

REAR ELEVATION

<i>Fine Line</i> <i>Architectural Services Ltd.</i>		<i>Client</i> Rebecca Parry	
30 Pond Mawr Garth Maesteg Bridgend CF34 0SX Tel: 01656 732042 Email: fneline248@googlemail.com		<i>Project</i> 56 Darren Wen, Baglan	
		<i>Drawing Title</i> Proposed Elevations	
		<i>Date</i> April 2023.	<i>Scale</i> 1:100
		<i>Drawing No.</i> 56DarrenWen/WD/06	