


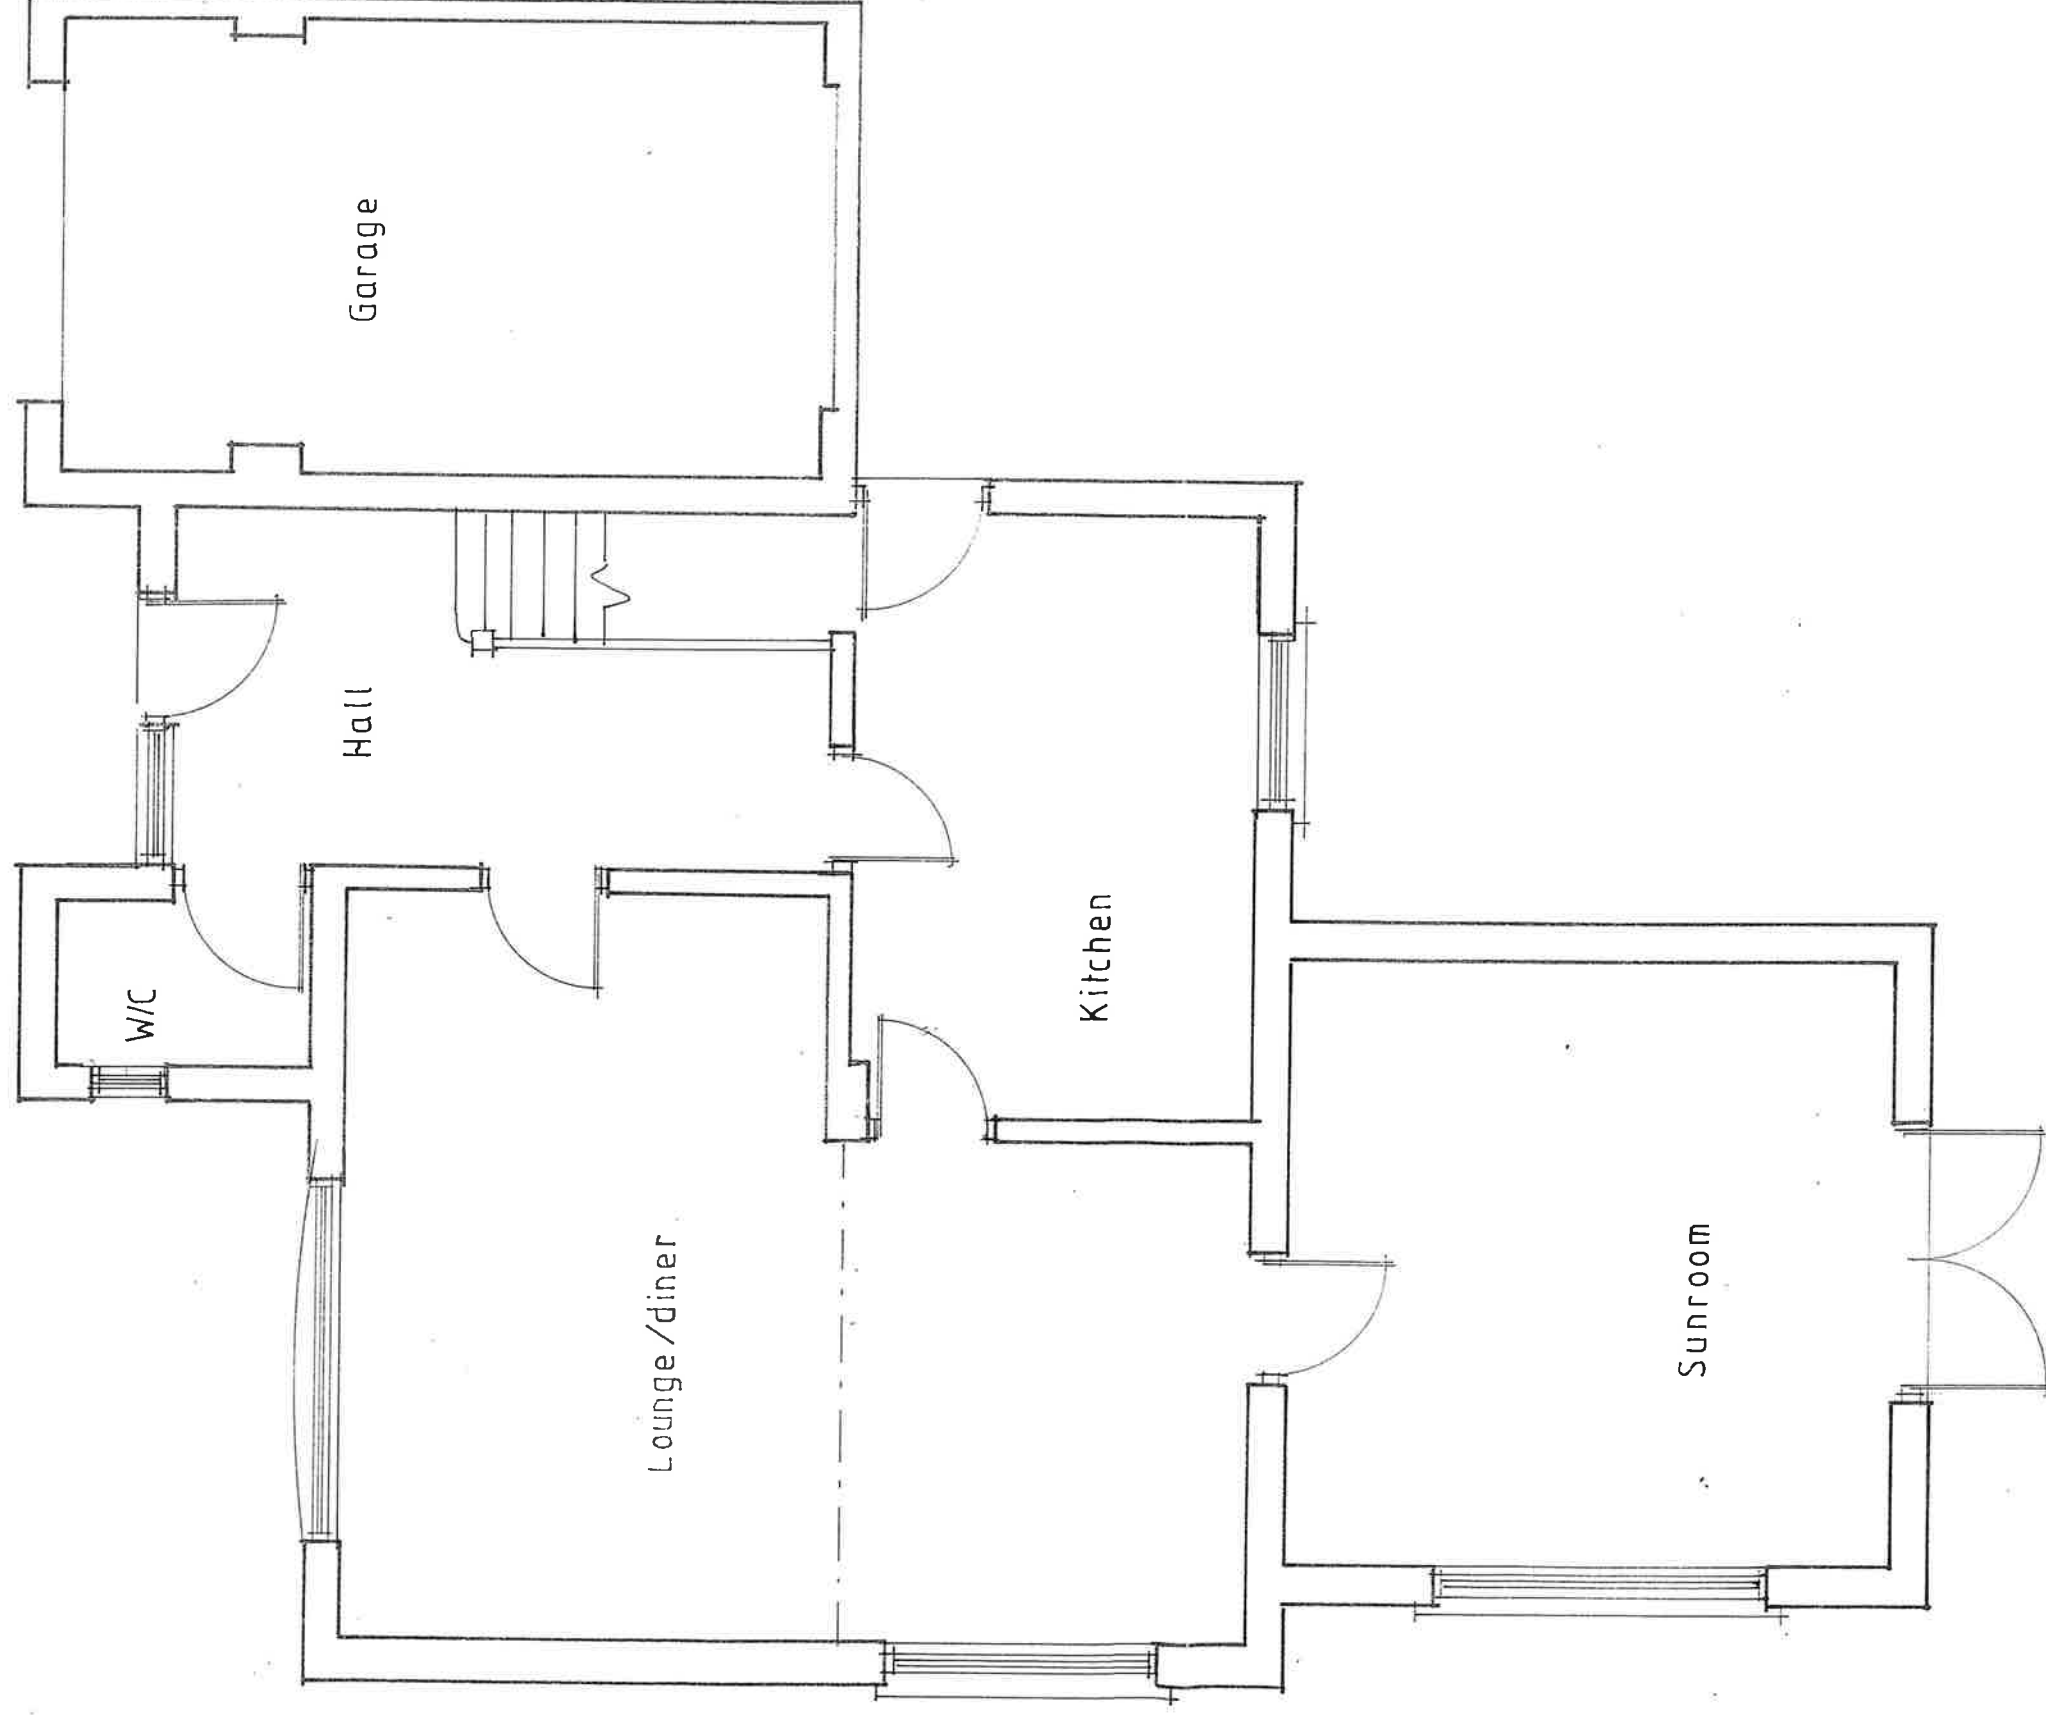

GROUND FLOOR PLAN

Fine Line <i>Architectural Services Ltd.</i> 30 Pond Mawr Garth Maesteg Bridgend CF34 0SX Tel: 01656 732042 Email: fine248@gmail.com	<i>Client</i> Rebecca Parry	
	<i>Project</i> 56 Darren Wen, Baglan	
	<i>Drawing Title</i> Existing Ground Floor Plan	
	<i>Date</i> April 2023.	<i>Scale</i> 1:50
		<i>Drawing No.</i> 56DarrenWen/WD/01