


GROUND FLOOR PLAN

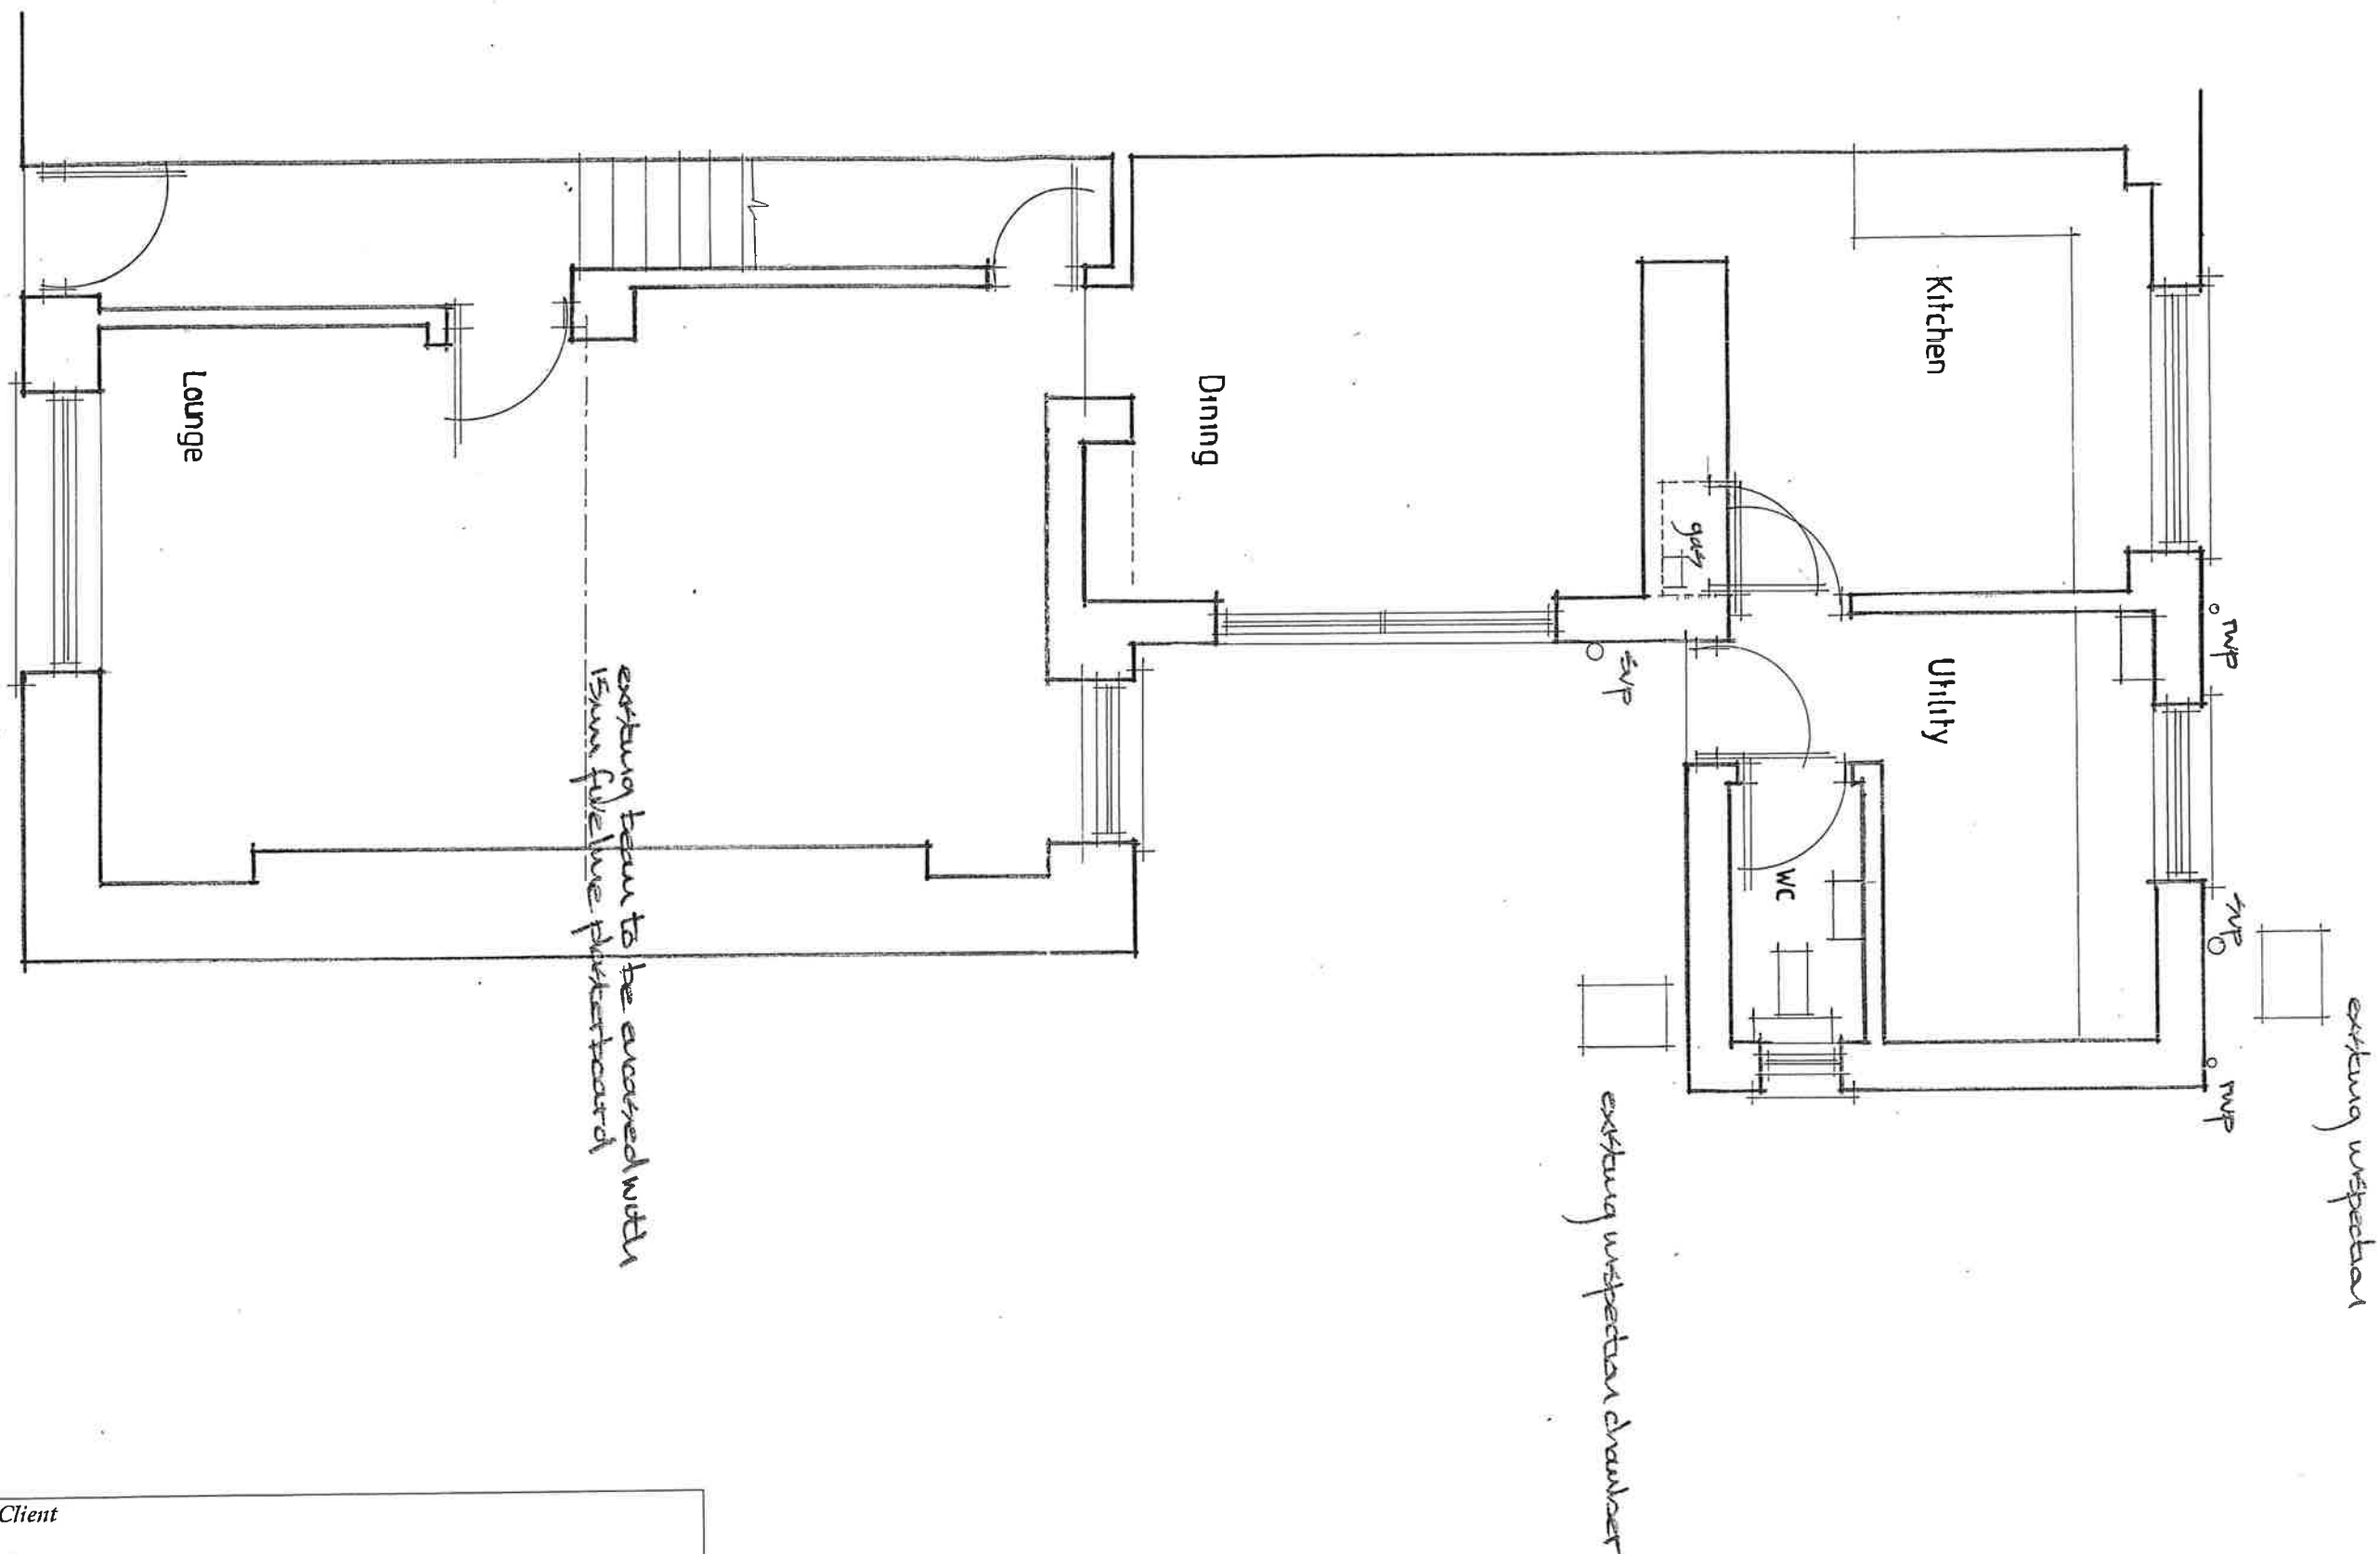

Fine Line Architectural Services Ltd. 30 Pond Mawr Garth Maesteg Bridgend CF34 0SX Tel: 01656 732042 Email: fineline248@googlemail.com	Client		
	Mrs G Hopkins		
	Project		
	18 Varteg Row, Bryn, Port Talbot.		
	Drawing Title		
	Existing Ground Floor		
	Date	Scale	Drawing No.
	April 2023.	1:50.	18VartegRow / WD / 01