


FIRST FLOOR PLAN

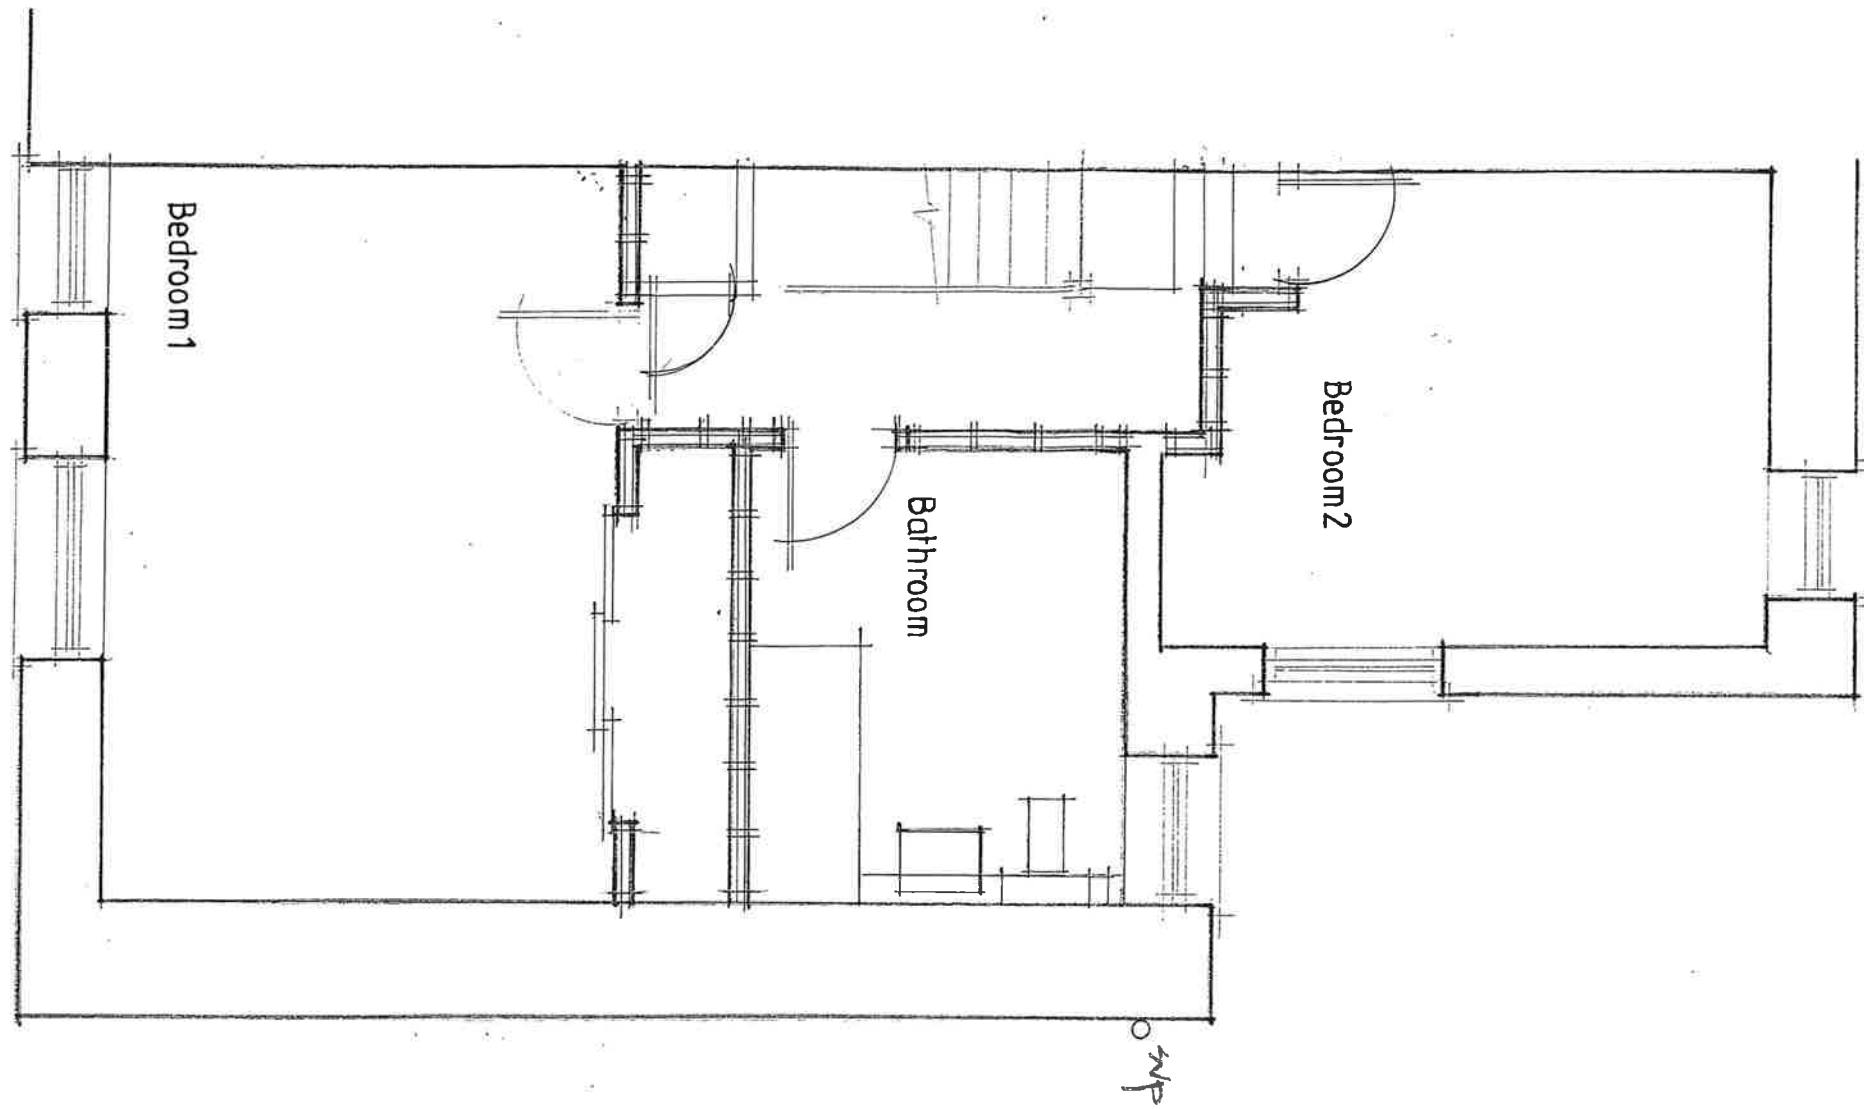

<i>Fine Line</i> <i>Architectural Services Ltd.</i> 30 Pond Mawr Garth Maesteg Bridgend CF34 0SX Tel: 01656 732042 Email: fineline248@gmail.com	<i>Client</i>		
	Mrs G Hopkins		
	<i>Project</i>		
	18 Varteg Row, Bryn, Port Talbot.		
	<i>Drawing Title</i>		
	Proposed First Floor		
	<i>Date</i>	<i>Scale</i>	<i>Drawing No.</i>
	April 2023.	1:50.	18VartegRow/WD/05