


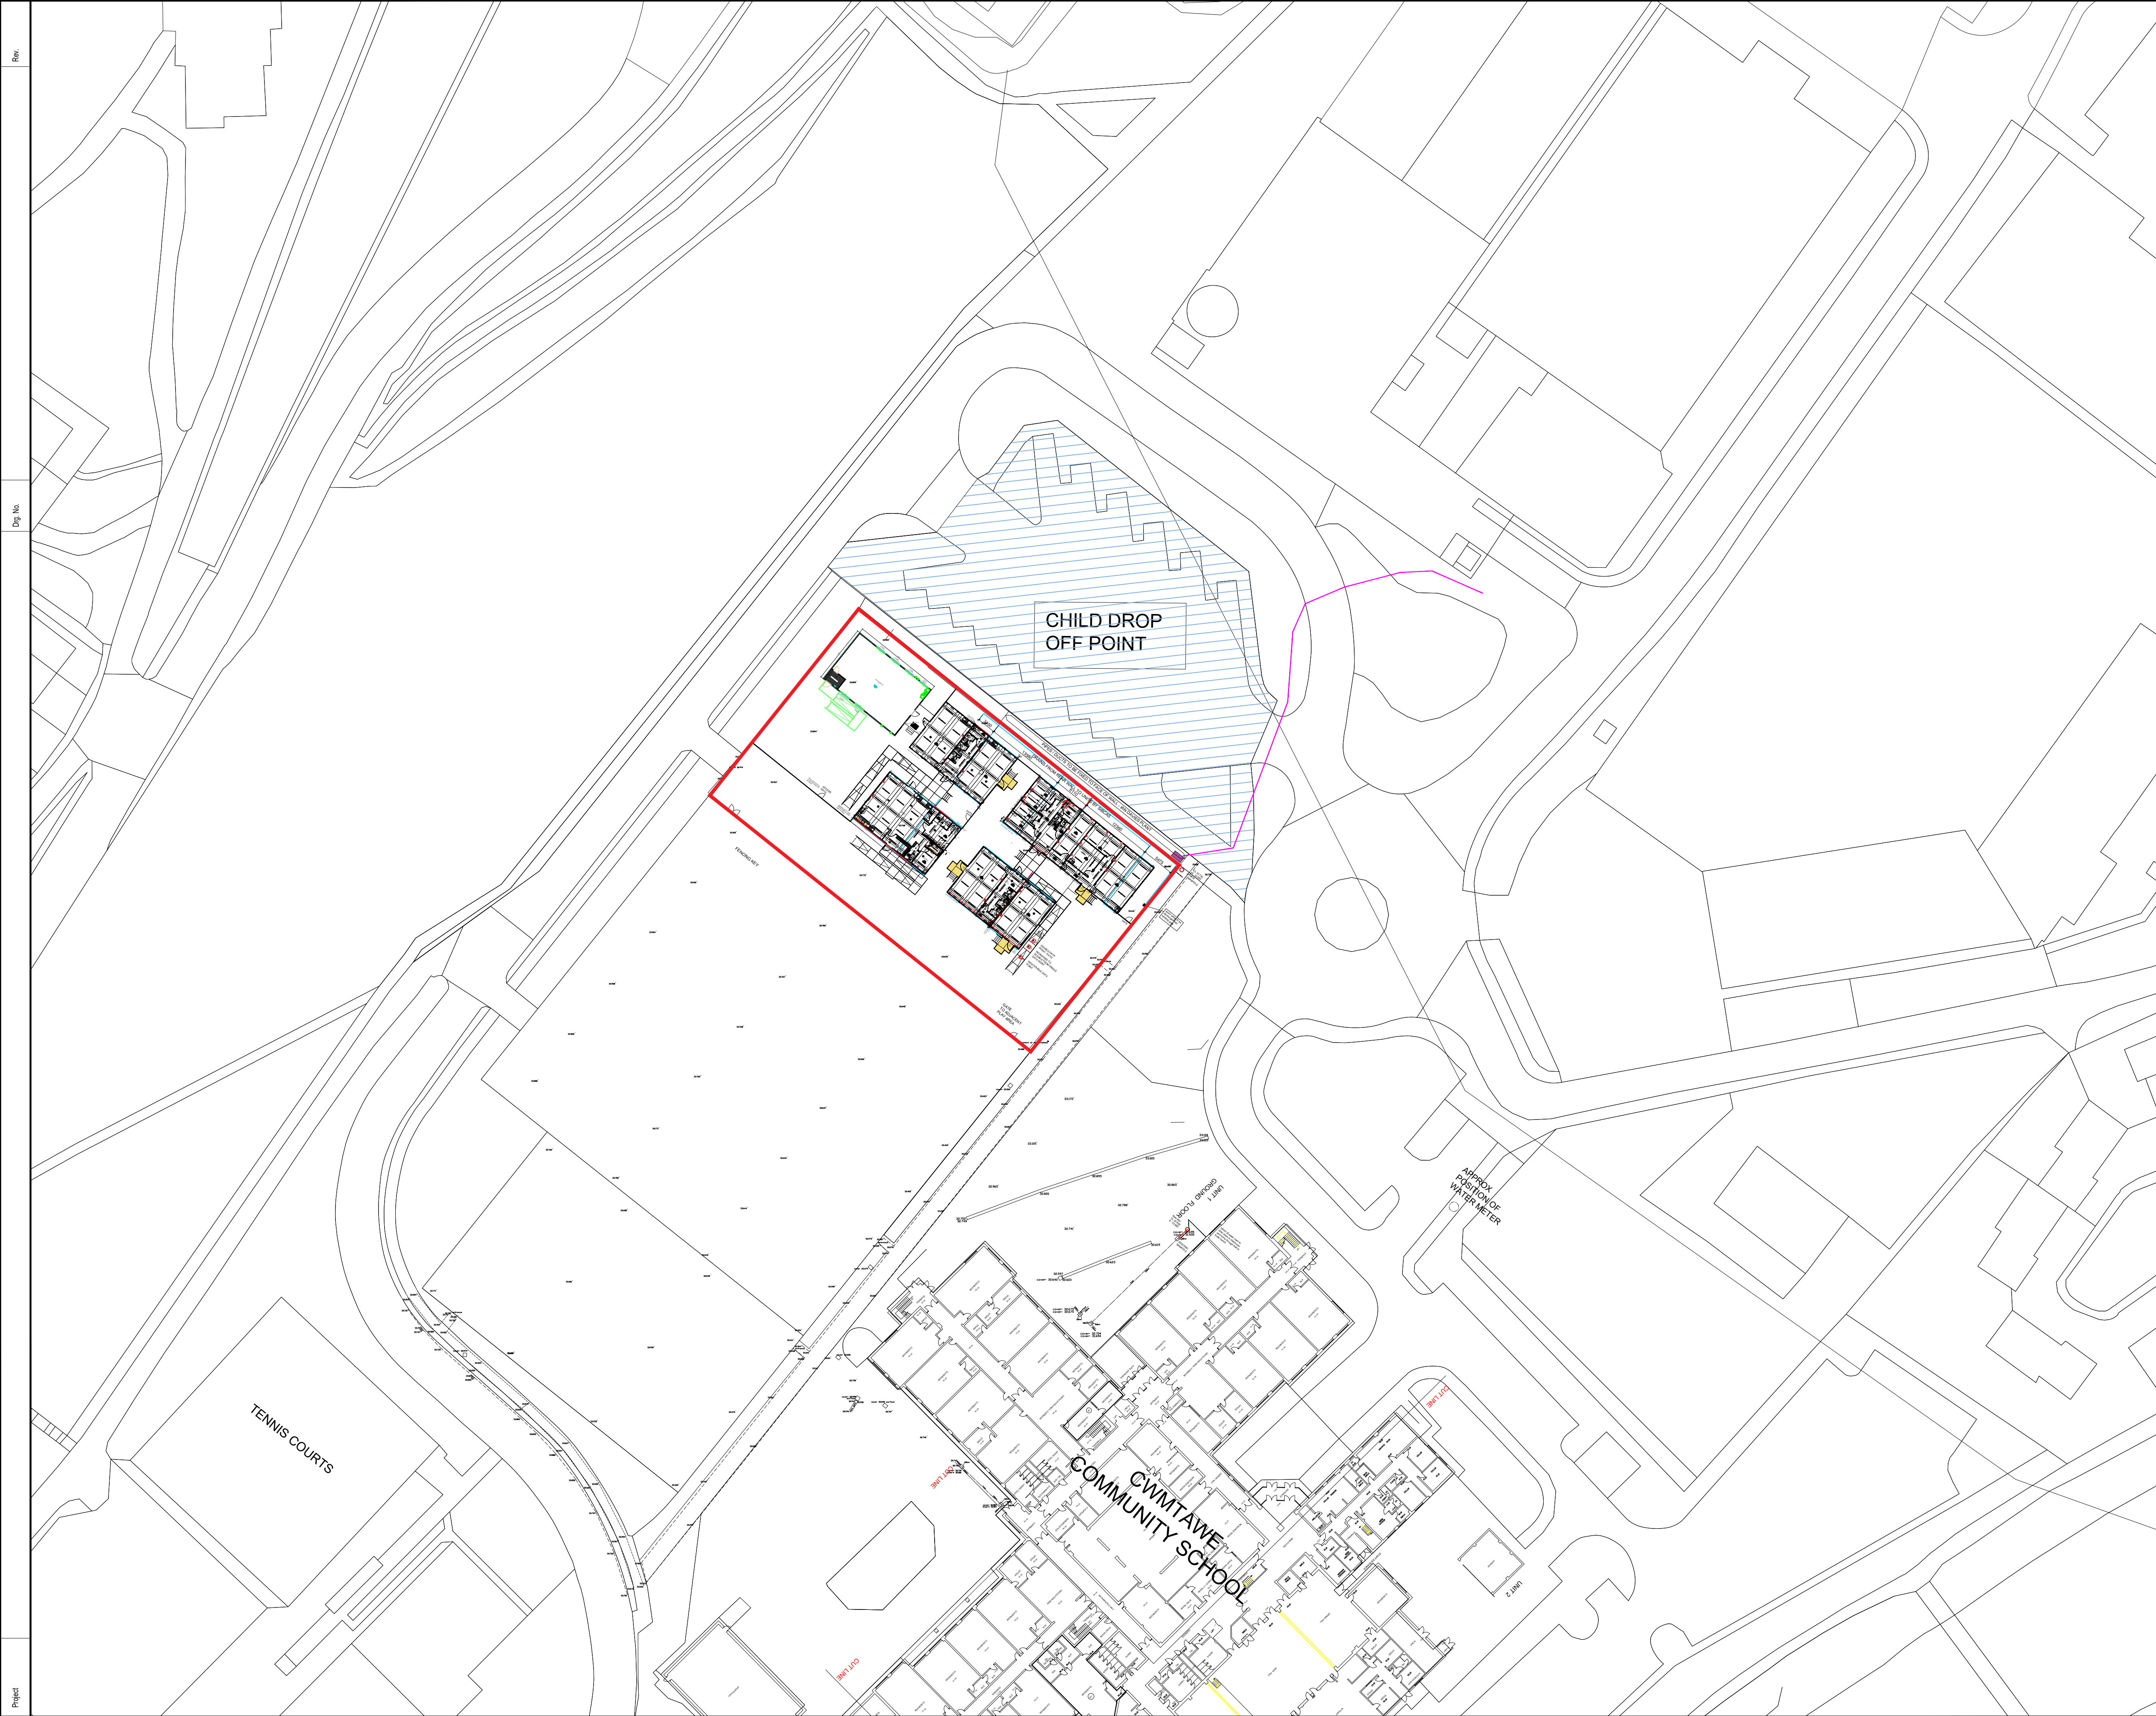

Rev	
Dwg No	
Project	

NOTES

1. All dimensions in millimetres unless otherwise stated.

Rev	Details	Dr	Ch	Apr	Date
-----	---------	----	----	-----	------



Neath Port Talbot

Castell-nedd Port Talbot

County Borough Council Cyngor Bwrdeistref Sirol

Making a difference Gwahaniaeth er gwell

PROPERTY & REGENERATION

Nicola Pearce BSc(Hons) DipTP MRTPI

DIRECTOR OF ENVIRONMENT AND REGENERATION

THE QUAYS, BRUNEL WAY

BAGLAN ENERGY PARK SA11 2GG

www.npt.gov.uk

Project

GODRE'R GRIAG DEMOUNTABLES

Drawing Title

DEMOUNTABLES
SITE PLAN

File No.		Property Ref. No.			
Drawn	WGH	Checked		Approved	
Date	may 2023	Date		Date	
Scales		1:500@A1			
Drawing No.					Rev.
A1181 - 300					