




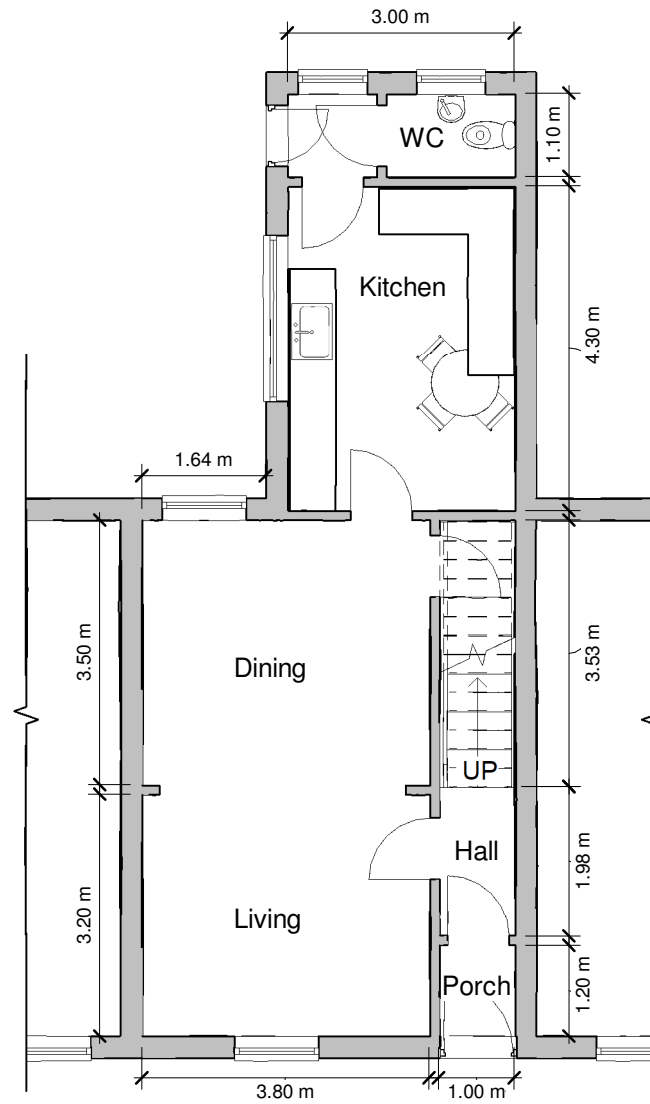

Existing GF
1 : 100

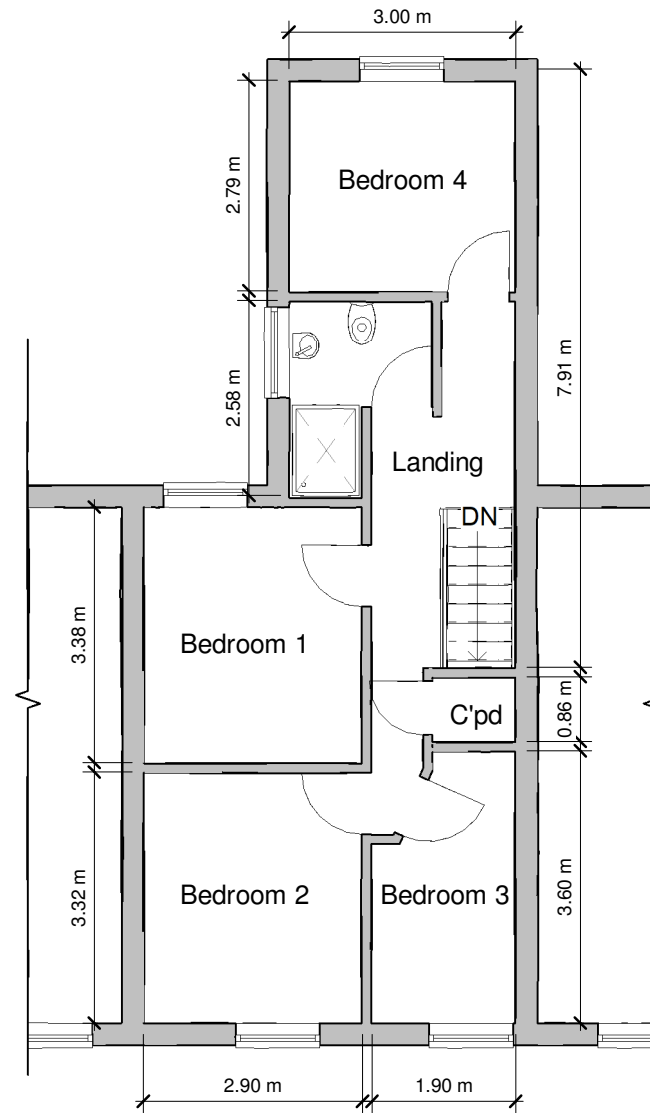

Existing FF
1 : 100

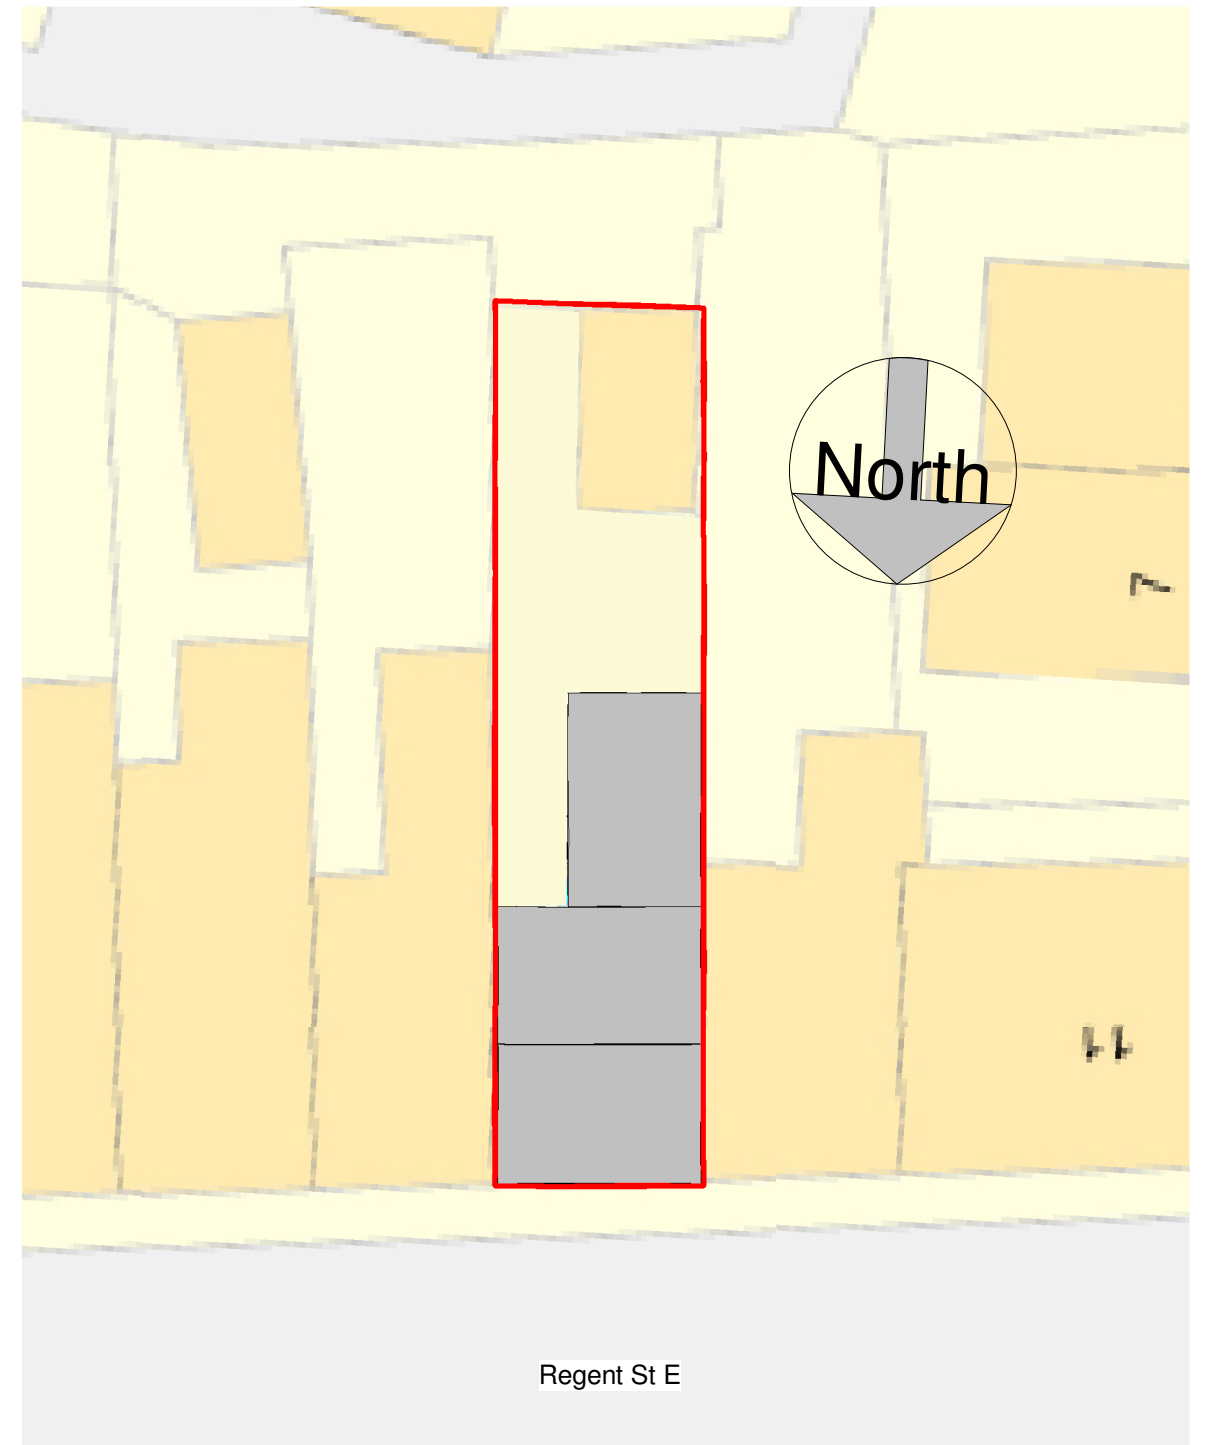

Existing Site
1 : 200

No.	Description	Date

 www.ccs-solutions.co.uk			
CODE	STATUS	SUITABILITY DESCRIPTION	PURPOSE OF ISSUE

PROJECT		CLIENT		
Project Name		KGC Morgan		
SHEET		Date	Project number	Scale (@ A3)
Existing Floor Plans		21/09/2022	21092022	As indicated
		Drawn by	DRWAING NUMBER	
		CCS	A301	
		Checked by	REV	
		Client		