

AREA SCHEDULE

WDQR 2021 Area Requirements	
2 Person 1 Bed Walk-up:	53.0m²
GF Flat	50.1m²
FF Flat	58.4m²
Averaged GIA:	54.3m²

WDQR 2021 General Storage Requirements	
2 Person 1 Bed Walk-Up:	1.5m²

GF	
Airing Cupboard (AC)	0.5m²
Store	1.8m²
Total:	2.3m²

FF	
Airing Cupboard (AC)	0.7m²
Store	1.0m²
Total:	1.7m²


MEP & PLANT PROVISIONS

Information presented indicatively for coordination with all - including manufacturer & model specification - TBC by relevant specialist consultant / subcontractor. All revisions to the plant specification must be reported for coordination.

CONSTRUCTIONS

External walls	550mm
Internal walls	100mm
Intermediate floors	400mm

Constructional thicknesses are indicative only & must be coordinated with fabric requirements for acoustic, fire & thermal performances on a site-by-site basis. All TBC by the constructional preferences of the appointed contractor.

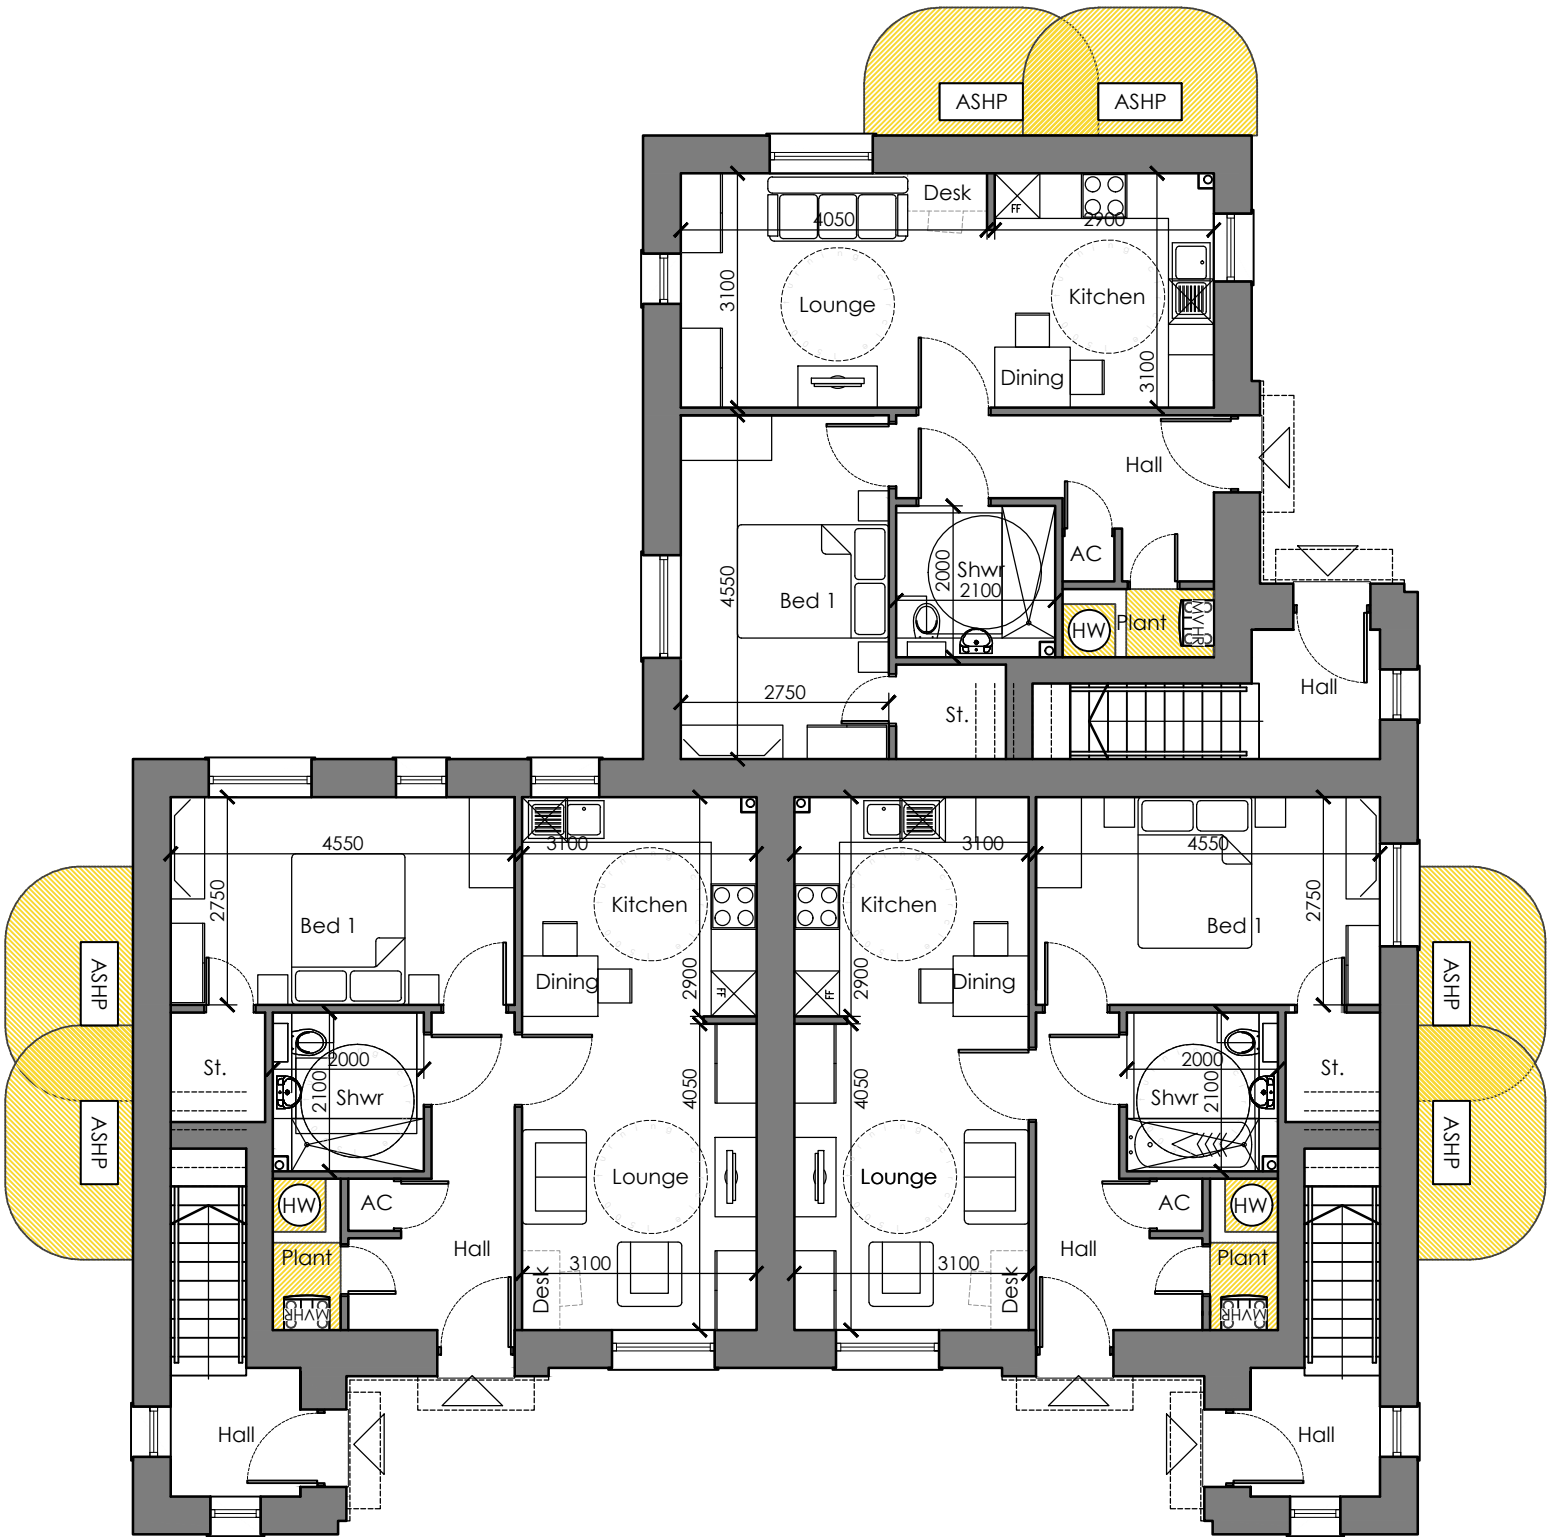


GROUND FLOOR PLAN

LOW CARBON PLANT

Dimensions denote minimum installation & maintenance clearances, extrapolated to hatched areas. All as defined by manufacturer's requirements, refer to product literature for specifics.

ASHP


ASHP	Vaillant aroTHERM plus 3.5 / 5 / 7kW
dimensions: 765 / 965x1100x490mm (hwd)	
Vaillant aroTHERM plus 3.5kW: HT 211	
Vaillant aroTHERM plus 5kW: HT 421 & HT 531	
Vaillant aroTHERM plus 7kW: HT 641	

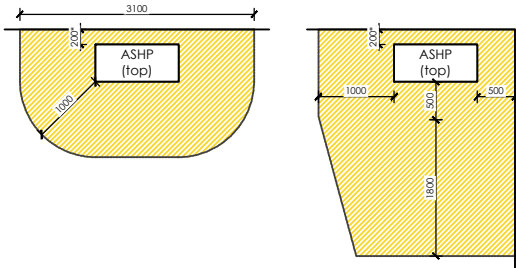

*Clearance for heating only: +50mm if ASHP provides cooling.

MVHR

MVHR	Ubiflux Vigor W225
dimensions: 650x600x455mm (hwd)	
Volume flow: 40-225m³/h	
Heat recovery: 85.0% at 225m³/h	
89.0% at 125m³/h	

 

Hot Water Cylinder

Mixergy cylinder 150 / 210L	
dimensions: 1255 / 1585x545mm (hd)	
Mixergy 150L for HT 211 & HT 212	
Mixergy 210L for HT 421, HT 531 & HT 641	

Note: Information presented indicatively for coordination with all - including manufacturer & model specification - TBC by relevant specialist consultant / subcontractor. All revisions to the plant specification must be reported for coordination.

A3

Original sheet size

Note: This Drawing is copyright, its use or reproduction is subject to permission from Spring Design Consultancy Limited. All rights are reserved until invoices are paid in full. Contact SDC regarding terms & conditions. Check printed scale, responsibility is not accepted for reproduction of digital media or measuring from this document. Only figured dimensions to be used for construction. No responsibility will be taken for any design used for construction prior to receipt of relevant approvals. Report doubts/discrepancies to project Architect.

Rev	Date	By	CHK	Description

Client:	Project:	Drawing Title:
Tai Tarian	Heol Crwys	HT 212 Block GF Plan
Drawing Status:	Date:	Drawn By:
PLANNING SUBMISSION	18.01.23	JD
Checked:	Director:	Scale:
cc	cw	1:100 @ A3
Job No:	Drawing No:	Rev:
2575	212(03)201	-
Unit 2 Chapel Barns Merthyr Mawr Bridgend CF32 0LS		
t: 01656 656267 e: mail@spring-consultancy.co.uk		

