
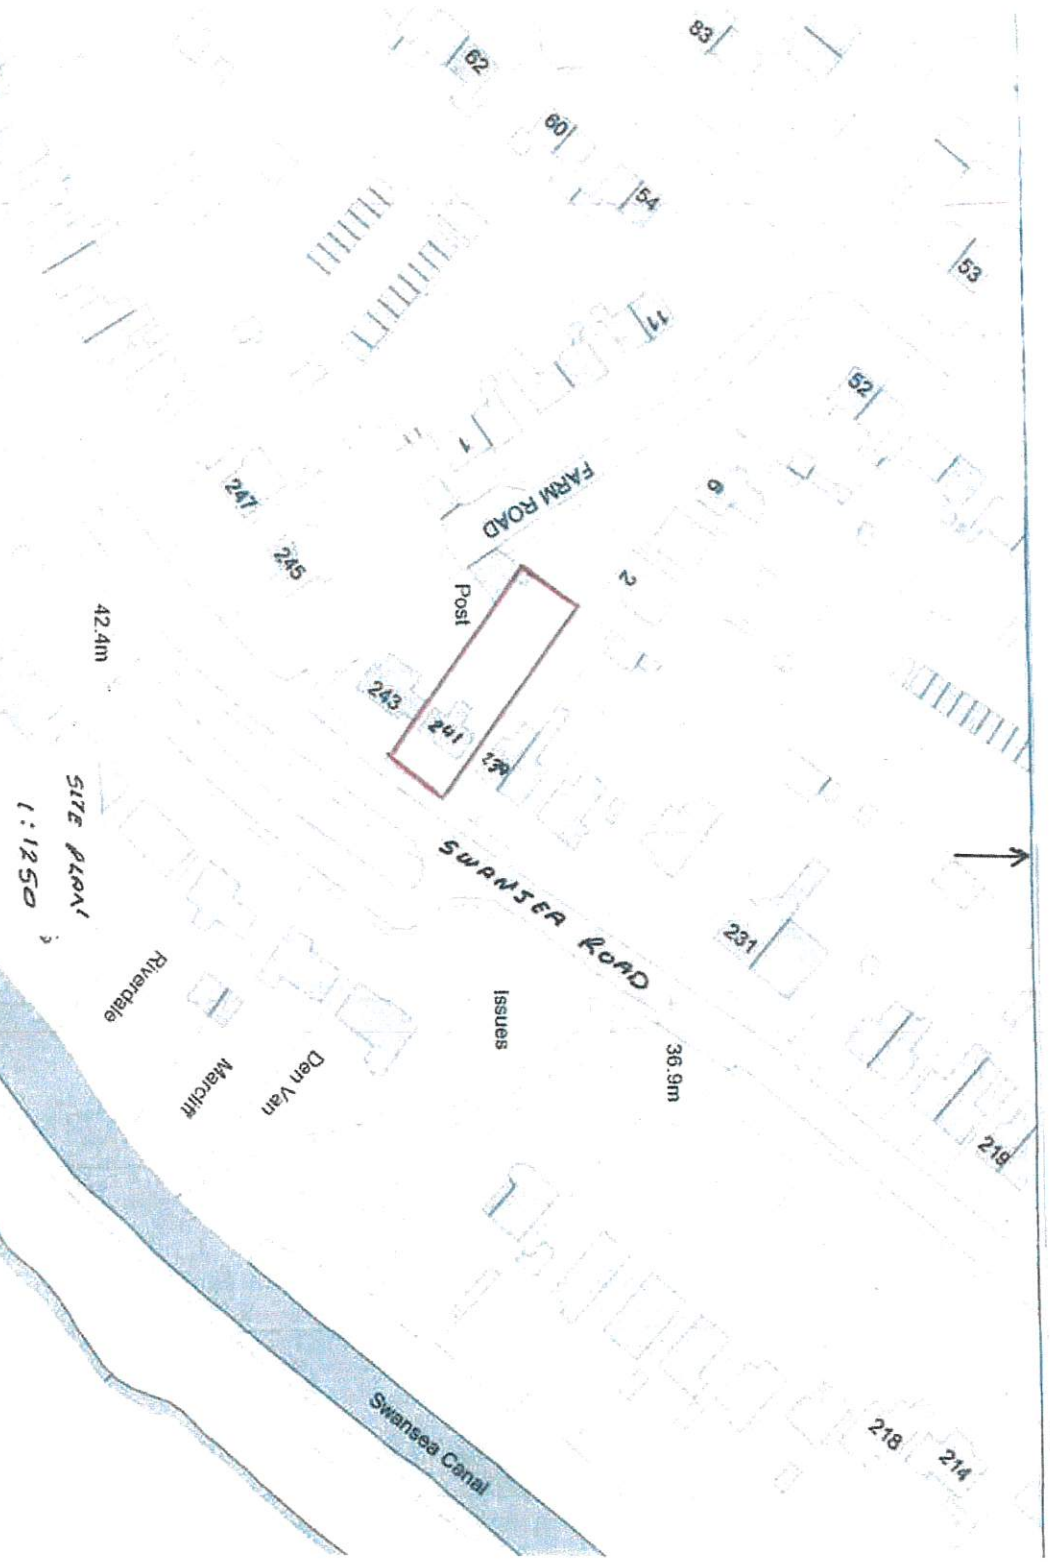



SEE 1:100  
PLAN & SHOWING  
RETENTIVE ENCLOSURES &  
REMAINING WALL & 75 FT A WISDOM 1000  
FENCE FOR AMMUNITION ALLEN

Scale 1:500  
SITE PLAN

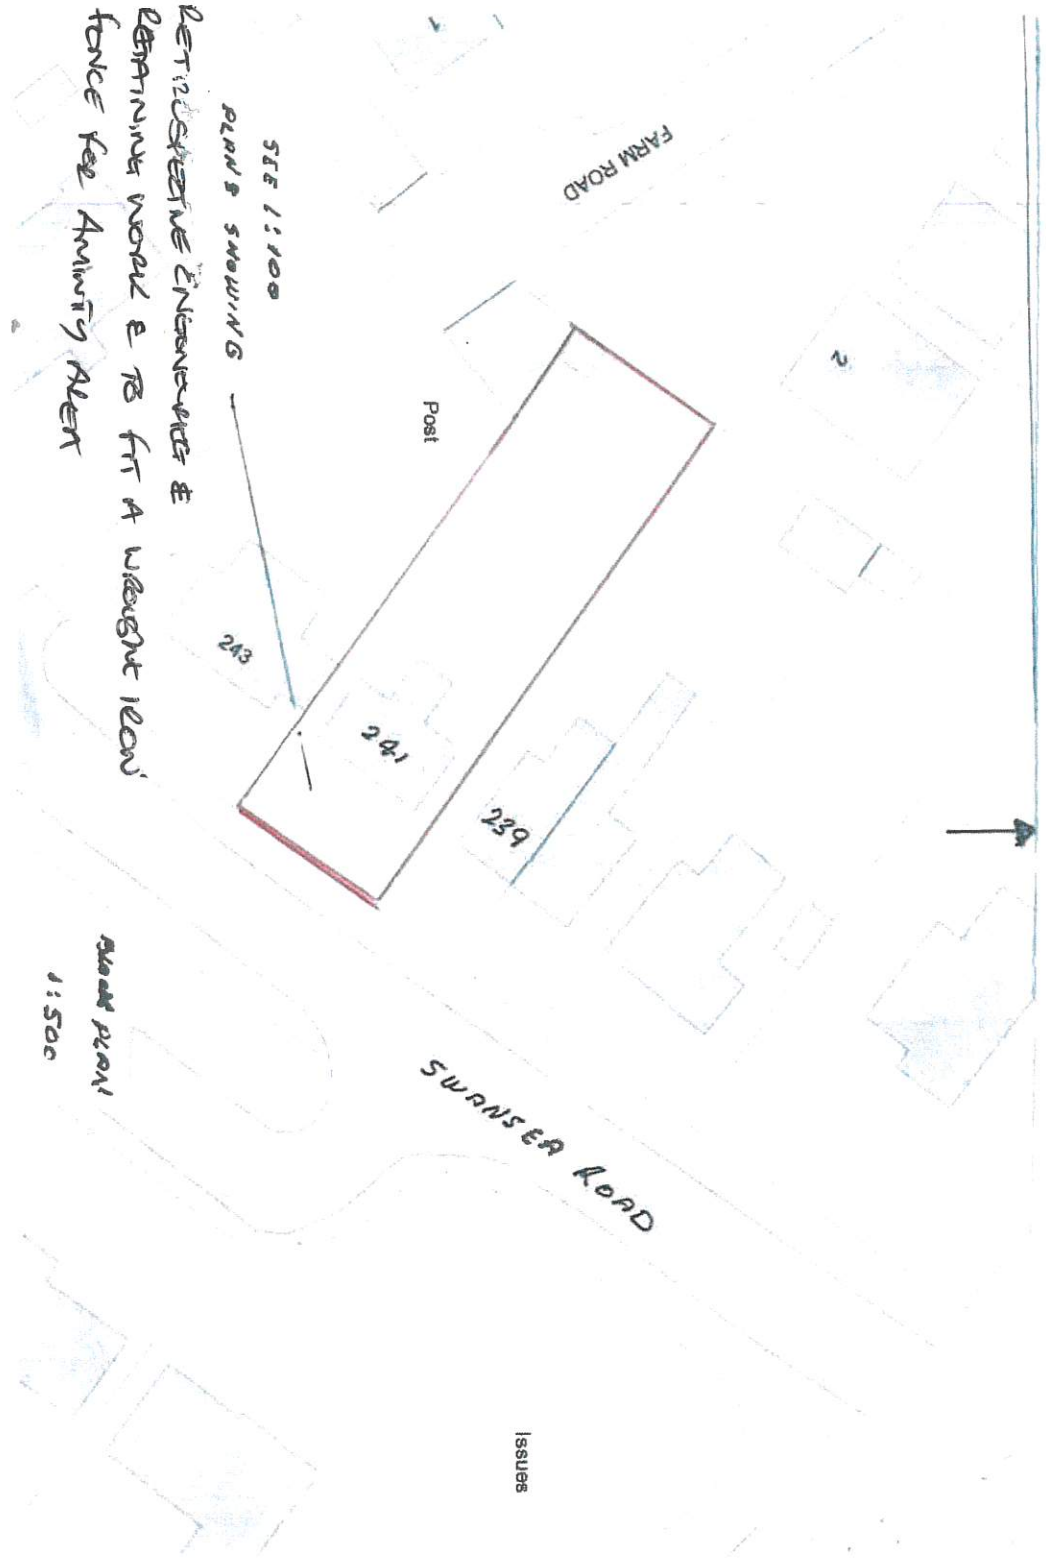


Propose for RETROSPECTIVE ELEVATION + DETAIL WORK to fit a proposed Road Gate + Gate for Amenity Area. 2411 SUMMIT ROAD THE HAGUES SURWICKA

EXISTING SECTION

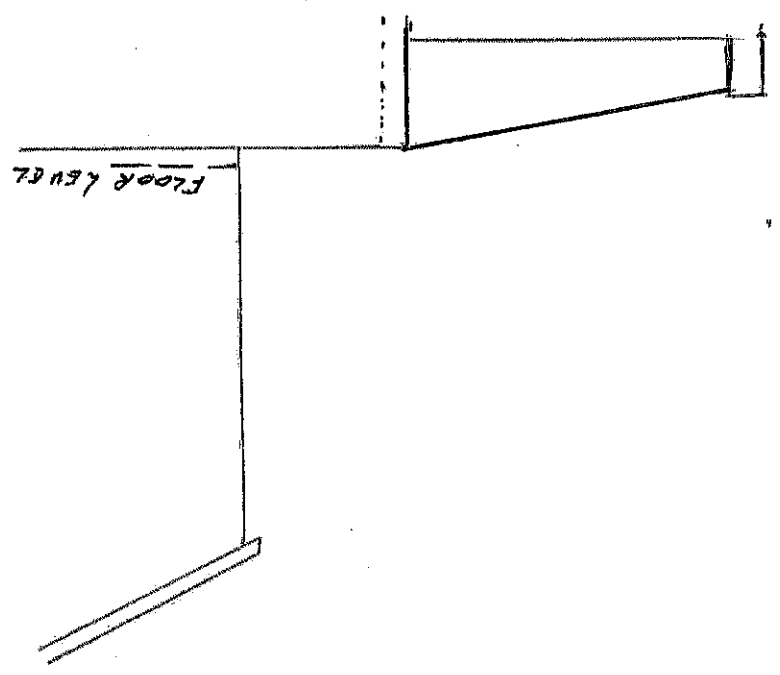


NO CHANGE

PROPOSED SECTION

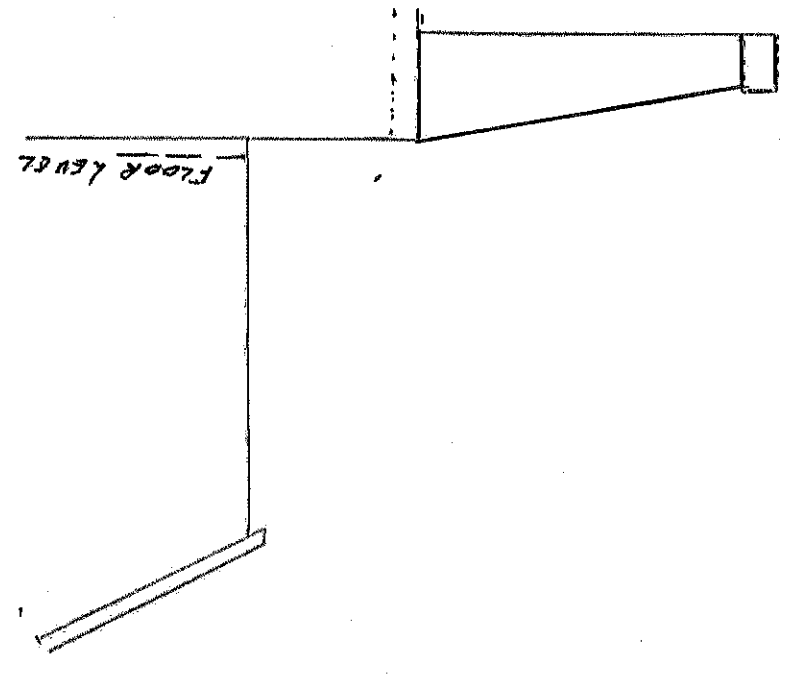


FRONT ELEVATION EXISTING

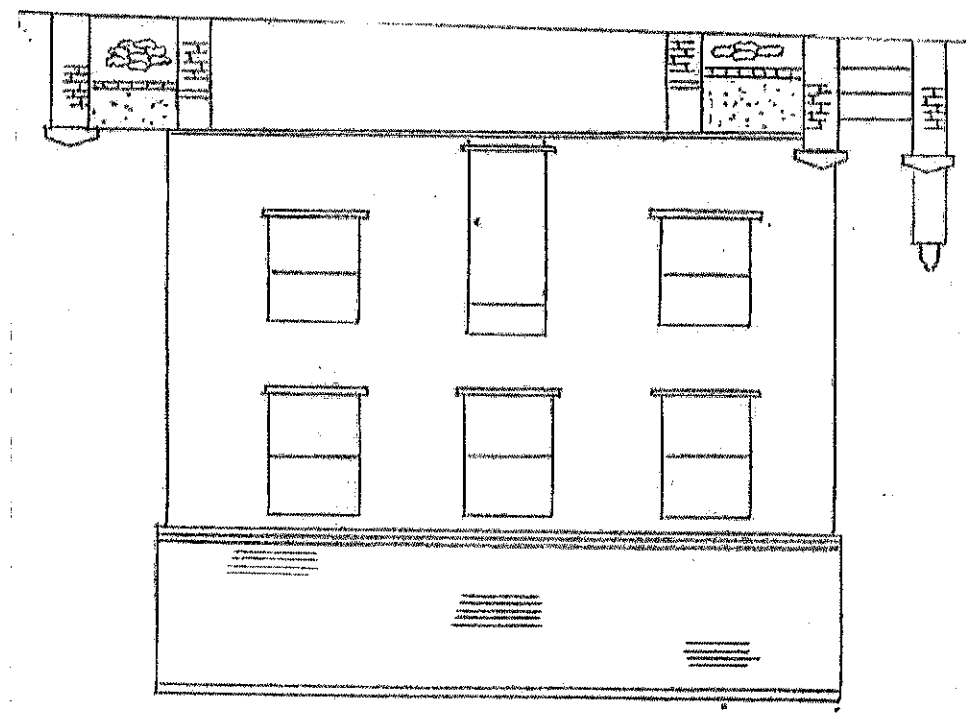

Scale 1:100

FRONT ELEVATION PROPOSED

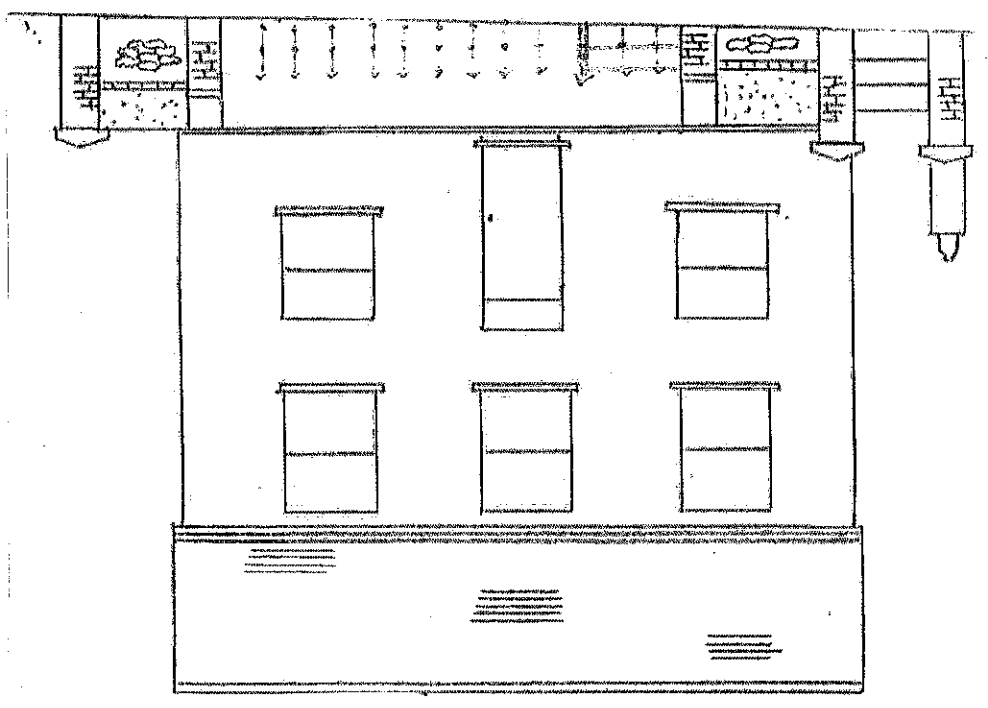


GATE 1020 WIDE TOTAL WIDTH  
600 (INC GATE)  
Height 760 - 1060 ROUNDER  
Left to right. MADE FROM  
Wrought iron fencing.

Report for Retrospective Engineering & Retaining Work  
 and to fit a wooden lean fence gate for Amenity Area

241 SUMNER ROAD TIGARDS SUMNER

SCALE 1:100

As ground level existing

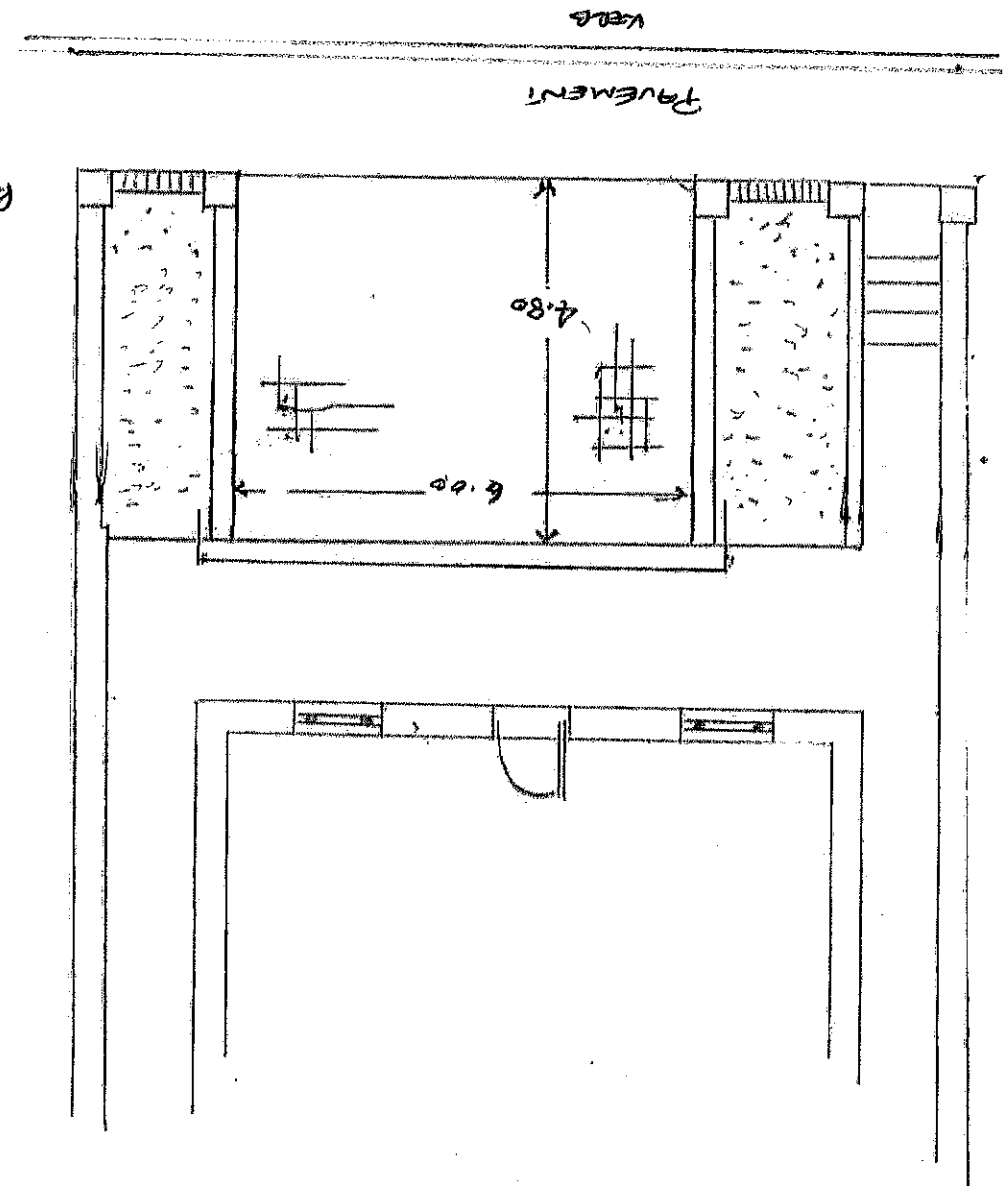

NO CHANGE TO PAVEMENT OR KERR

to be 600 wide.  
 height to follow existing  
 plant wall with a  
 light 760-b60 gate  
 to be 600 wide

As ground level proposed

