


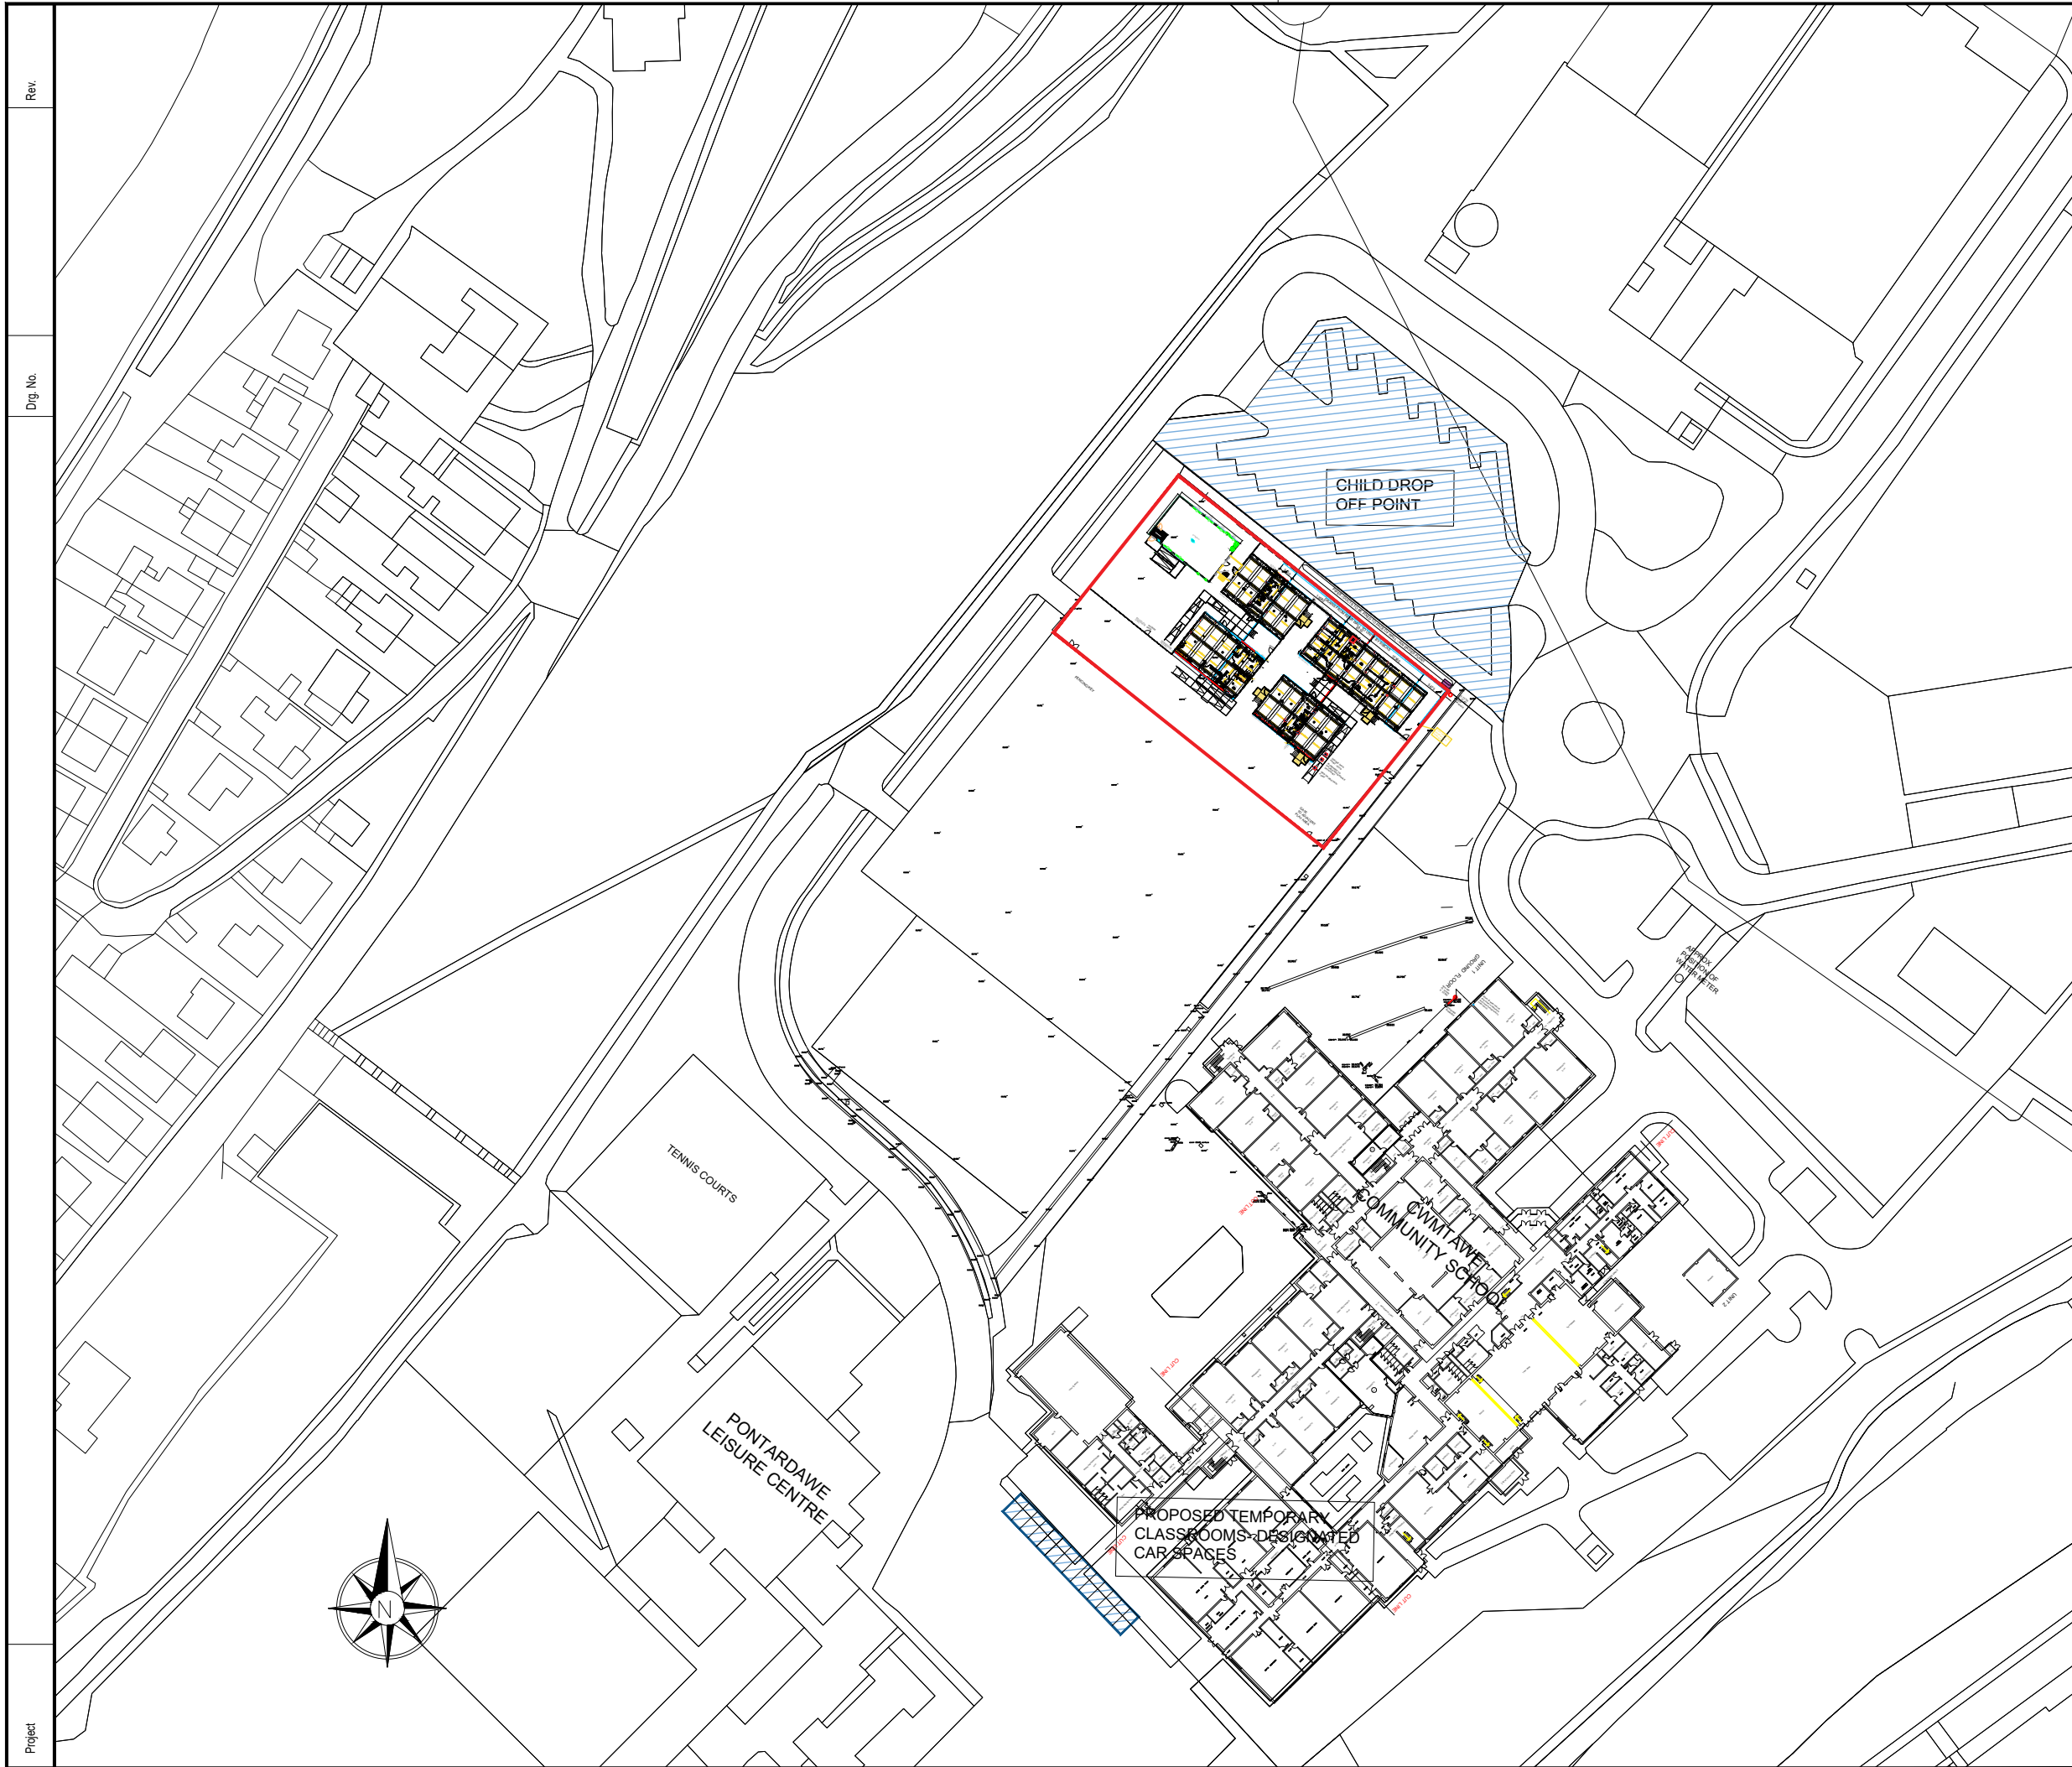

NOTES

1. All dimensions in millimetres unless otherwise stated.

Rev	Details	Dr	Ch	Apr	Date
A	Drawing resized, north point added.	wgh			May 23



PROPERTY & REGENERATION
Nicola Pearce BSc(Hons) DipTP MRTPI
DIRECTOR OF ENVIRONMENT AND REGENERATION
THE QUAYS, BRUNEL WAY
BAGLAN ENERGY PARK SA11 2GG
www.npt.gov.uk

Project
GODRE'R GRAIG DEMOUNTABLES

Drawing Title
SITE PLAN

File No.	Property Ref. No.
Drawn	WGh
Checked	
Approved	
Date	MAY 2023
Date	
Date	

Scales 1:1250@A3

Drawing No. A1181 - 300

Rev. A