


Fine Line Architectural Services Ltd.		30 Pond Mawr Garth Maesieg Bridgend CF34 0SX Tel: 01656 732042 Email: fine248@googlemail.com	
Client	Mr P Rogers	Project	26 Villiers Road, Blaengwynfi
Drawing Title		Proposed Ground Floor	
Date	March 2023.	Scale	1:50
Drawing No.		26 Villiers Rd / WD / 04	

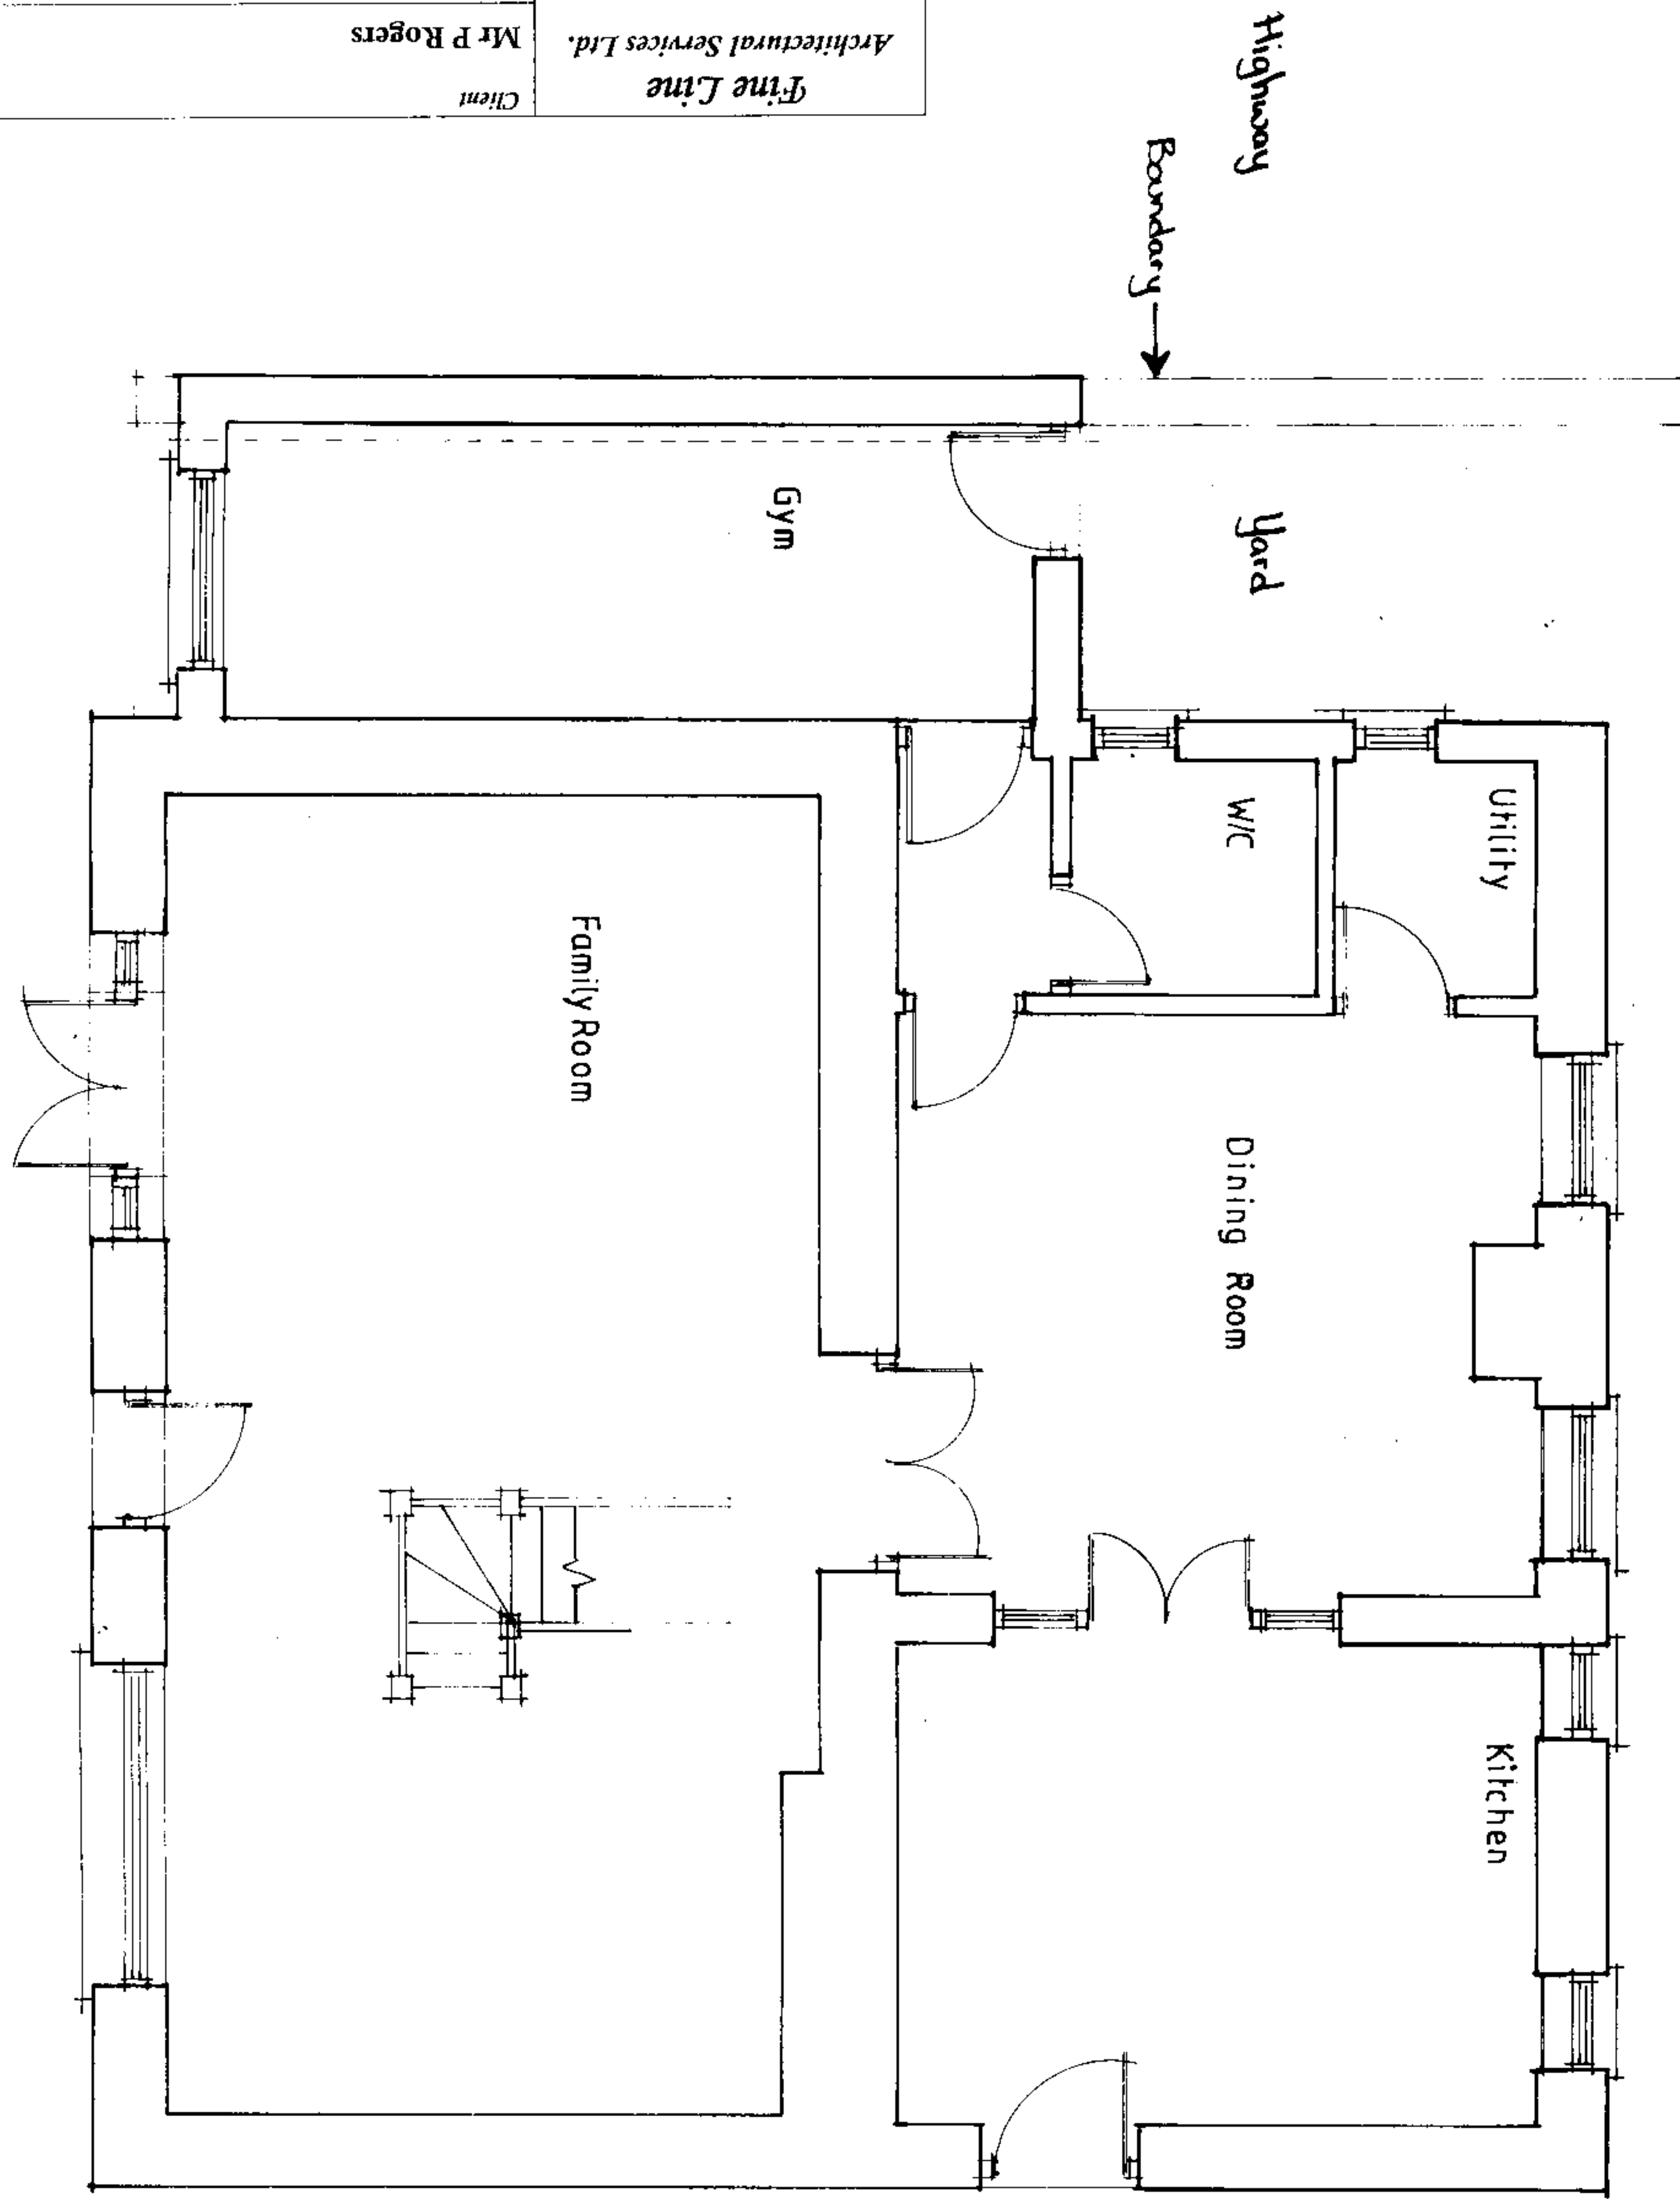

GROUND FLOOR PLAN