


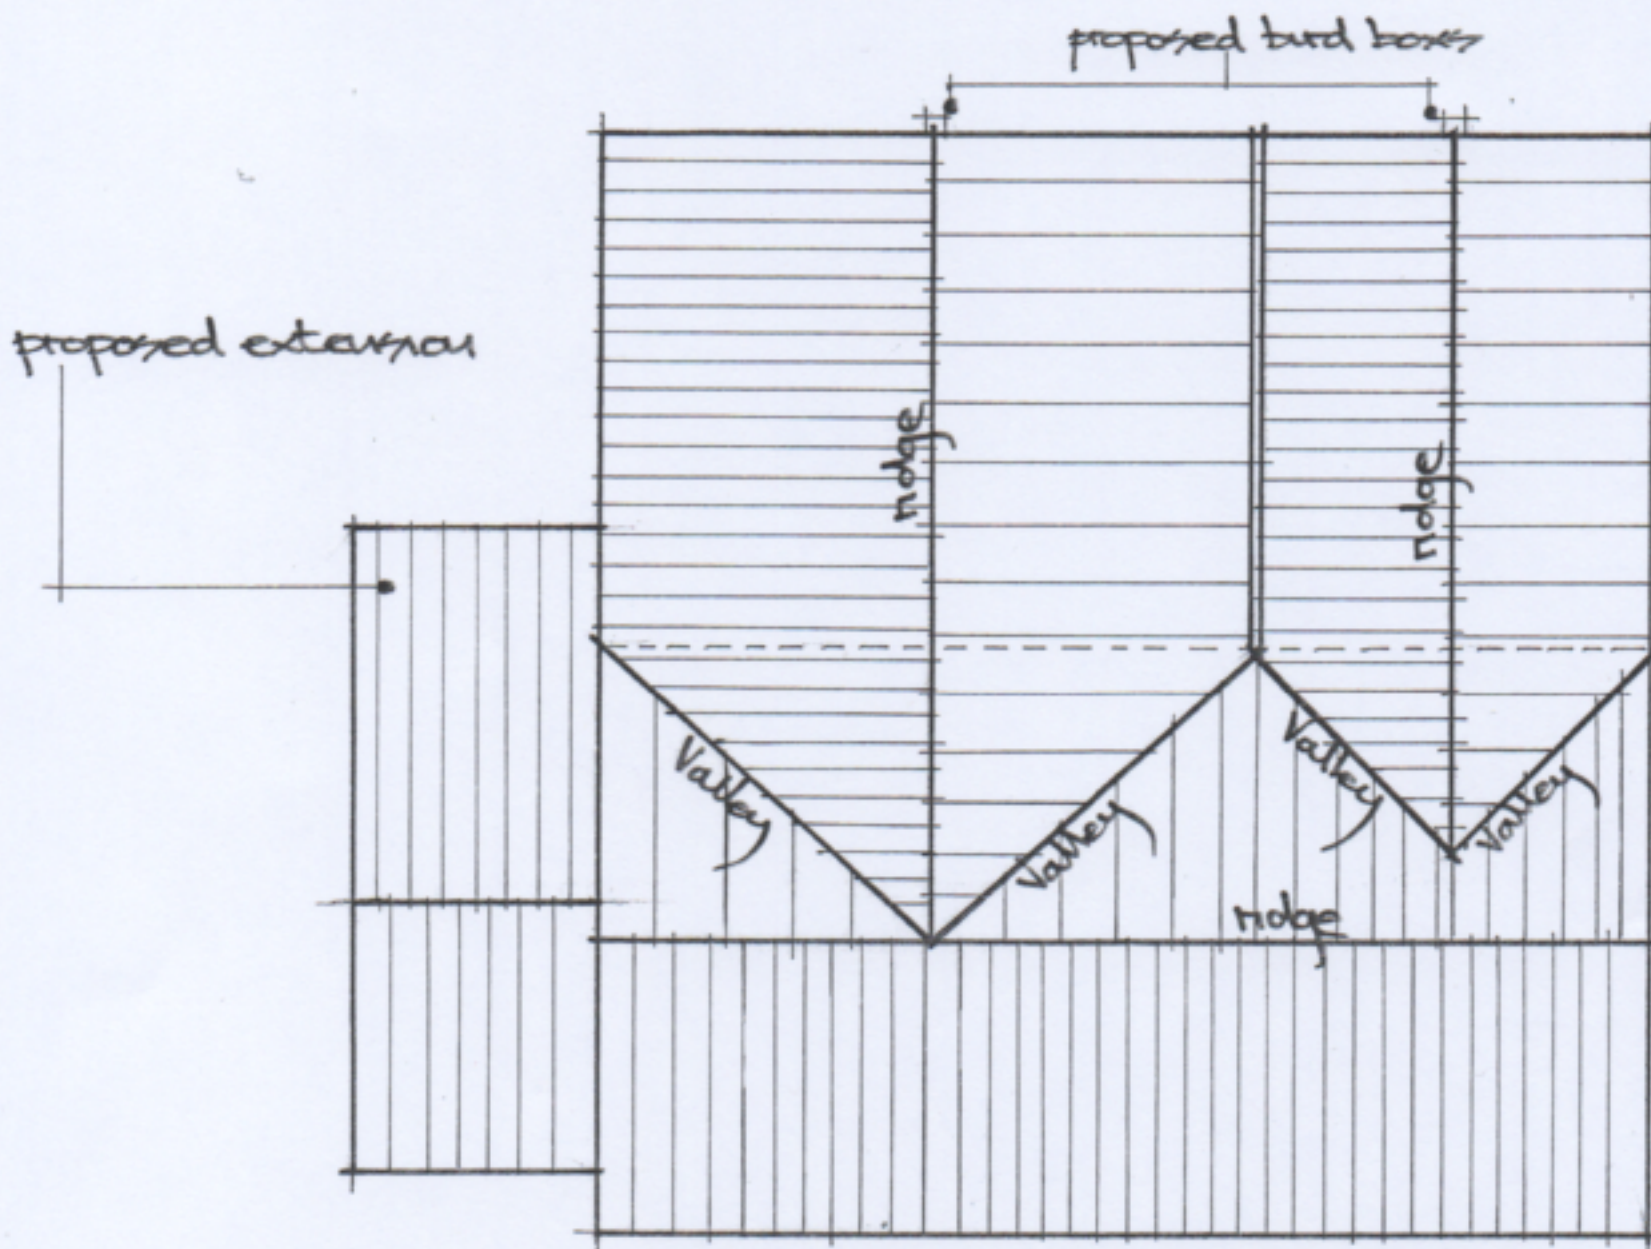

26 VILLIERS ROAD, BUENGWYNFI  
ROOF PLAN AS PROPOSED  
SCALE 1:100