




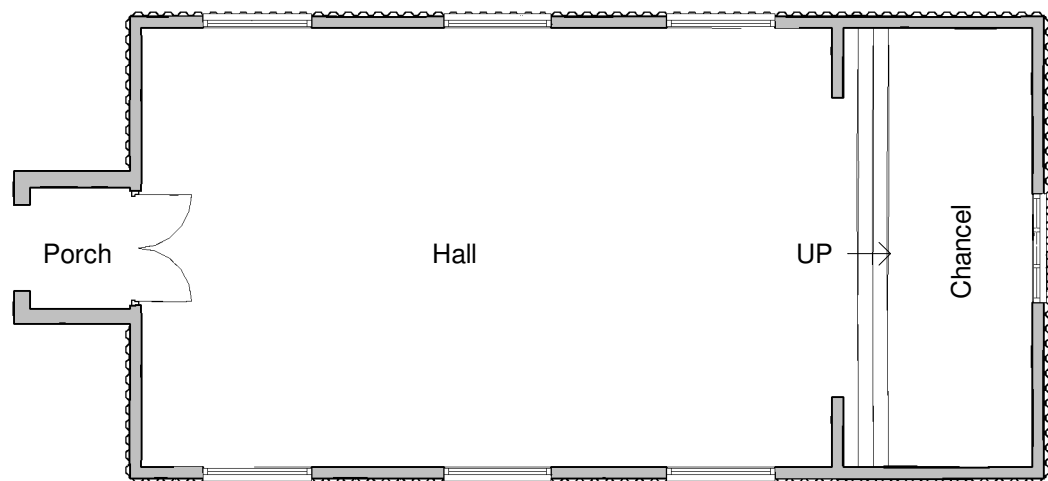


Existing GF
1 : 100

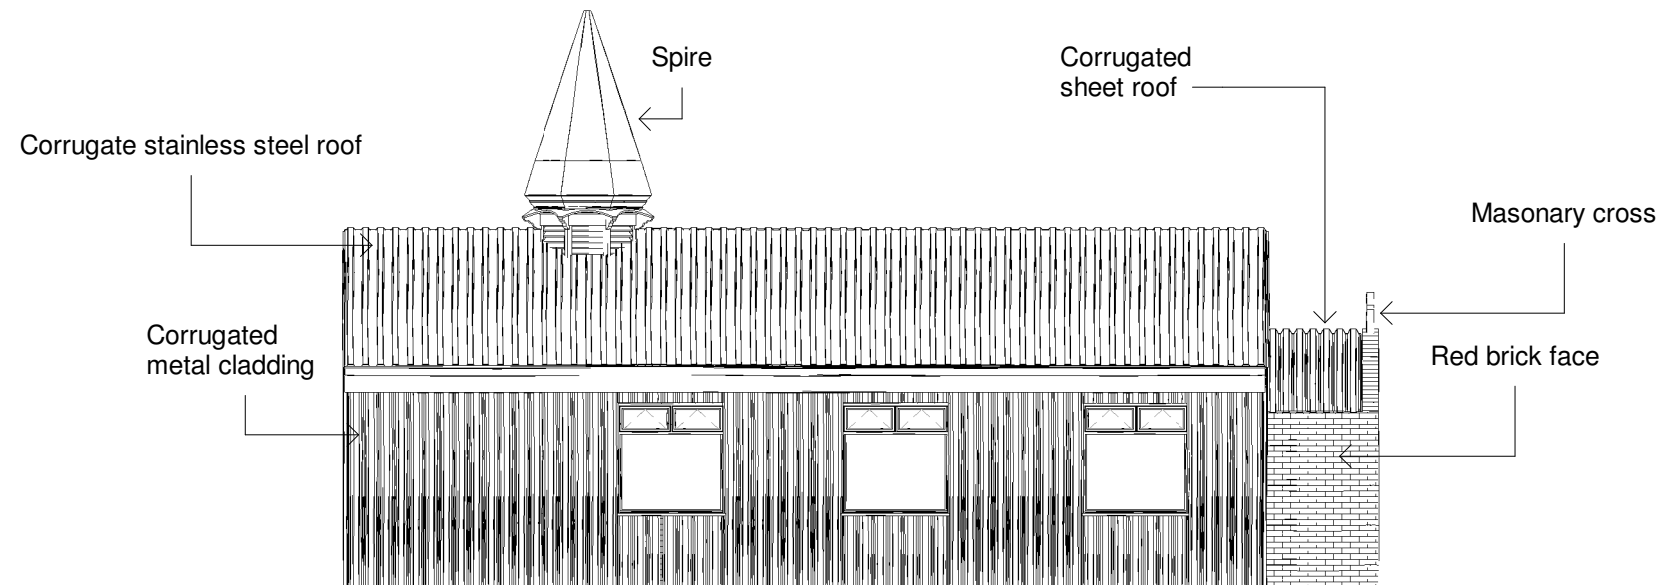

Existing Left Side
1 : 100

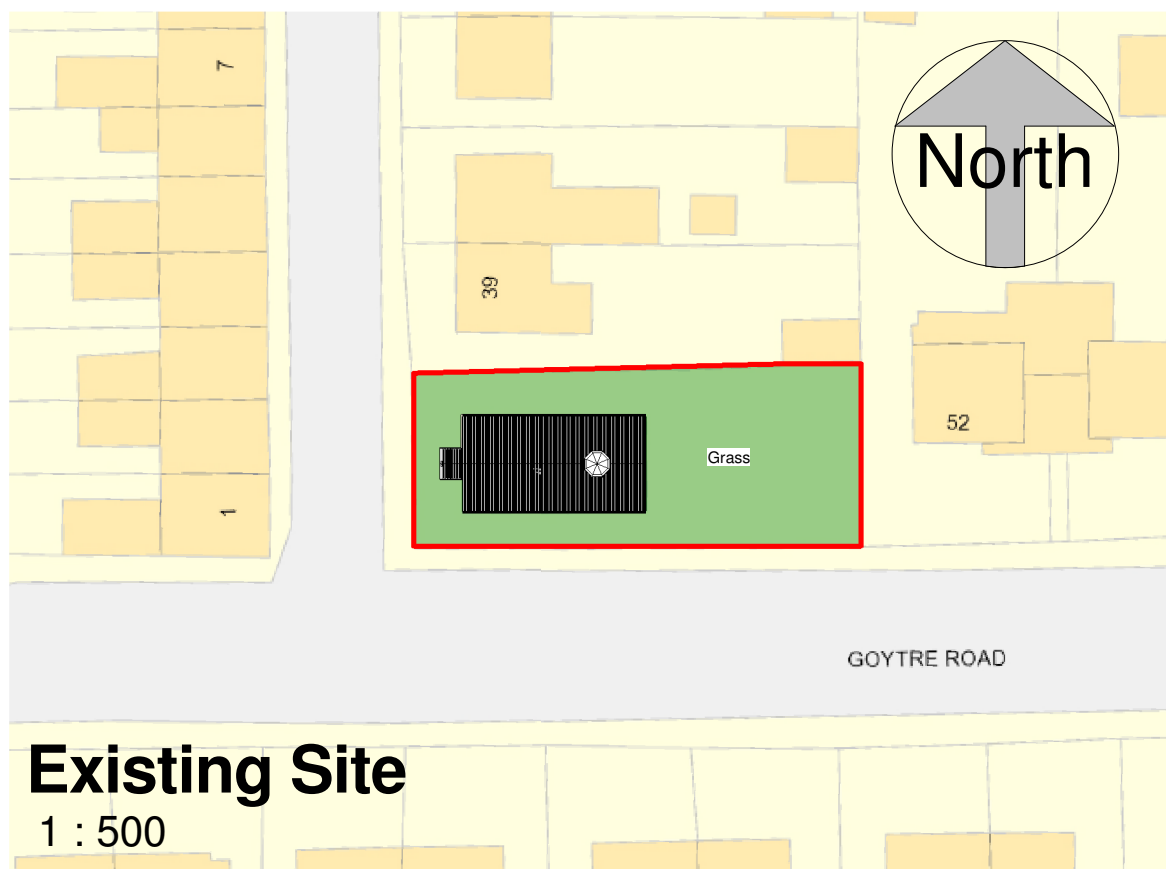

Existing Site
1 : 500

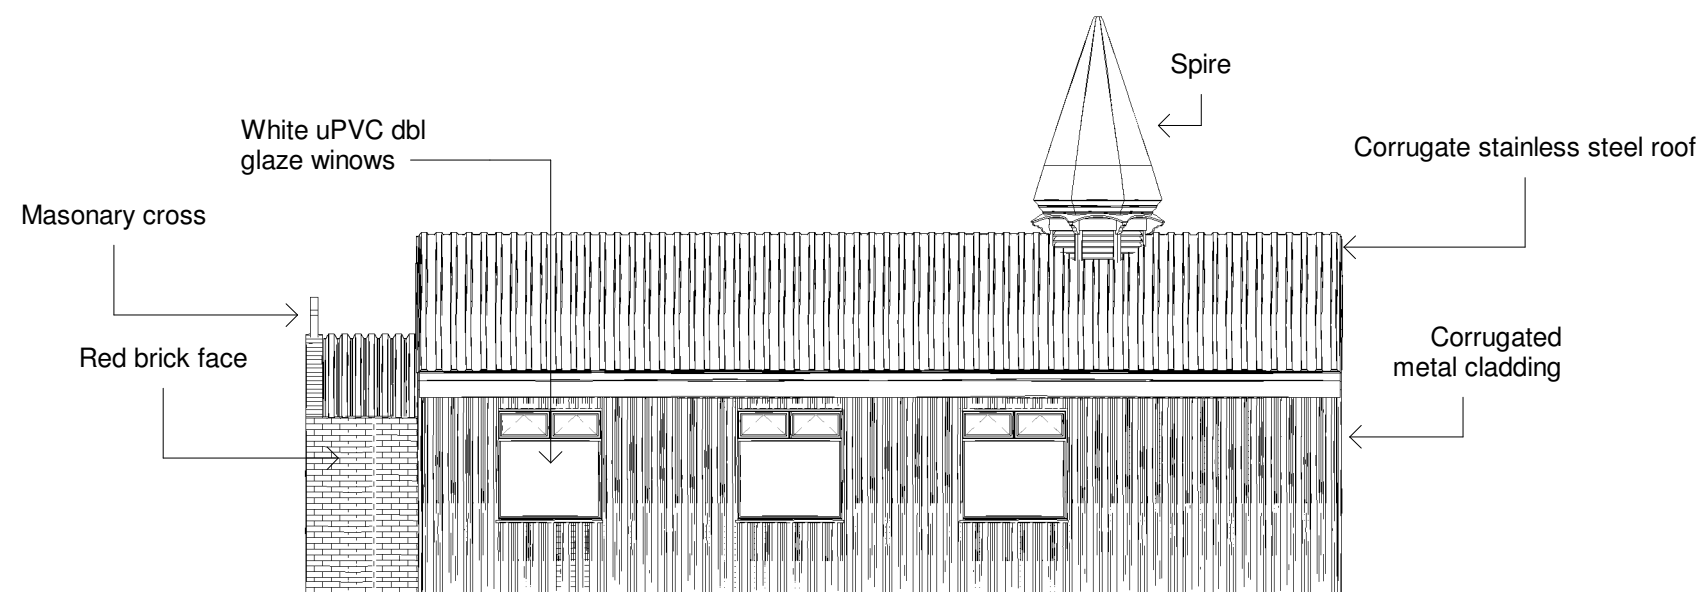

Existing Right Side
1 : 100

	No.	Description	Date	 www.ccs-solutions.co.uk				PROJECT		CLIENT		
								Former St Peter's Church		Mr Mark Jones		
								Date 29/01/2023	Project number 20012023	Scale (@ A3) As indicated		
								Drawn by CCS	DRWAING NUMBER		REV	
				Checked by Client	A301		A					
				SHEET		Existing Floor plan						