


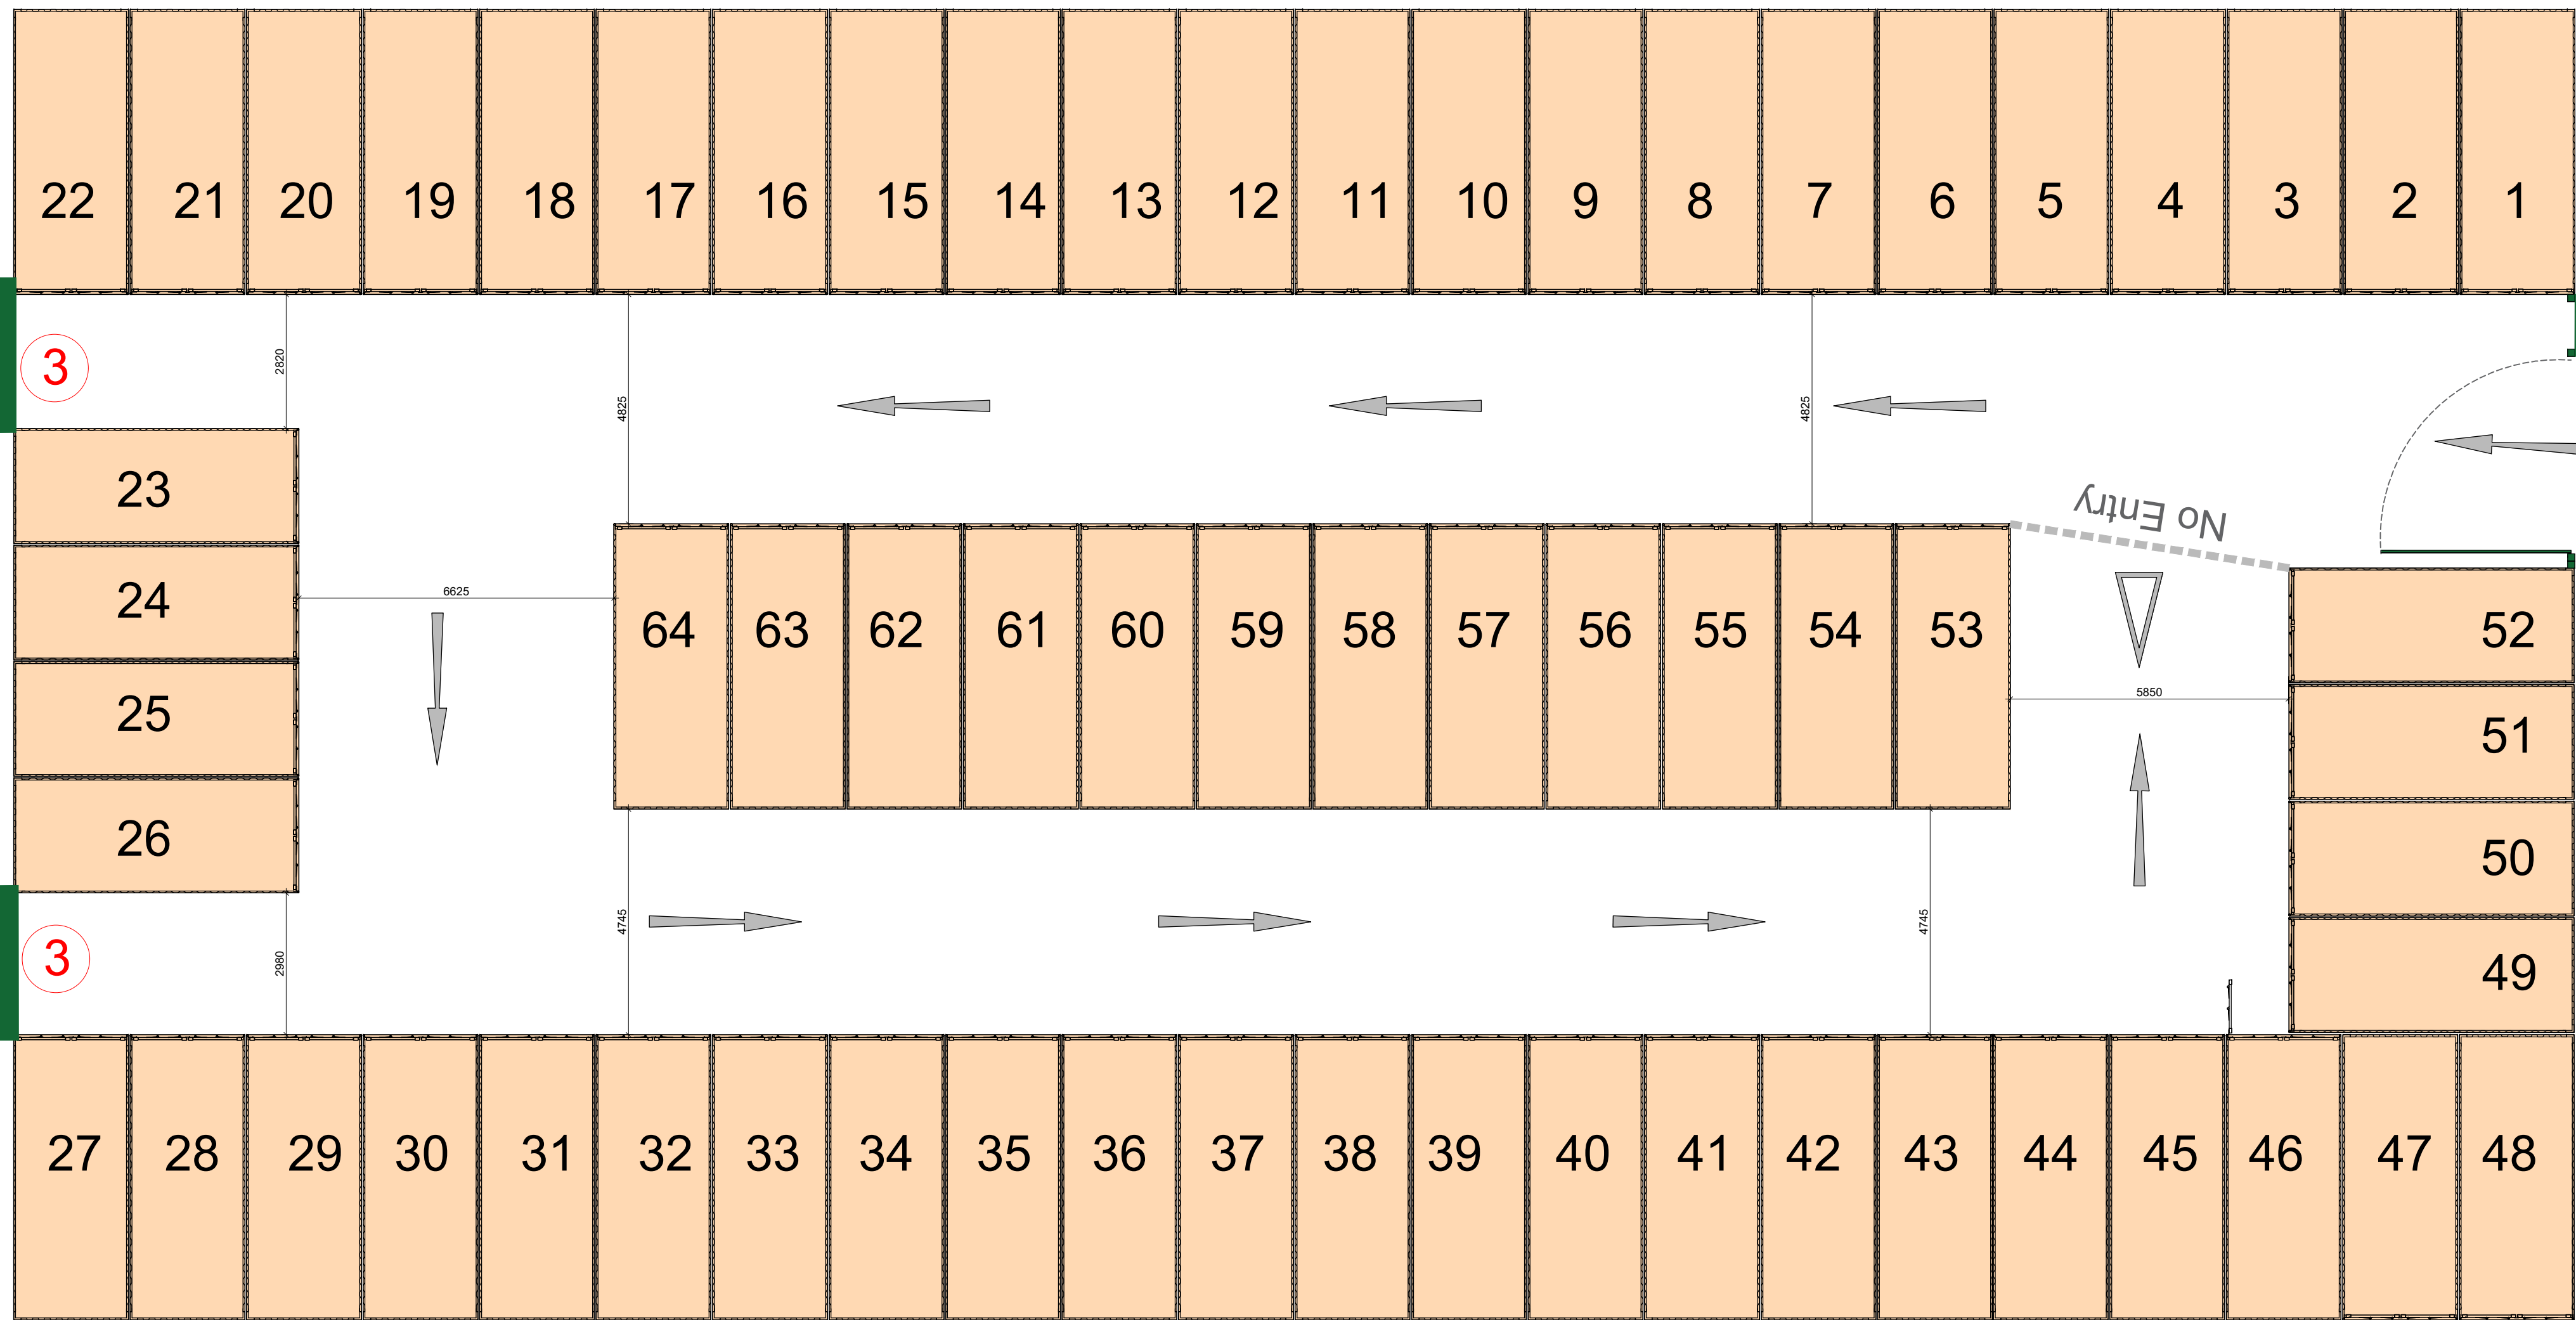

PROPOSED PLAN LAYOUT
SCALE: 1:100



- Containers to be raised and levelled from existing car park surface and placed on HB2 concrete kerb pads
 - Proposed treated timber plinth to containers to seal edges from intrusion / refuse and littering.
 - Rear of site to be secured with steel powder coated welded mesh security fence, fixed to containers for continuity of boundary
 - Side of gated access control to be secured with steel powder coated welded mesh fixed security fence, fixed to containers for continuity of boundary with steel post - Green
 - Proposed new welded mesh powder coated access gates to control access and secure compound - inward opening. - Green
 - Proposed site branding / signage - painted in White on blue containers
- ← Vehicular movements within the site to be on a one way system. Long stay car parking is available within the shared car park adjacent the site

A Container door swing removed - plot to A1 CW 04.05.23

REV:	DESCRIPTION:	BY:	DATE:
	STATUS: planning application		


HAFOD DESIGN LTD
Architectural Services

Hafod Design Ltd
07830 294758
craig@hafoddesign.co.uk
www.hafoddesign.co.uk


CLIENT:

LOCKSPOT SELF STORAGE
Unit 1 LLANELLI GATE BUSINESS PARK
DAFEN
LLANELLI

SITE: Rheola Enterprise Park, Resolven			
TITLE: PROPOSED ELEVATIONS			
SCALE AT A1: 1:100	DATE: 11.01.23	DRAWN: CW	CHECKED: CW
PROJECT NO: haf_151	DRAWING NO: 151_L02	REVISION: A	

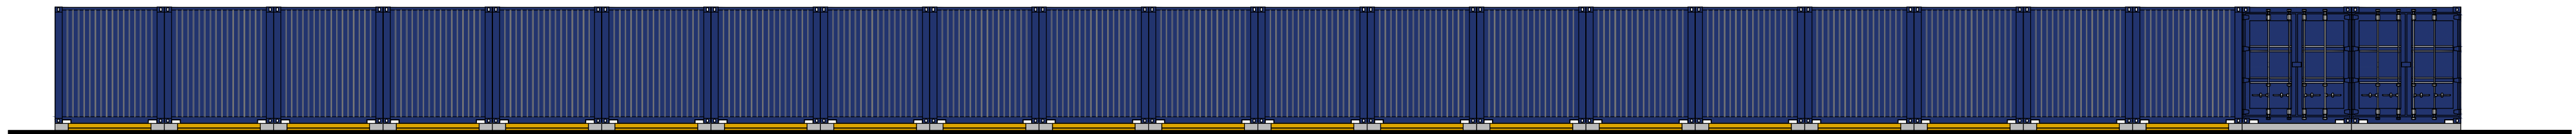


PROPOSED EAST ELEVATION
SCALE: 1:100

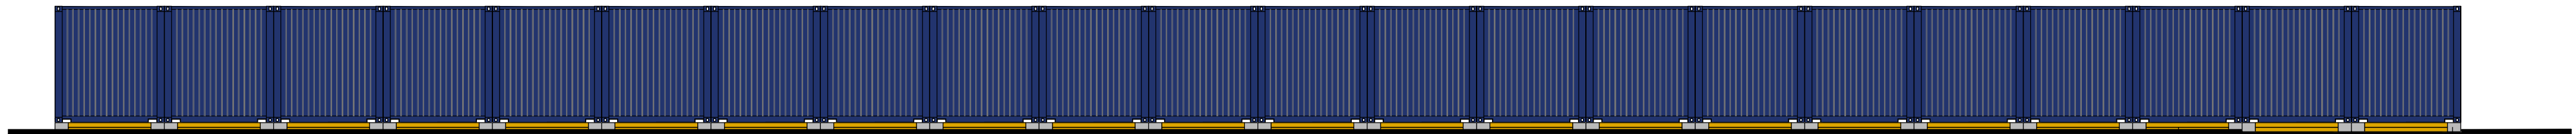

PROPOSED WEST ELEVATION
SCALE: 1:100



PROPOSED NORTH ELEVATION
SCALE: 1:100

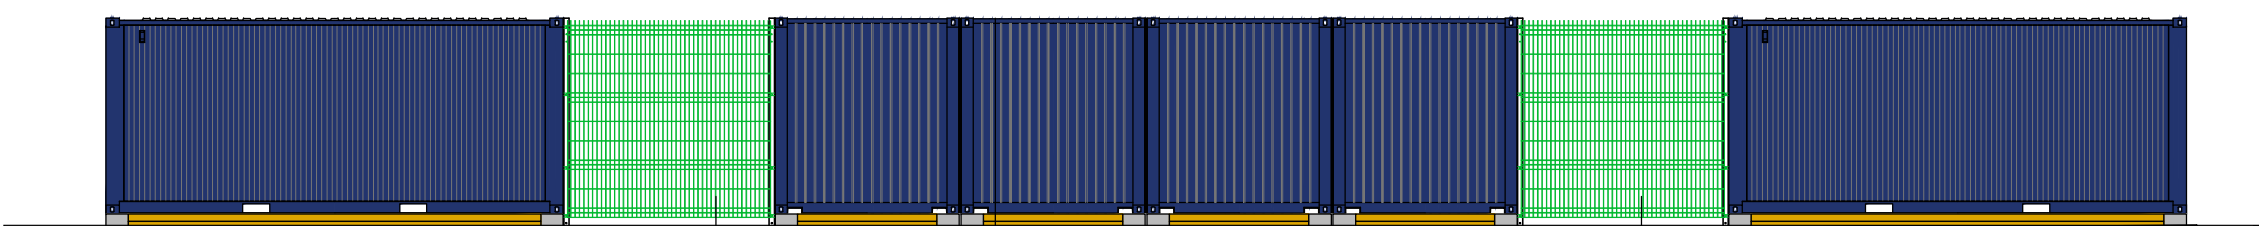

PROPOSED SOUTH ELEVATION
SCALE: 1:100