



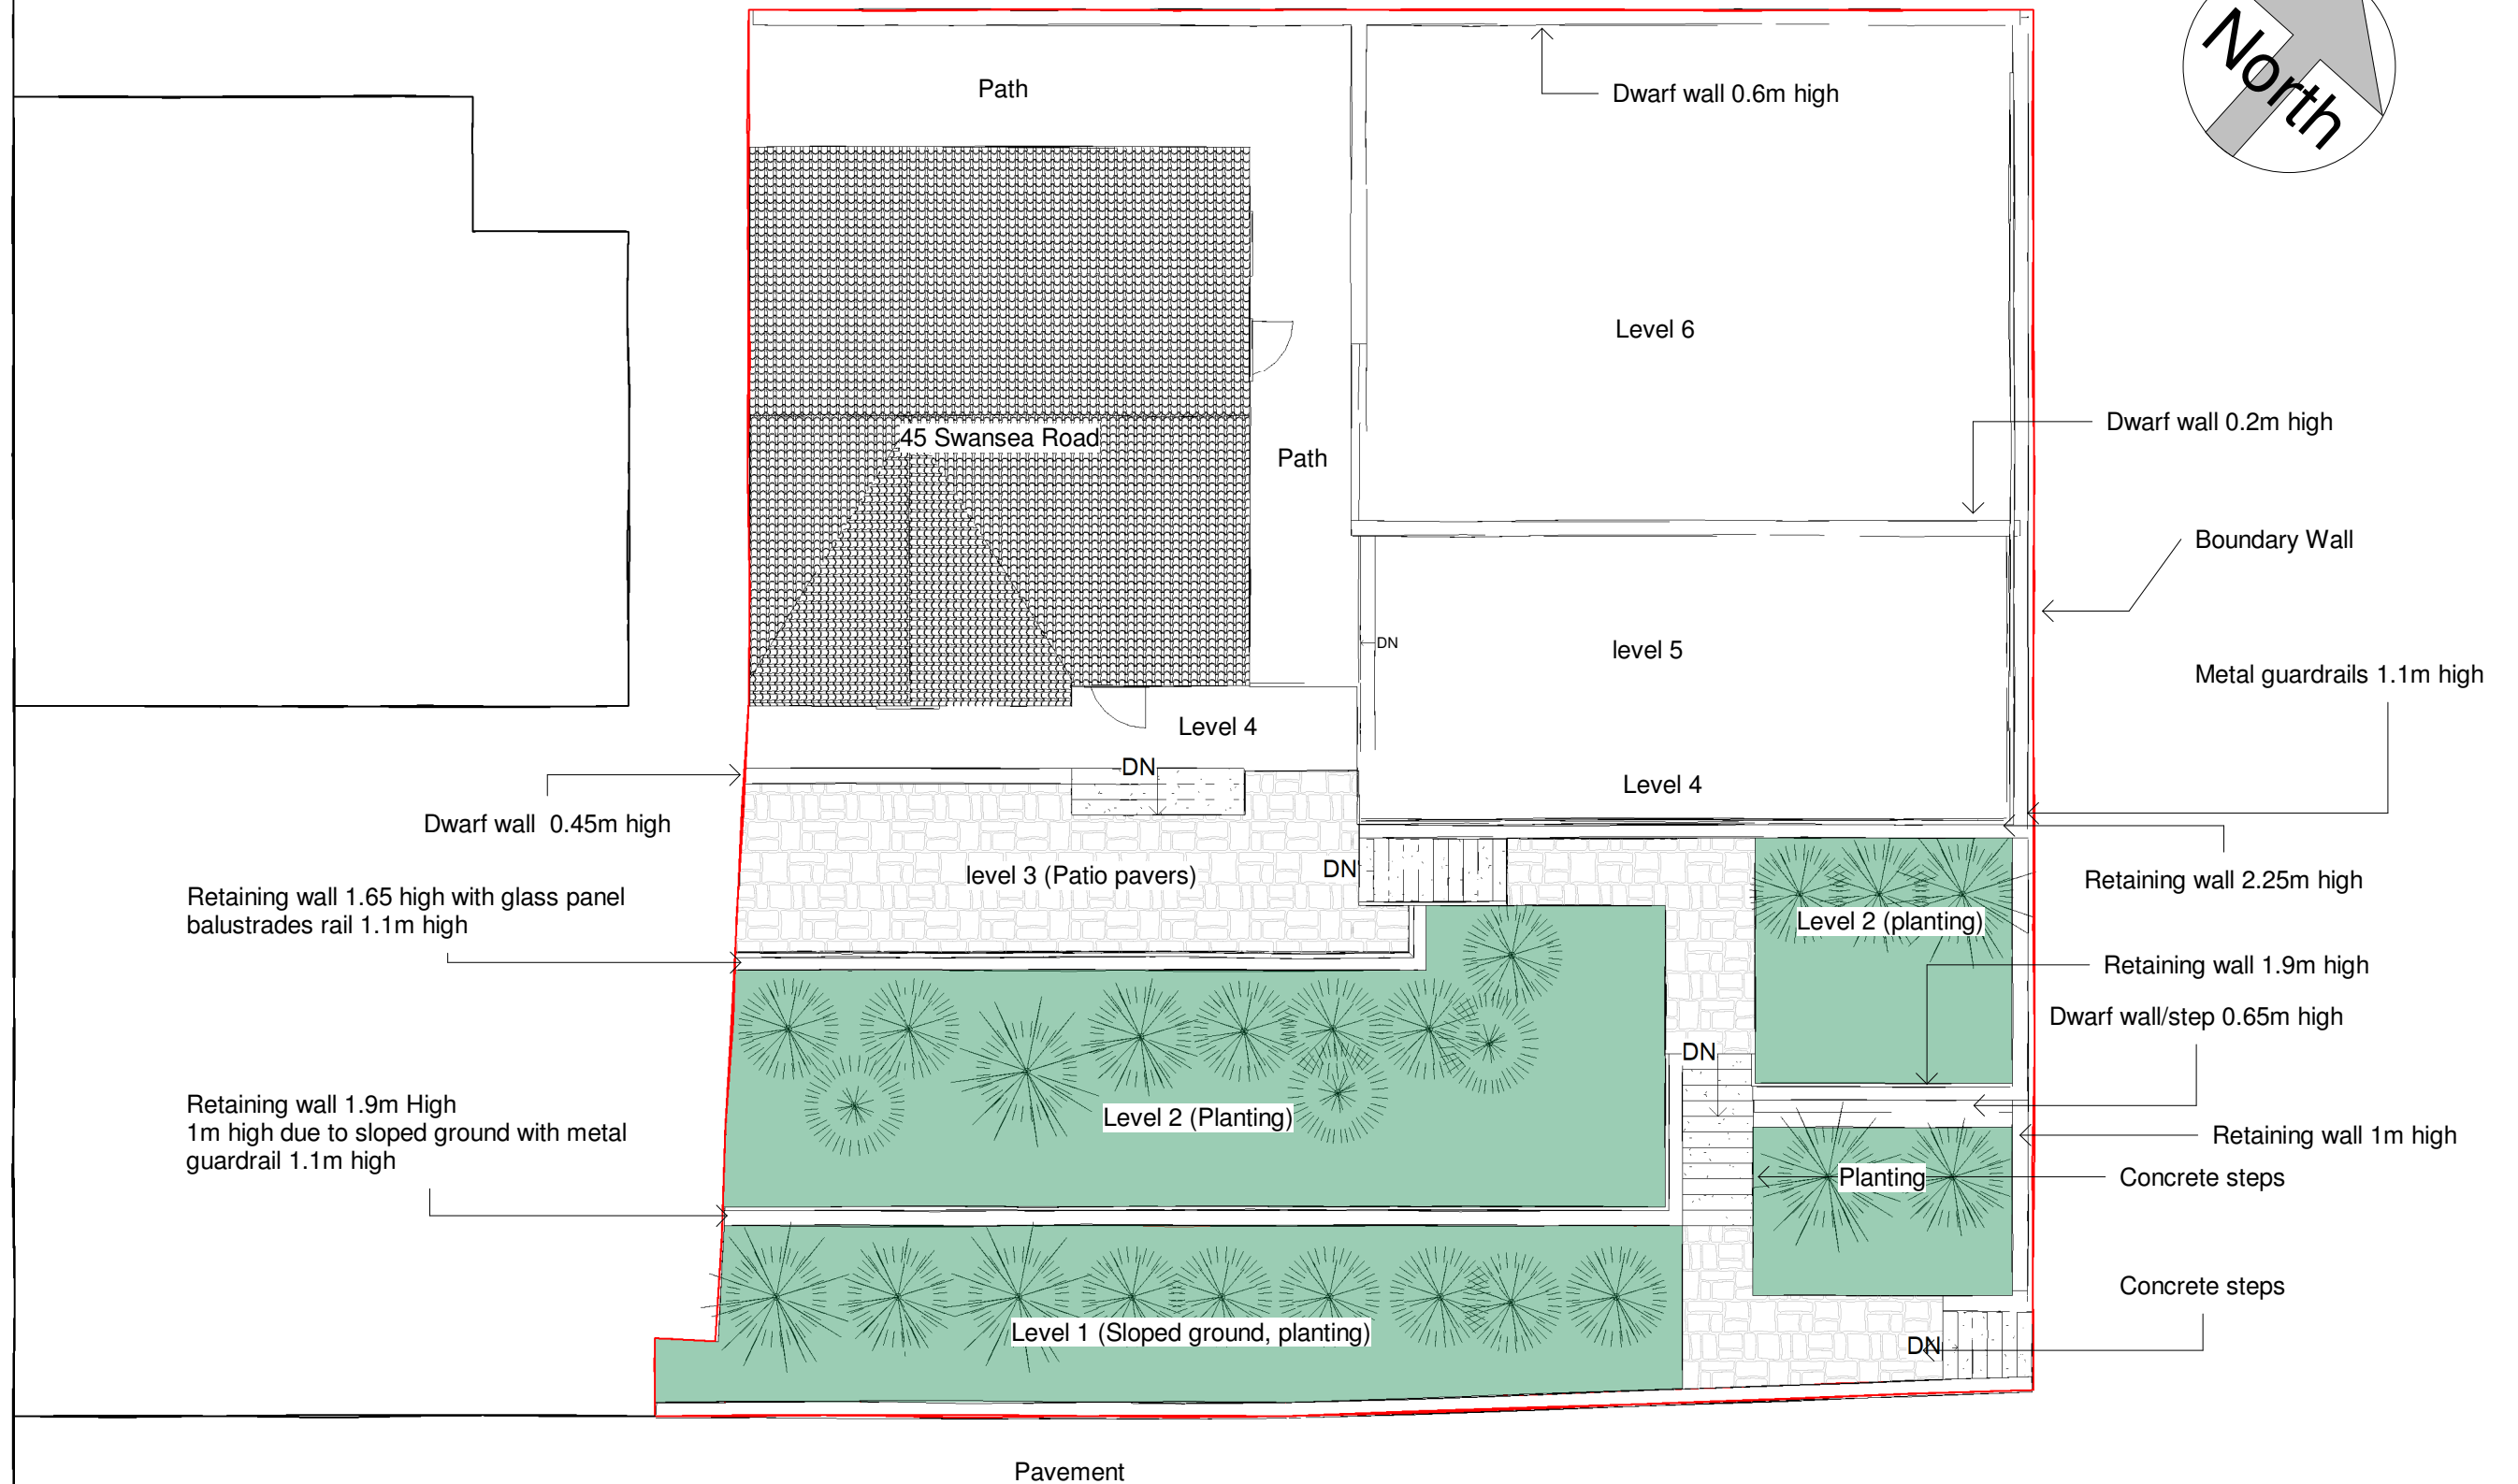

1 Proposed Site Plan

1 : 100

No.	Description	Date

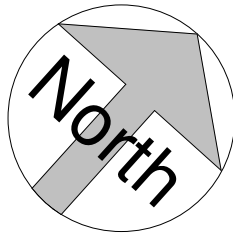

www.ccs-solutions.co.uk

CODE	STATUS	SUITABILITY DESCRIPTION	PURPOSE OF ISSUE

PROJECT		CLIENT		
Retaining Wall		Mr Thomas Jones		
SHEET		Date	Project number	Scale (@ A3)
Proposed Site Plan		12/01/2023	23032021	1 : 100
		Drawn by	DRWAING NUMBER	
		CCS	A303	
		Checked by	REV	
		Client		