


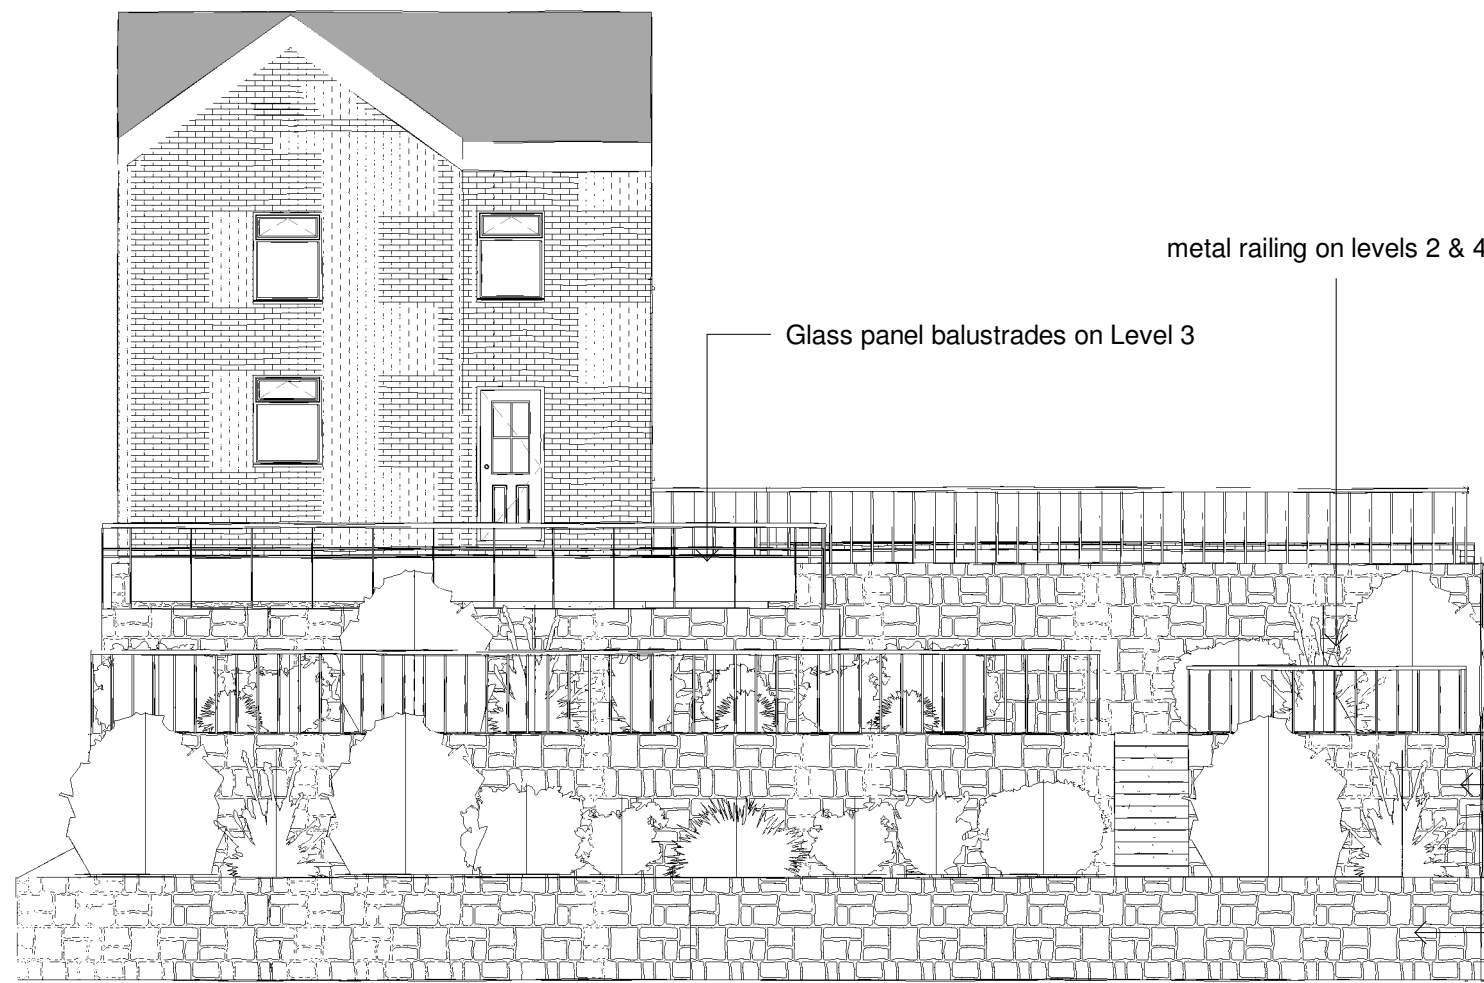

Proposed Front Elevation

1 : 100

PLANTING NOTE:

The following list of plants to be used :


- Lotus corniculatus (bird's-foot trefoil)
- Euphrasia (eyebright)
- Prunella vulgaris (self heal)
- Viola (violets)
- Thymus polytrichus (wild thyme)
- Succisa pratensis (devil's-bit scabious)
- Knautia arvensis (field scabious)
- Eupatorium cannabinum (hemp agrimony)
- Heracleum sphondylium (hogweed)
- Centaurea (knapweeds)
- Malva sylvestris (mallow)
- Dipsacus fullonum (teasel)
- Origanum vulgare (wild marjoram)

2.25 m
1.90 m
1.35 m

metal railing on levels 2 & 4

Glass panel balustrades on Level 3

Stone retaining wall

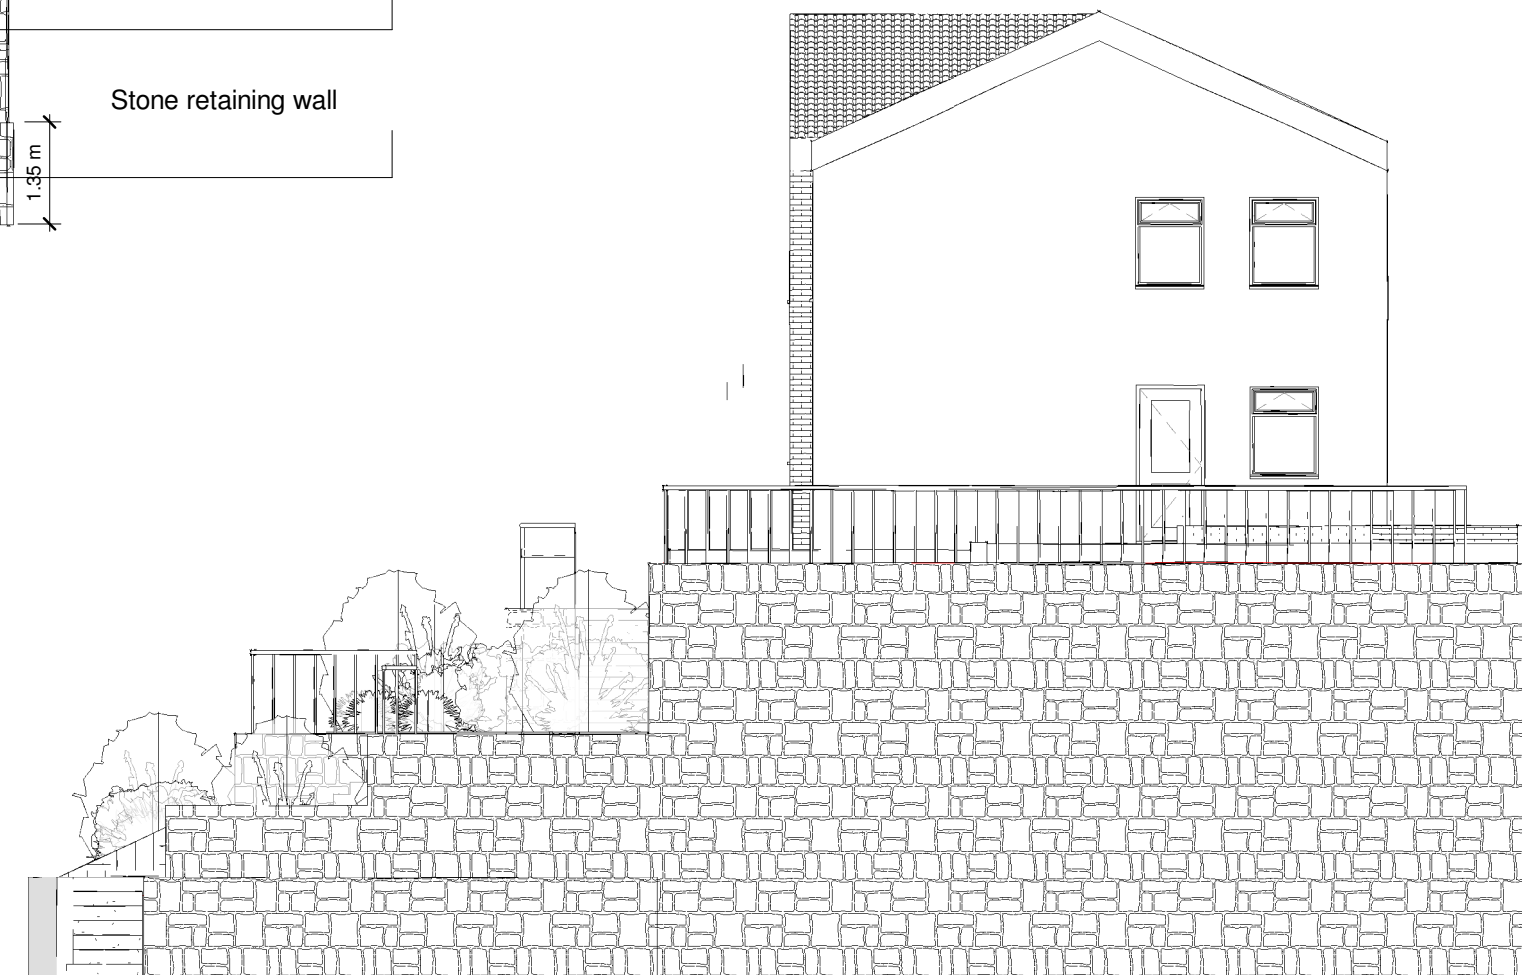

Proposed Right Side Elevation

1 : 100



Example of Guardrail for pedestrian safety-galvanised steel and in-line bars-Power coated black

Retaining walls to be constructed using concrete block 7N to structural engineers specifications. Exterior finish to stone wall cladding to match existing retaining wall at street level.

No.	Description	Date

 www.ccs-solutions.co.uk			
CODE	STATUS	SUITABILITY DESCRIPTION	PURPOSE OF ISSUE

PROJECT	Retaining Wall
SHEET	Proposed Elevations

CLIENT	Mr Thomas Jones		
Date	12/01/2023	Project number	23032021
Scale (@ A3)	1 : 100	DRWAING NUMBER	A304
Drawn by	CCS	Checked by	Client
REV			