




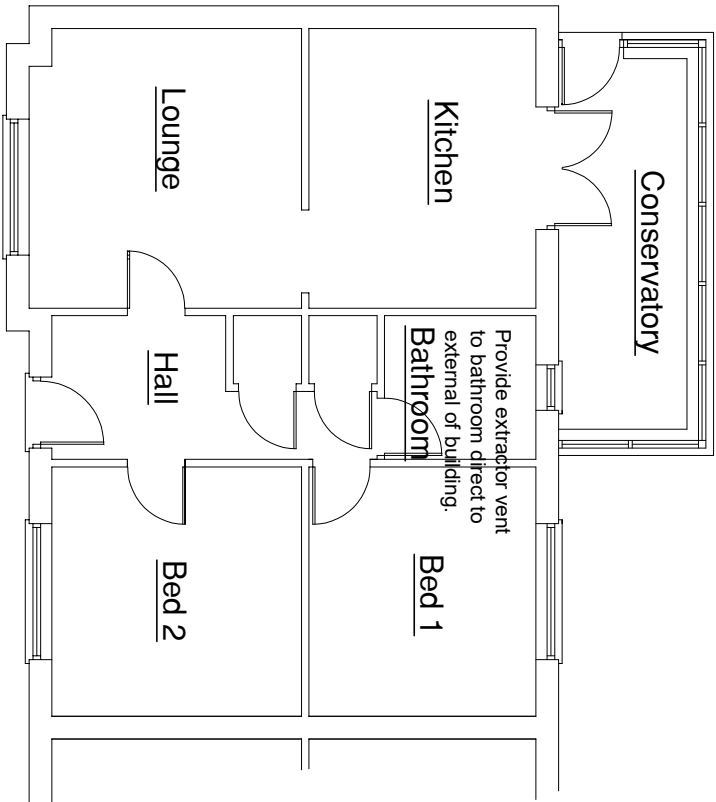


PROPOSED GROUND FLOOR PLAN

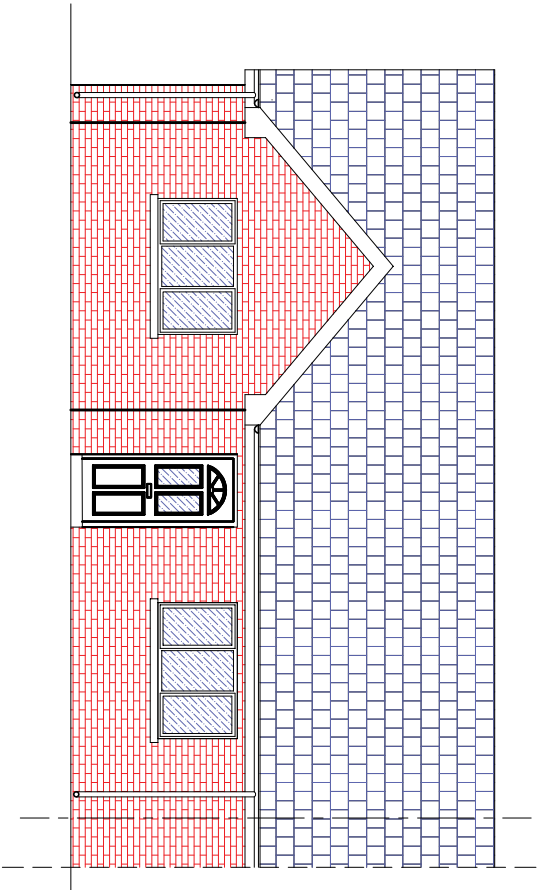


PROPOSED FRONT ELEVATION

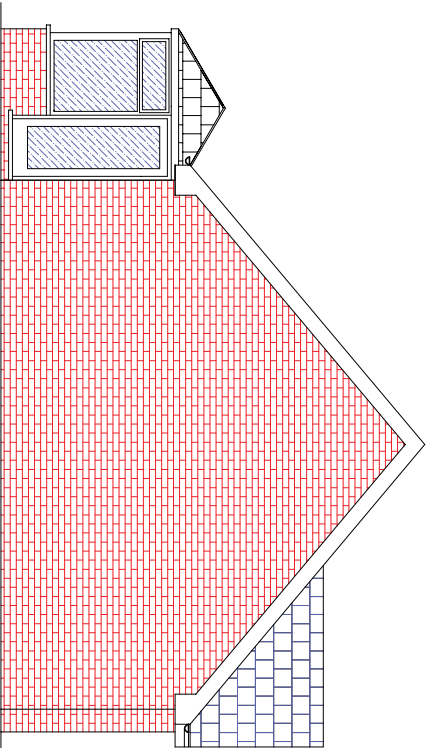

PROPOSED NORTH EAST ELEVATION

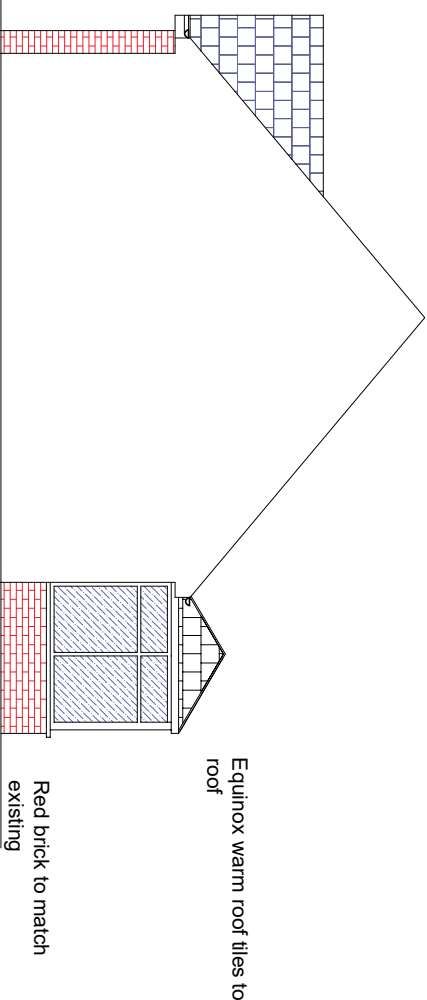

PROPOSED SOUTH WEST ELEVATION

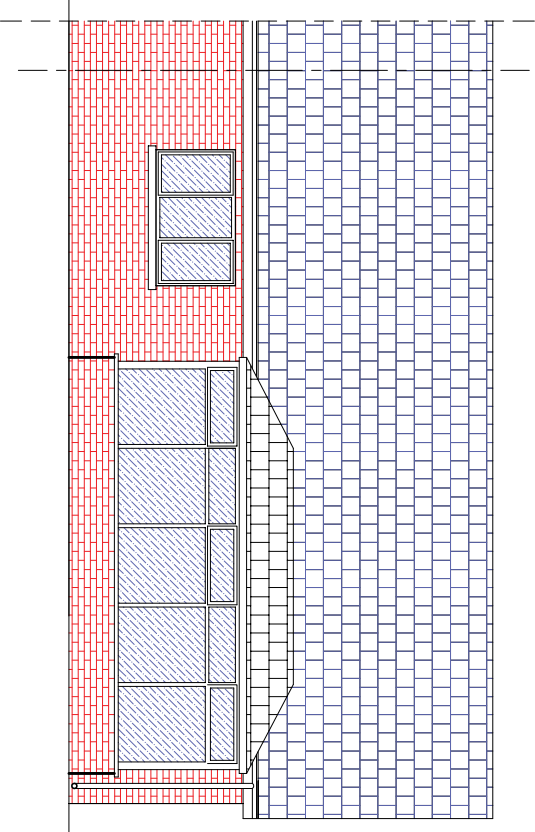

PROPOSED REAR ELEVATION

Site Address	Title	Notes	Date 09.05.23	Scale 1 : 100 on A3			
PROPOSED CONSERVATORY AT 1 OAKHILL WAY, PONTARDAWE.	PLANS AS PROPOSED.	Dimensions are in millimetres unless otherwise stated.	Drawn By DD	Checked by			
			Drawing No 1Oakhill-2	Rev.			
					Date		