




Existing Part Side Elevation

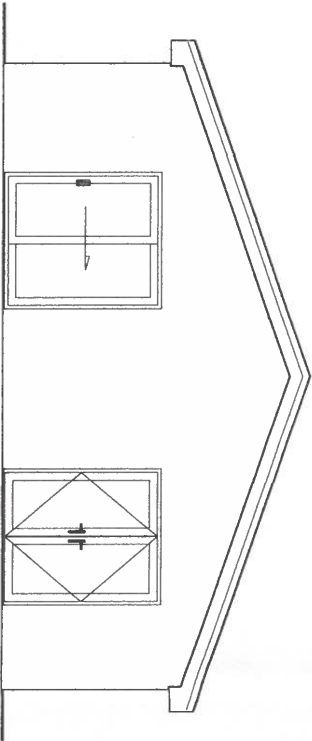


Existing Rear Elevation

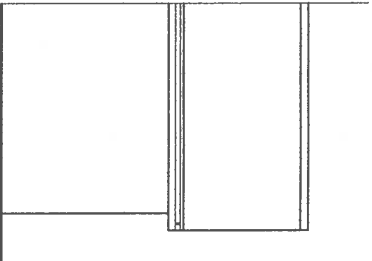


Existing Part Side Elevation

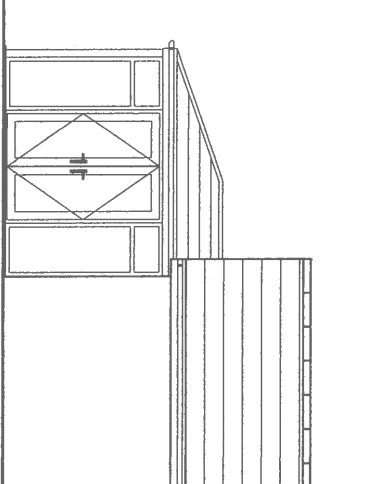

Proposed Part Side Elevation

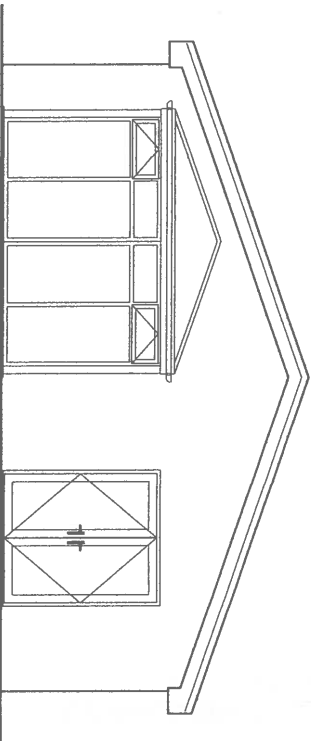

Proposed Rear Elevation

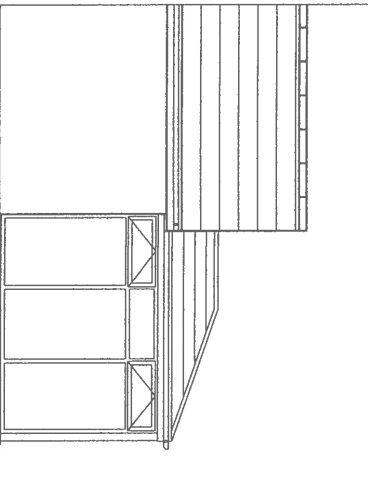

Proposed Part Side Elevation

Date:	Revisions:	Ref:
	A	
	B	
	C	
	D	

Mrs. Hale,
36 Daphne Road,
Bryncoch,
Neath,
SA10 8DP

Project:
Proposed Rear Conservatory

D/No: CN-07-1312884/02 Date: April 2023

Drawn by: Richard Thomas
e-mail: richard.thomas@leekes.co.uk
mobile: 01970 313892

Scale: 1:100 Paper Size: A3 Doc Ref: Rev.

Customer Approval Drawings:

I / we hereby approve these plans and authorize Leekes Ltd to proceed with the contract as detailed:

Customer Approval:

Date:


NB: If drawing has been rec'd by e-mail, then please confirm by return **Quoting Drawing & Issue No's**, as shown above stating acceptance of plans proposed.

Leekes
You're home


Registered Head Office
Leekes Ltd
Mynydd Business Park
Pontyclun
Rhonda Cynon Taff
CF72 8XU
Tel: 0845 050 8240
www.leekes.co.uk

Copyright Drawing **NOT** to be re-produced without written permission from: Leekes Ltd.
Company Reg No: 563751

Copies to: Builders, Installers, Main File.
NB: **DO NOT** Scale from drawings for setting out or manufacture.
Any discrepancies to be notified as soon as possible.

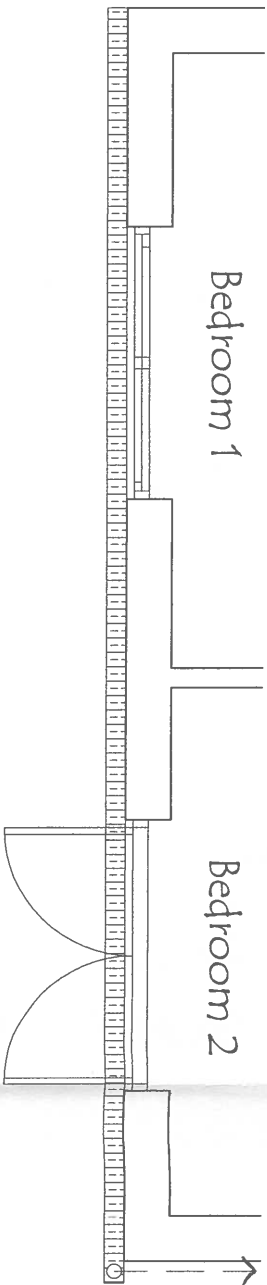

Existing Part Rear Ground Floor

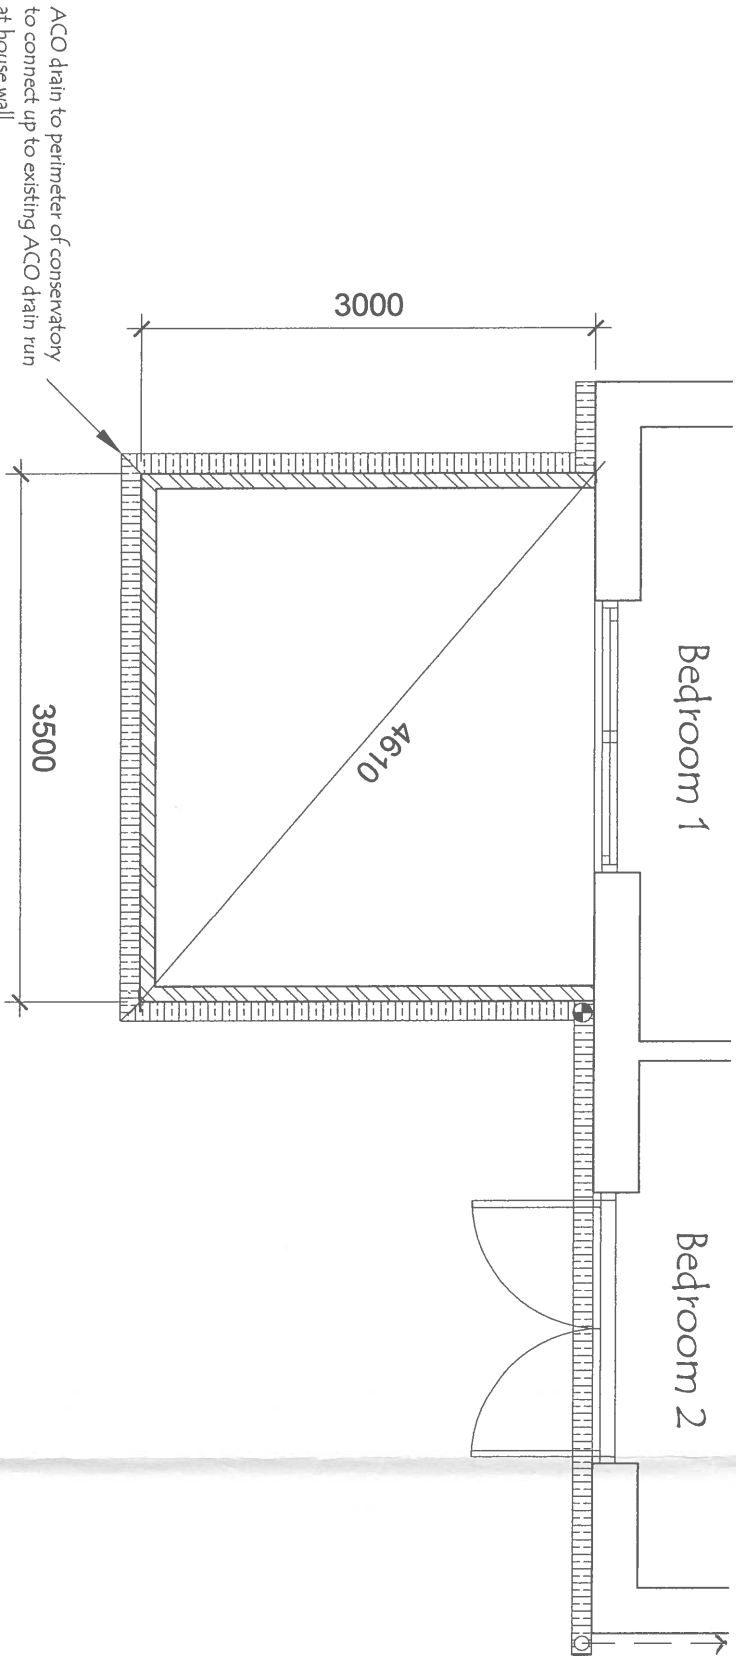

Proposed Part Rear Ground Floor

General Notes

- No work to be carried out which encroaches on or affects adjoining properties without prior consent of owners.
- Contractor to confirm all details and dimensions on site prior to commencement and to confirm all amendments with client and Leekees.
- Locate all drains, sewers and services on site prior to commencement.
- Allow for all debris from demolitions, surplus excavation etc., to be carted away to an approved tip.
- All areas where cavity trays, dpc's etc. are located at first floor level they must be opened up and cut or folded back to suit whilst new trays (if required) are being fitted.

Date:	Revisions:	Ref:
	A	
	B	
	C	
	D	

Mrs. Hale,
36 Daphne Road,
Bryncoch,
Neath,
SA10 8DP

Project:
Proposed Rear Conservatory

D/No: CN-07-1312884/01 Date: April 2023

Drawn by: Richard Thomas
e mail: richard.thomas@leekees.co.uk
mobile: 0770 313842

Scale: 1:50 Paper Size: A3 Doc Ref:

Customer Approval Drawings:
I / we hereby approve these plans and authorize Leekees Ltd to proceed with the contract as detailed:

Customer Approval:

Date:

NB: If drawing has been rec'd by e mail, then please confirm by return **Quoting Drawing & Issue No's**, as shown above stating acceptance of plans proposed.

Leekees
You're home

Registered Head Office
Leekees Ltd
Mwyndy Business Park
Pontyclun
Rhondda Cynon Taff
CF72 8XU
Tel: 0845 050 8240
www.leekees.co.uk

Copyright Drawing **NOT** to be re-produced without written permission from: Leekees Ltd.
Company Reg No: 563751

Copies to: Builders, Installers, Main File.
NB: **DO NOT** Scale from drawings for setting out or manufacture.
Any discrepancies to be notified as soon as possible.