



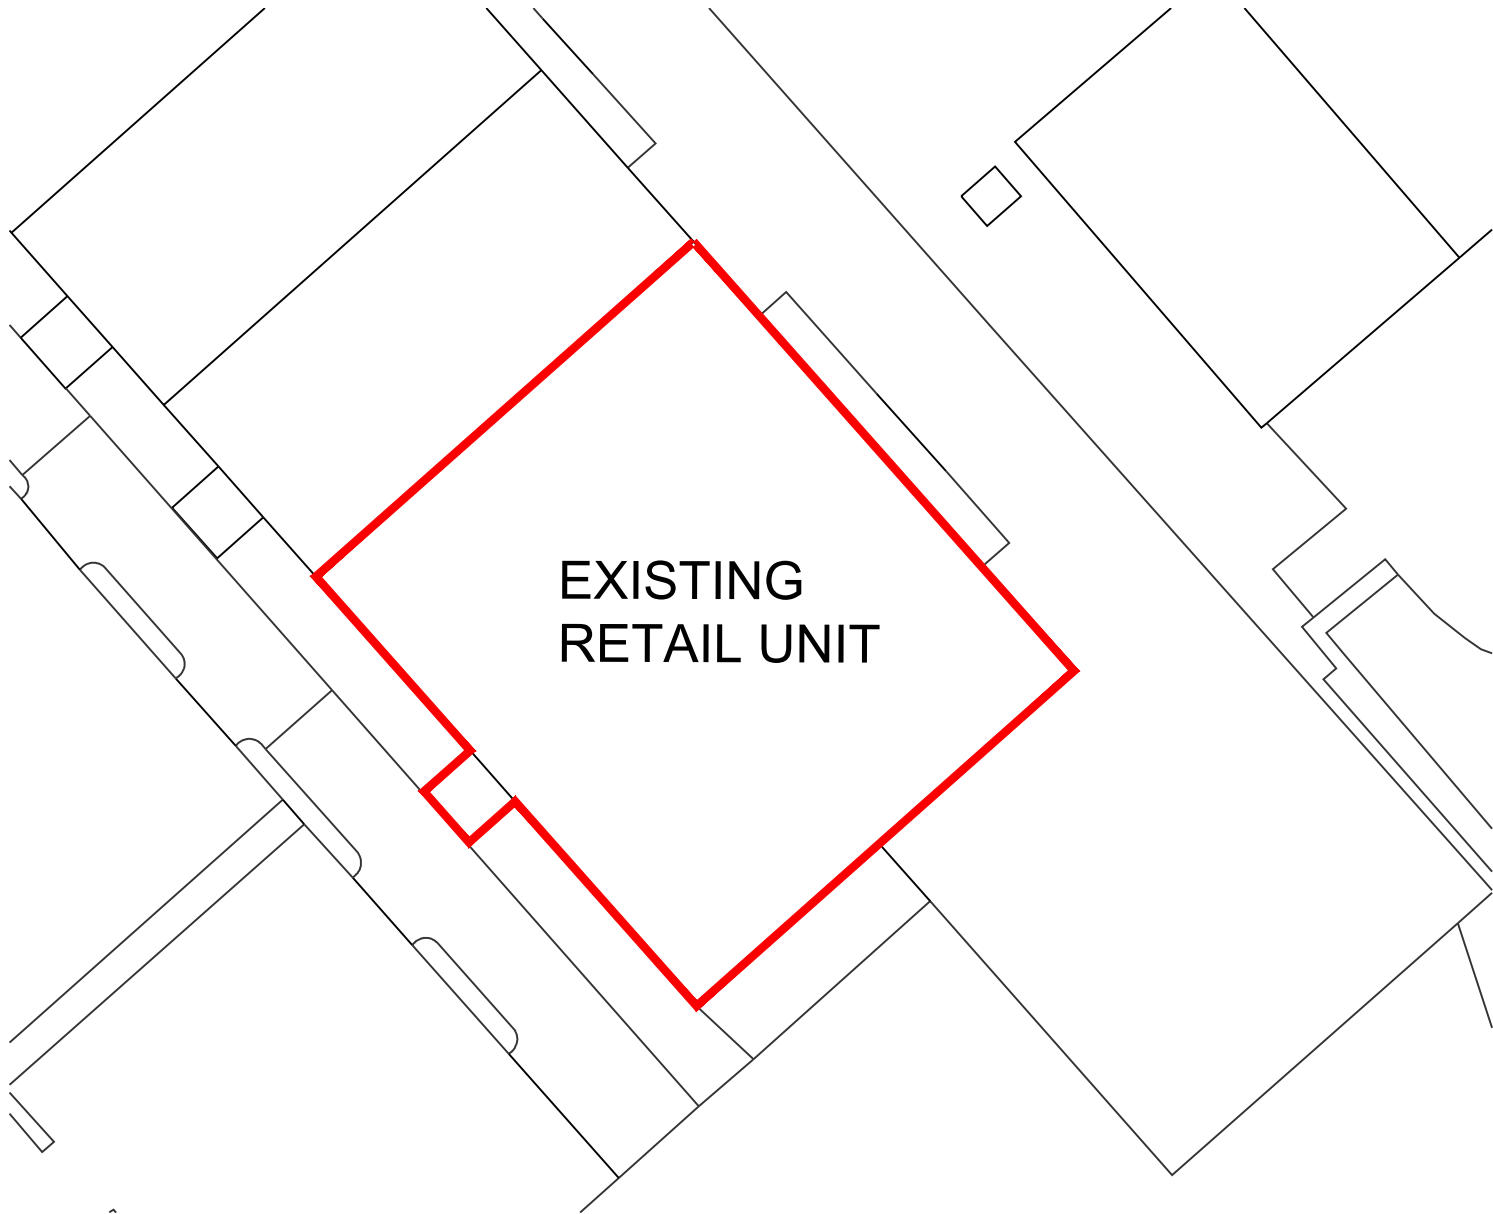


Site Plan – 1:500

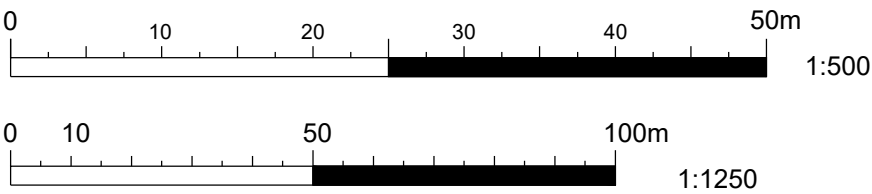


Key

 Application Demise

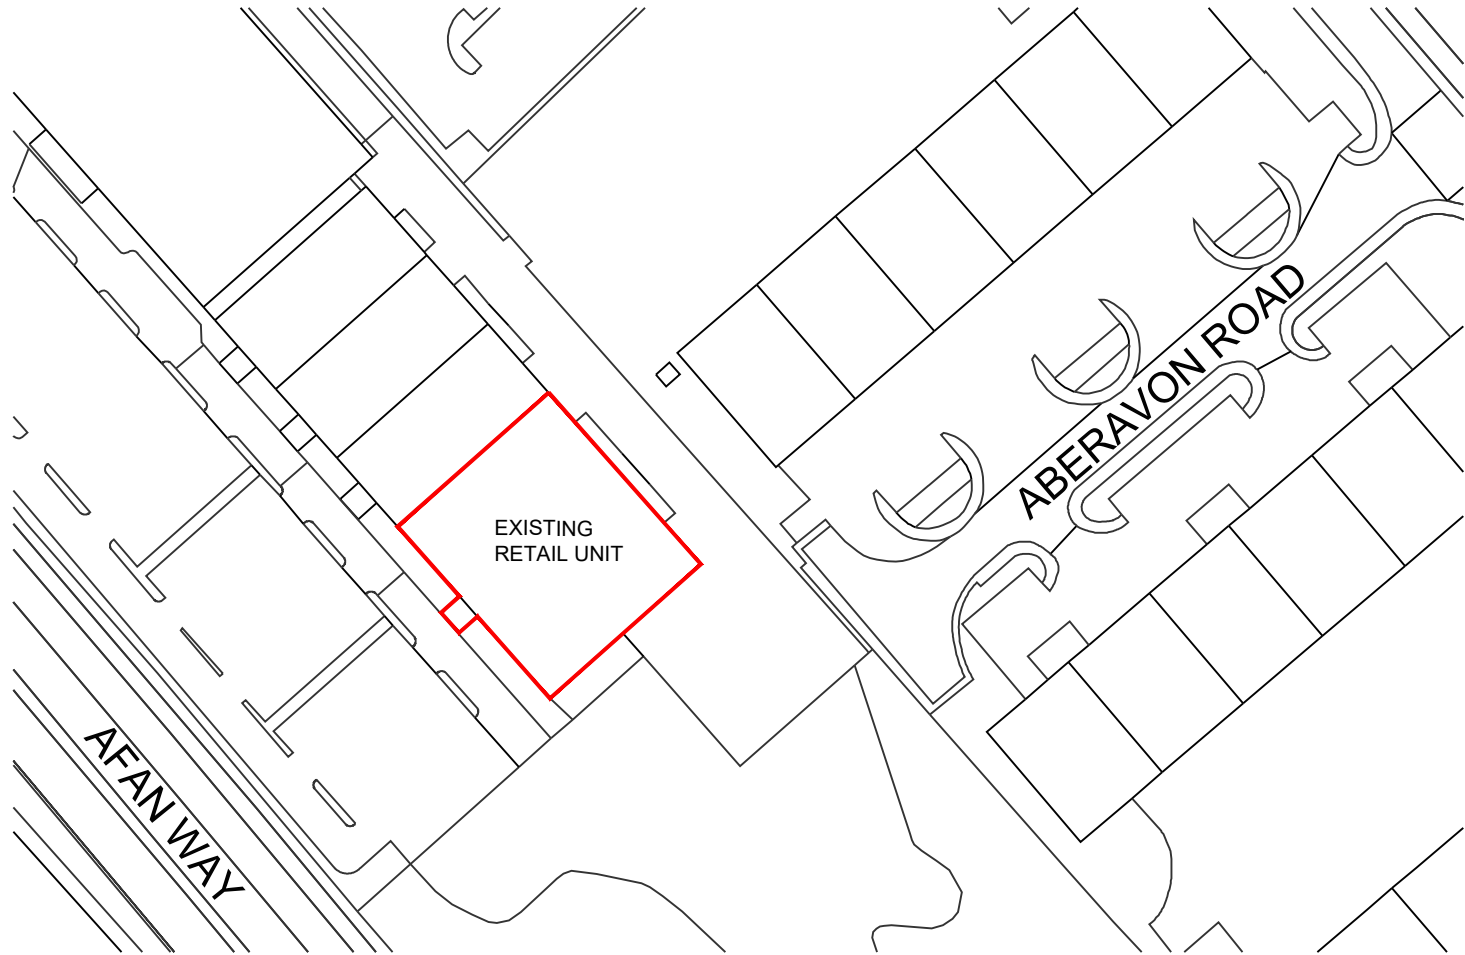

(c) Crown Copyright and Database Rights 2022 OS 100060020

Location Plan – Scale 1:1250

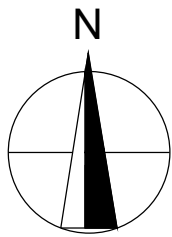

Rev	Date	Description		Drawn/ Checked	
PROJECT TITLE			DRAWING TITLE		
Port Talbot			Location & Site Plans		
Unit 5, Baglan Bay RP, Port Talbot, SA12 8BZ					
DRAWN / CHECKED	DATE	SCALE	JOB No	DRAWING No	
JP/JL	06.12.22	A3 @ 1:500/1250	2206	105	
DRAWING PURPOSE				Rev	
TOWN PLANNING APPLICATION				-	
			Pure Gym Ltd		
			Town Centre House		
			The Merrion Centre		
			Leeds		
			LS2 8LY		
			e: architecture@puregym.com		
t: 0113 285 8787					
w: www.puregym.com					