

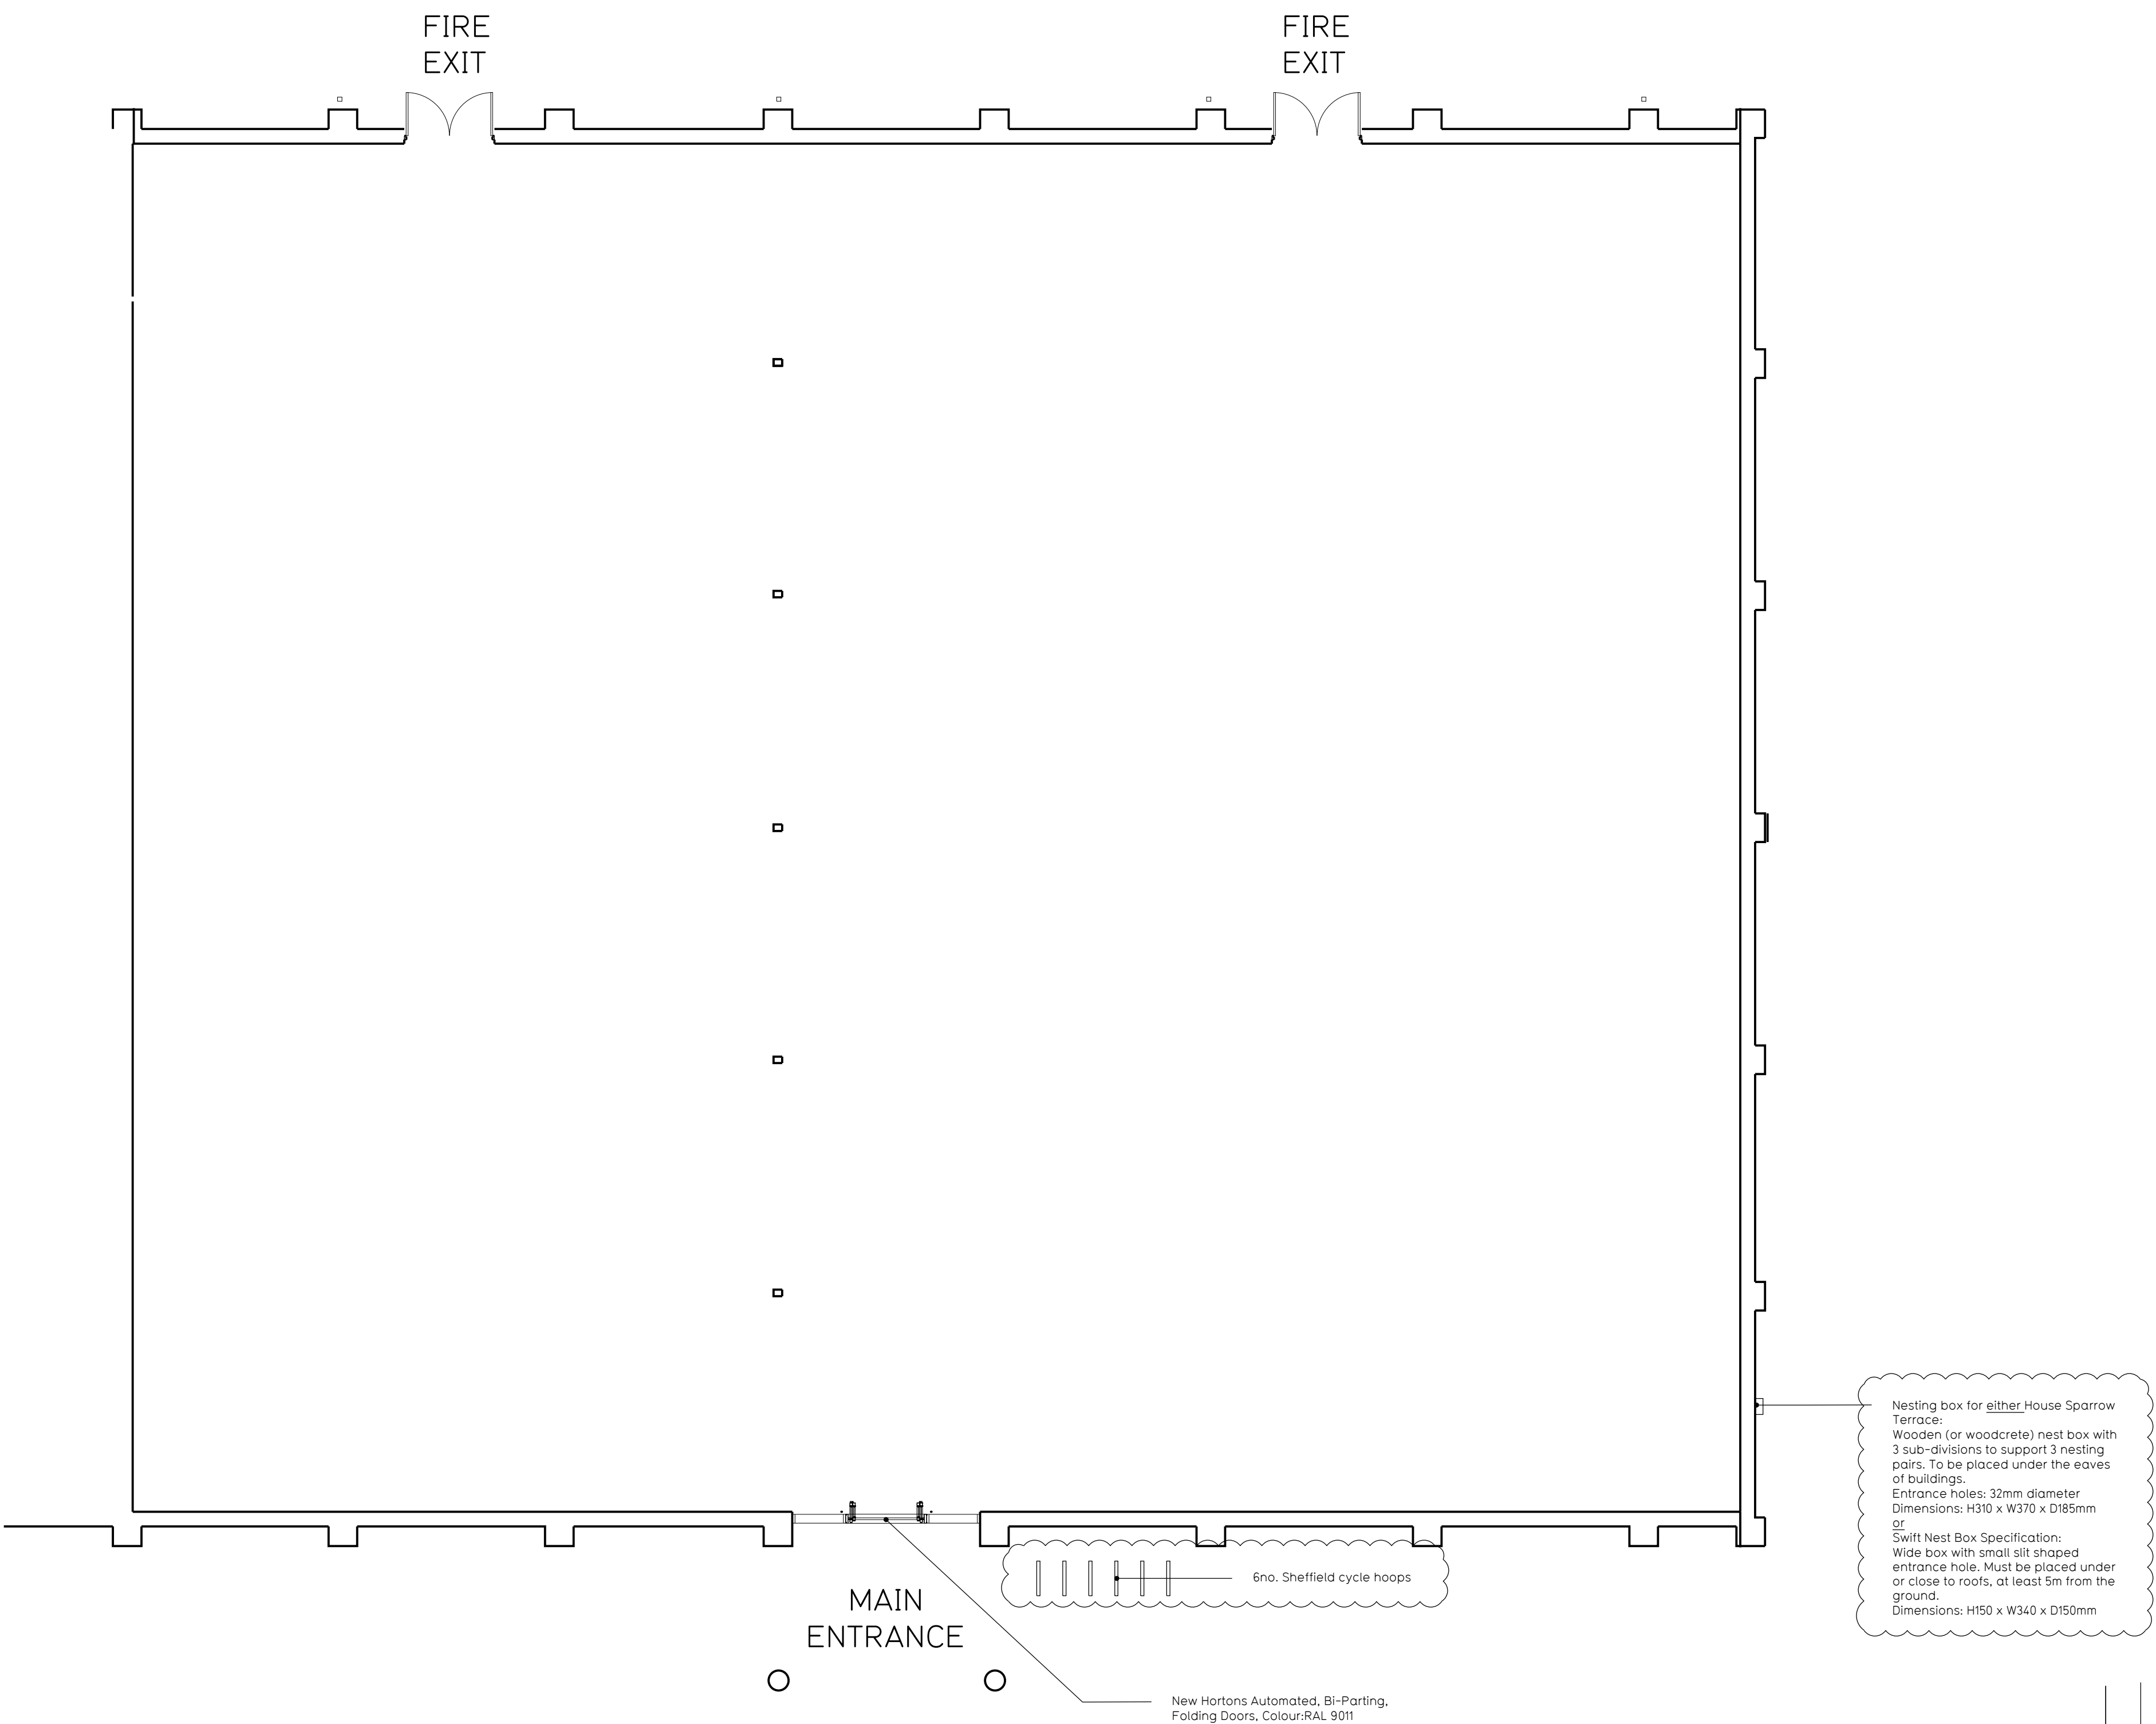


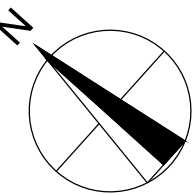

Proposed Ground Floor Plan - 1:100

 

1:100

Rev		Date	Description	DRAWING TITLE		Drawn/ Checked	
PROJECT TITLE				DRAWING TITLE			
Port Talbot				Proposed Floor Plans			
Unit 5, Baglan Bay RP, Port Talbot, SA12 8BZ							
DRAWING CHECKED		DATE	SCALE	JOB No.	DRAWING No.		Rev
JP/JL		06.12.22	1:100 @ A1	2206	102		P01
DRAWING PURPOSE							
TOWN PLANNING APPLICATION							
				Pure Gym Ltd Town Centre House The Merion Centre Leeds LS2 8LY e: architecture@puregym.com t: 0113 285 8787 w: www.puregym.com			