



Install Schwegler 1FR bat box at high level to avoid possible predation. Only if necessary is lighting to be provided in the vicinity of bat boxes, and if so are to be at low level and triggered by PIR sensors on short timers.



Front elevation

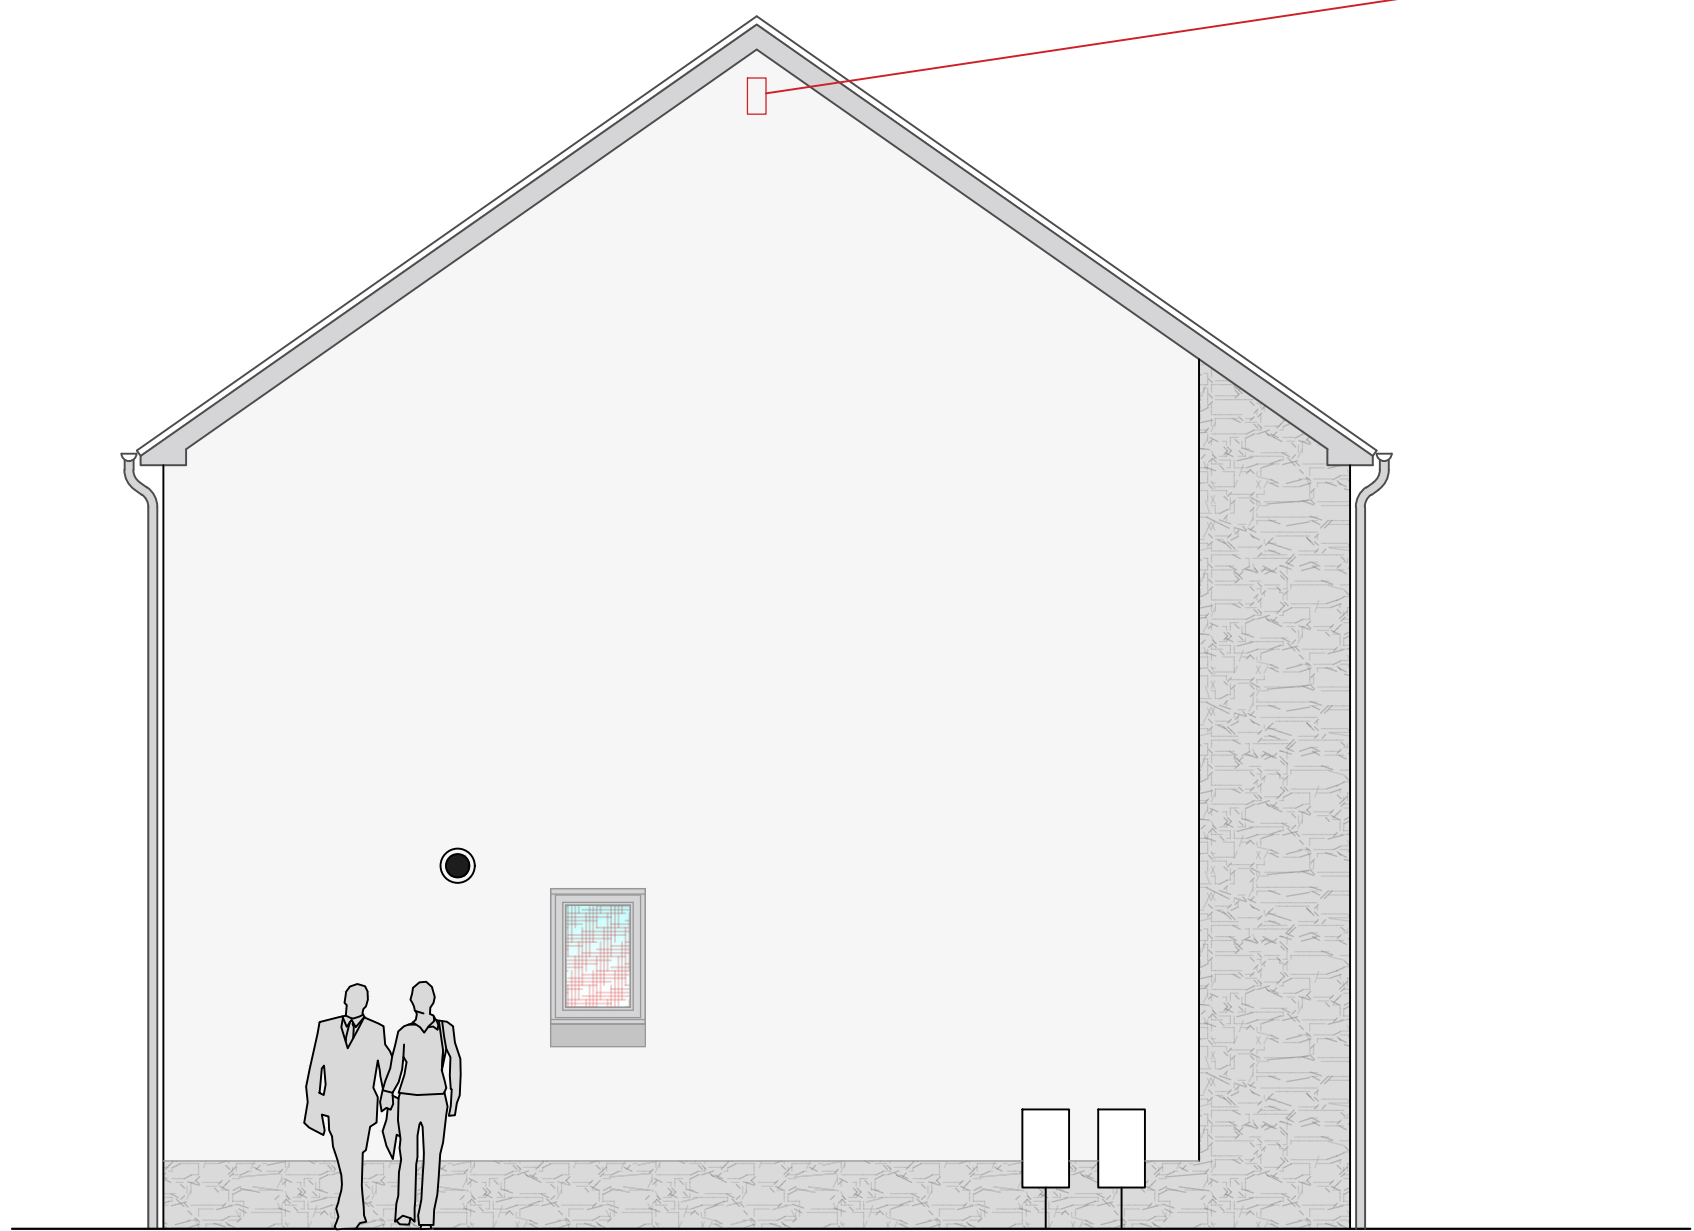


Side elevation

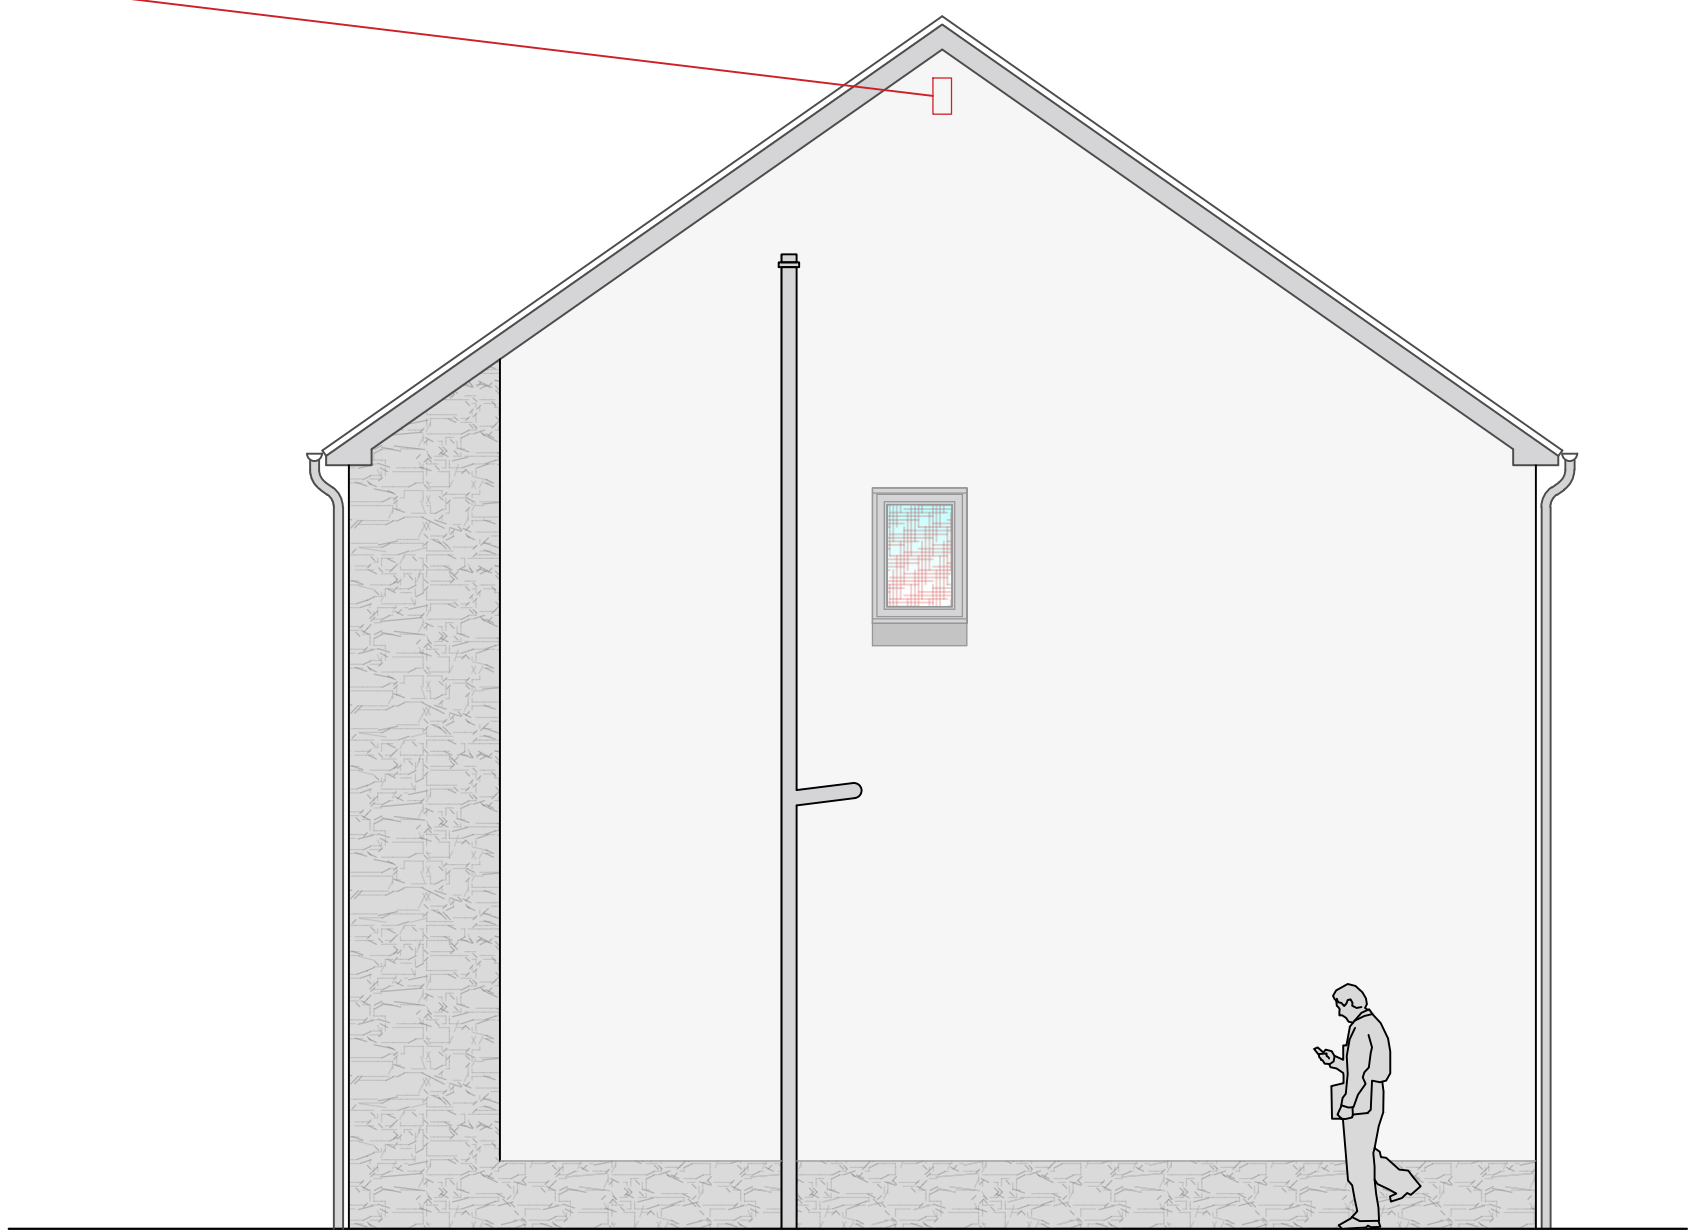


Side elevation

Material finishes:
Coursed stonework detailing
Smooth white render
Grey Upvc window & door units
Grey Upvc weatherboarding
Grey Upvc rain water goods
Natural slate roof covering.

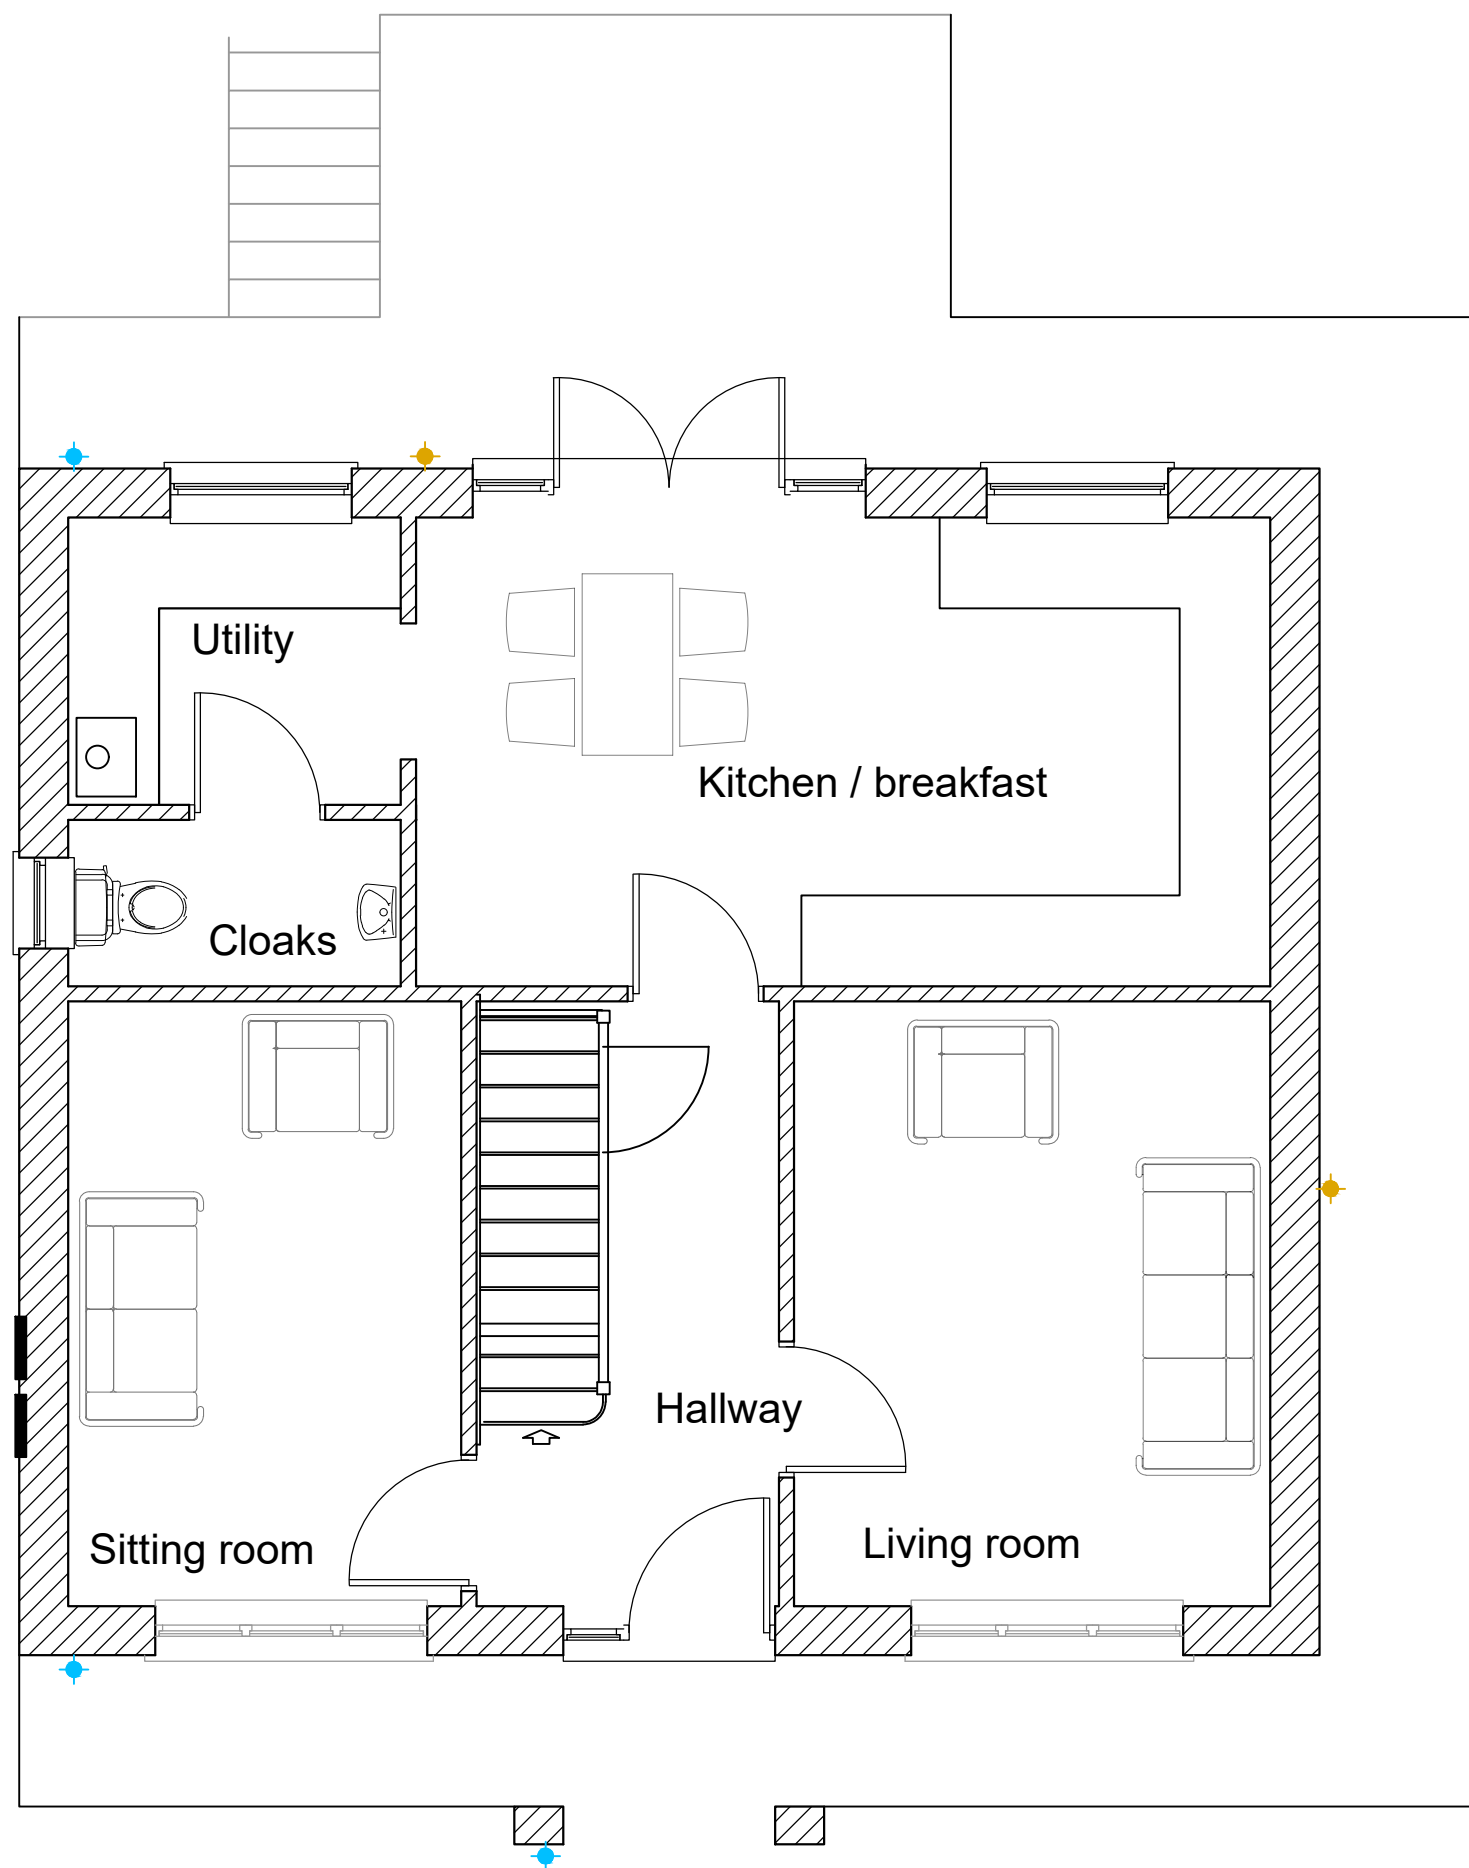

Type 3 - 116m2
4 bed detached dwelling

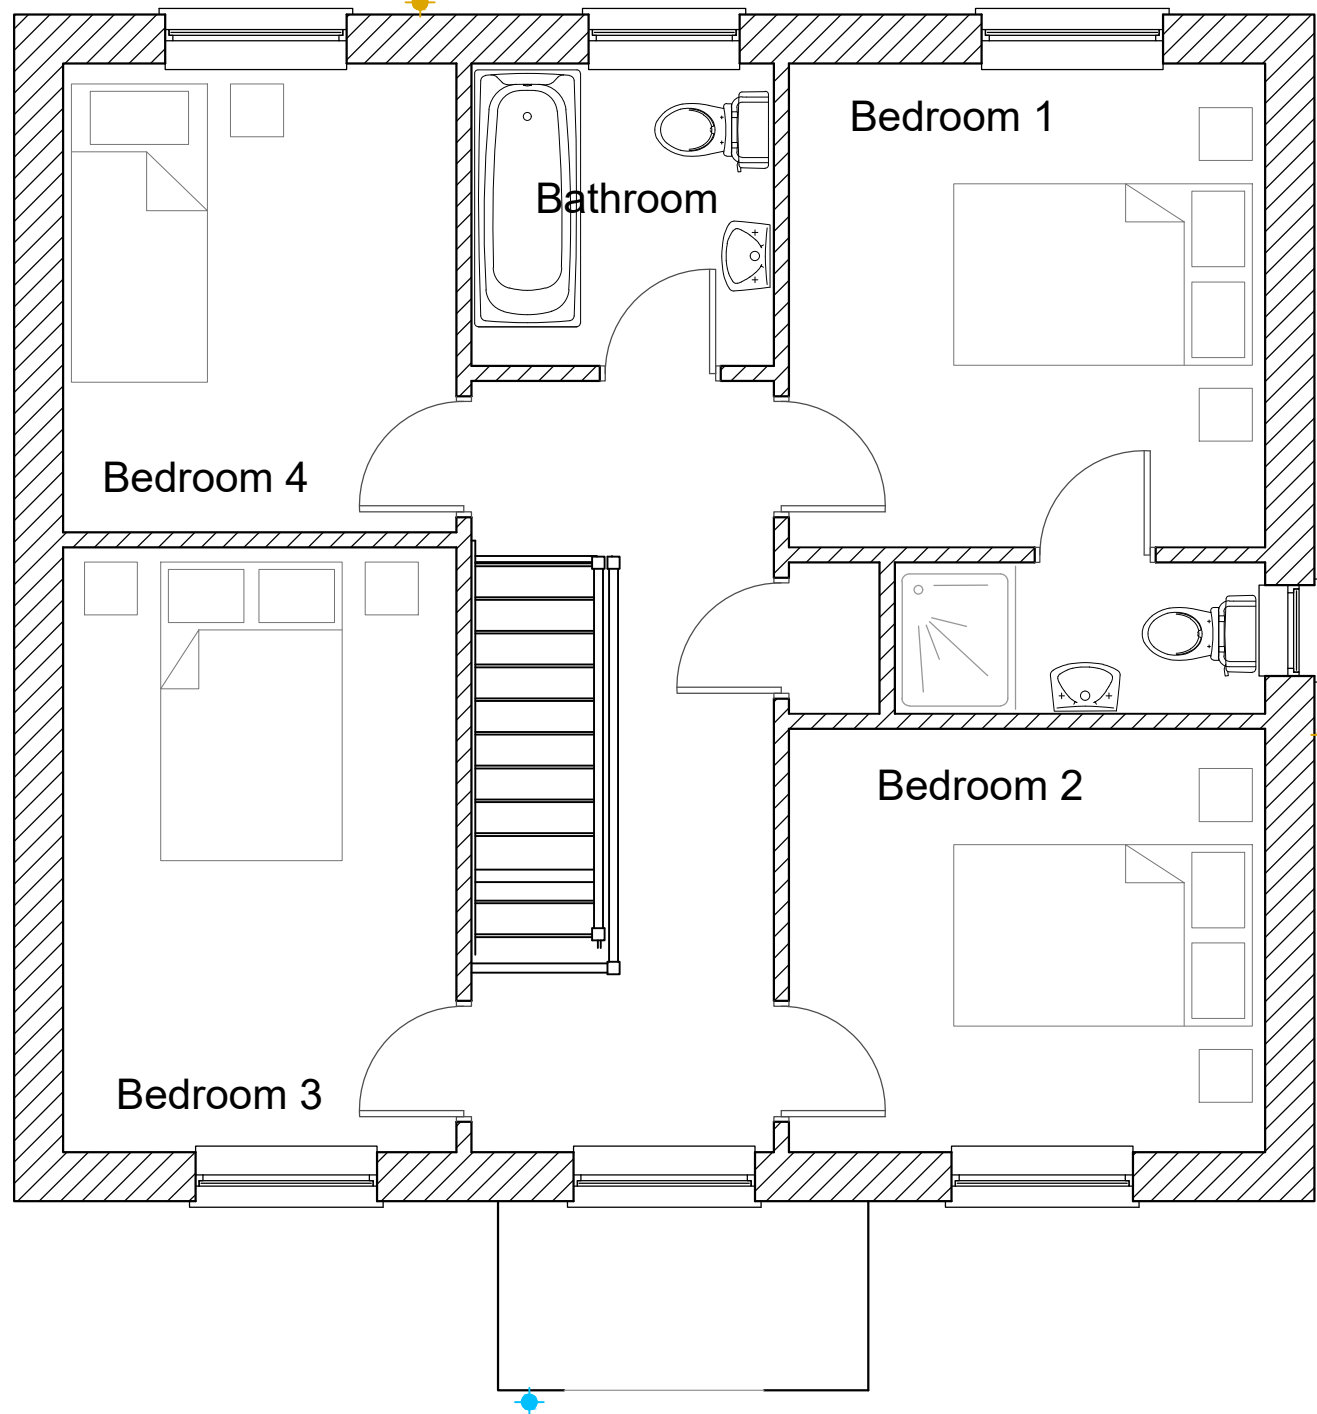

Rear elevation

REV	DESCRIPTION	DATE
D		
C		
B		
A		

DR
Design

Architectural Services
Davies Richards Design Ltd.
Llandeilo - 01558 823351
Mumbles - 01792 347692

E-MAIL - info@daviesrichardsdesign.com
WEB - www.daviesrichardsdesign.com

CLIENT :
Mr D John

JOB TITLE :
Former Tonmawr Primary
school
Tonmawr Rd
Tonmawr
Port Talbot
SA12 9UW

DRAWING TITLE :
Type 3 - 116m2
4 bed detached dwelling

Original paper size - A1
SCALE : 1/50
DWG STATUS:

DRAWN BY : CJW
DATE : Nov 2019

PLAN No	REVISION
CW577/T3	