



KEY

- BOUNDARY LINE
- PROPOSED FENCE

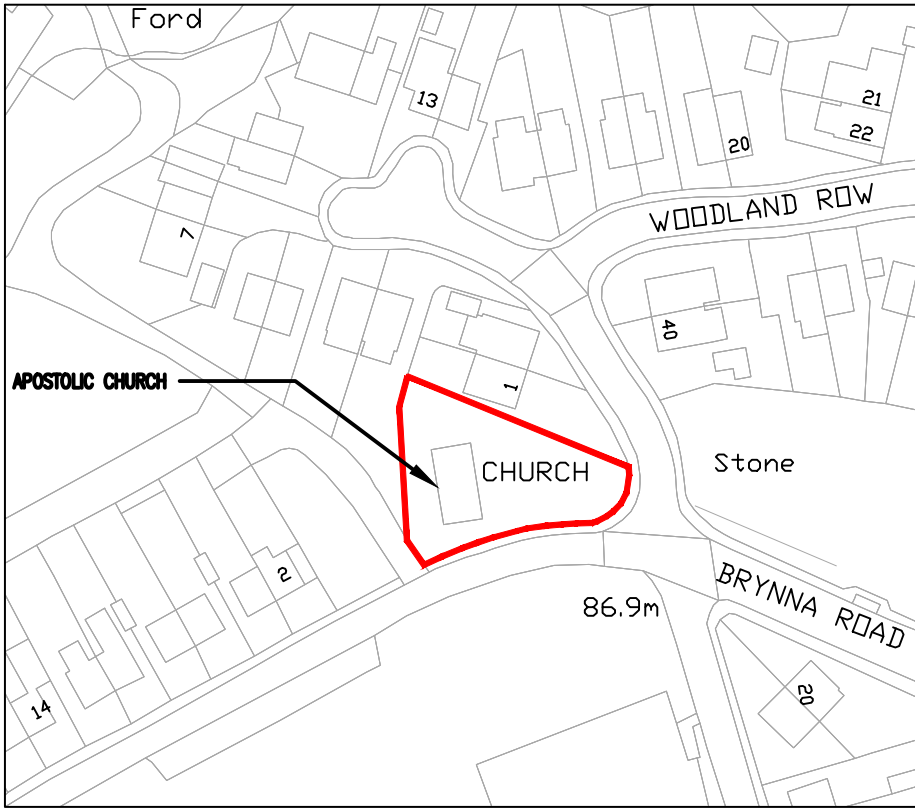

LOCATION PLAN
SCALE 1:1250 @ A1

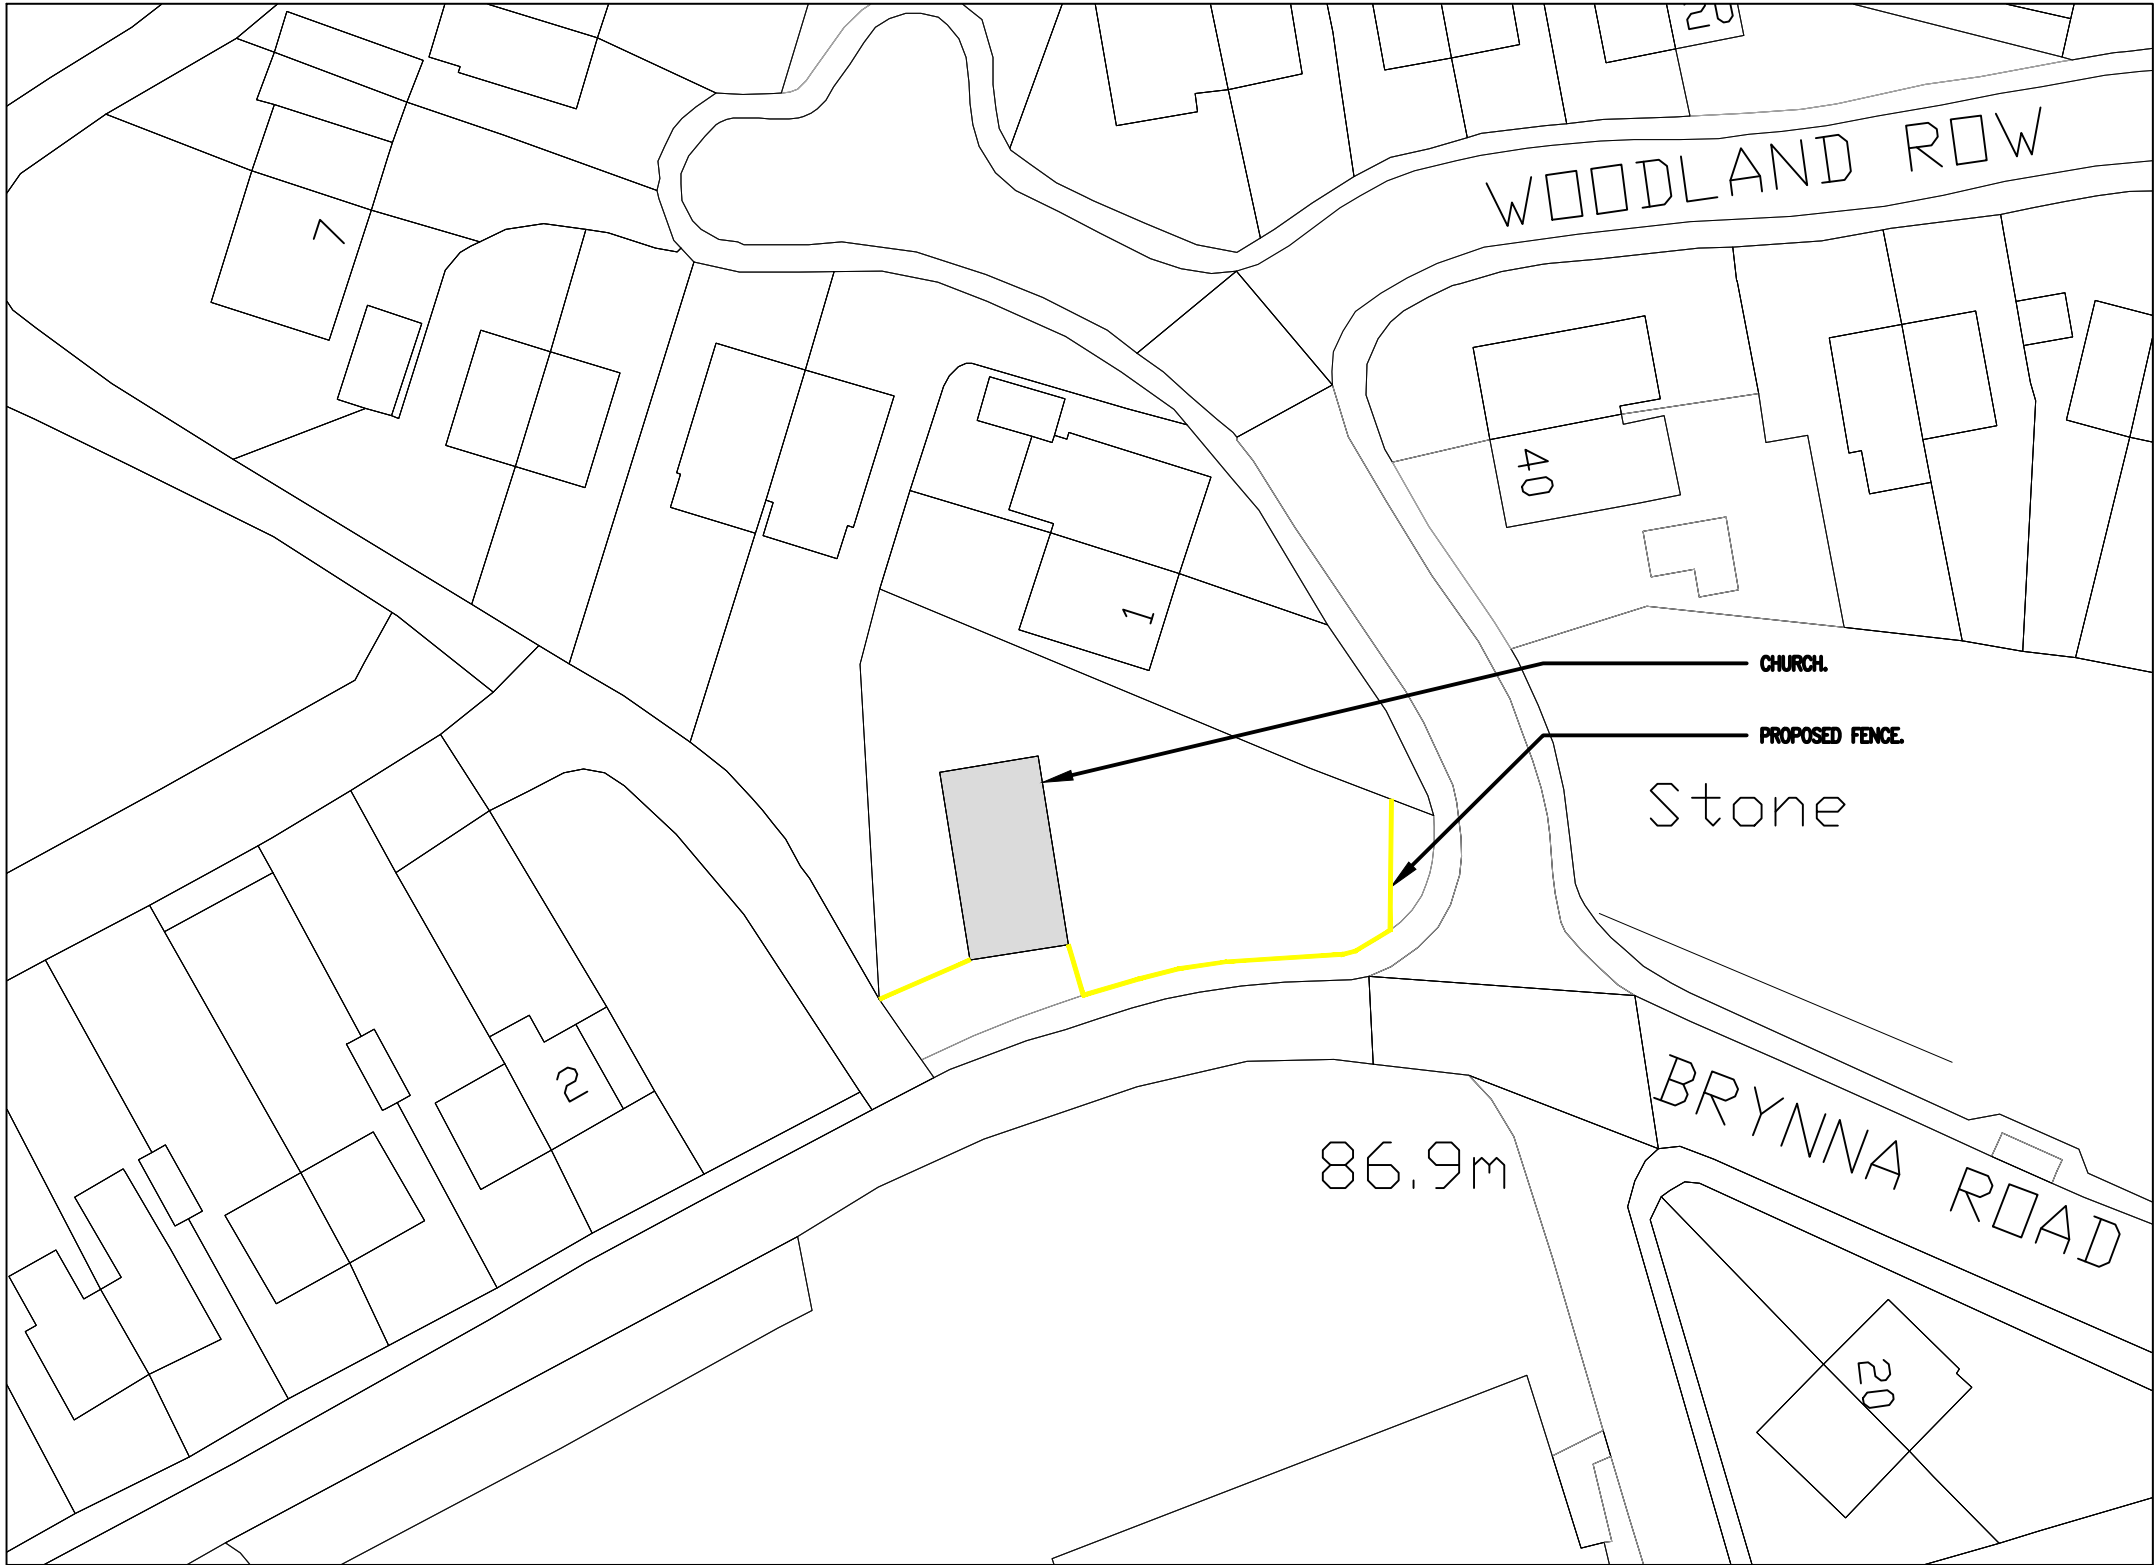

SITE PLAN
SCALE 1:500 @ A1

BRYNNA ROAD,
CWMAFAN,
PORT TALBOT
SA12 9LJ

LOCATION PLAN & SITE PLAN