


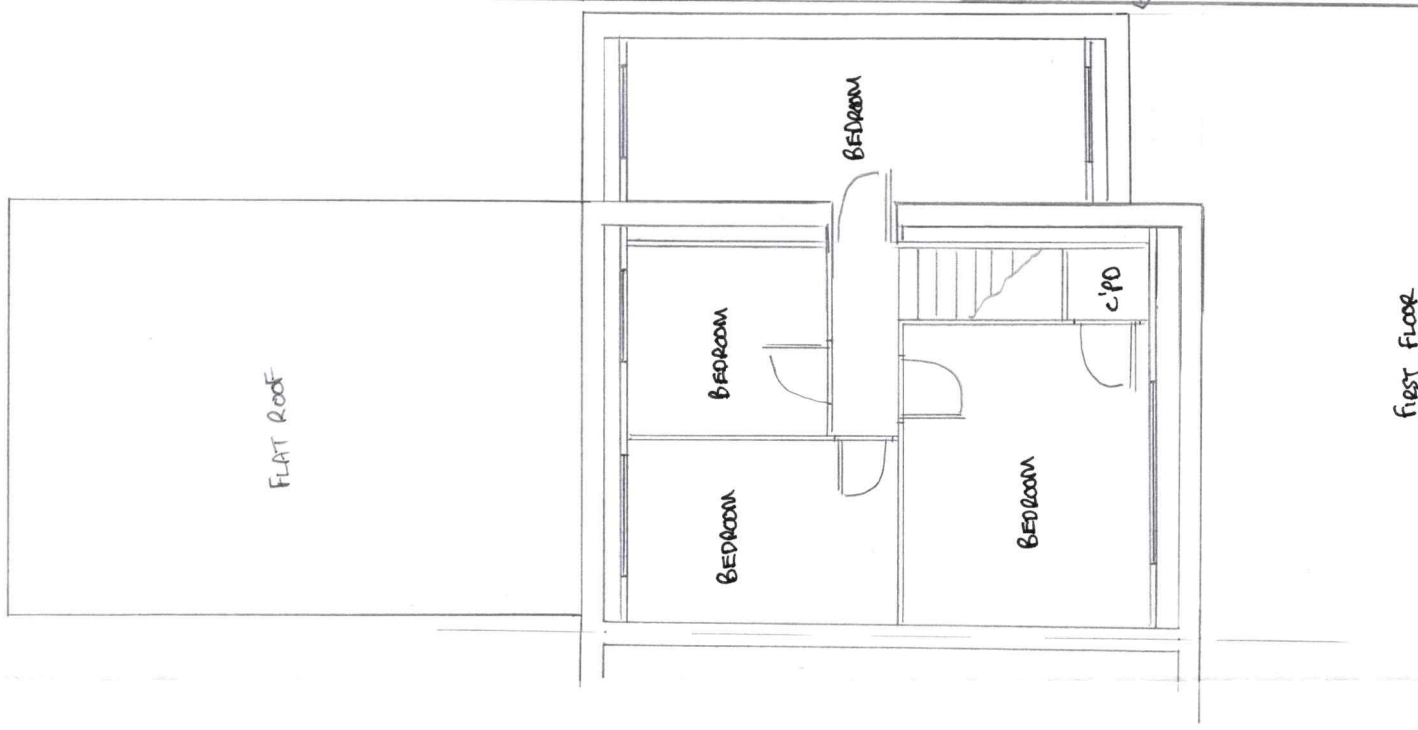

FIRST FLOOR PLAN

EXISTING



FIRST FLOOR

PLAN PROPOSED

150mm GAP TO
NEIGHBOURS.
ALL WORKS WITHIN
OWN BOUNDARIES

SCALE 1:100