



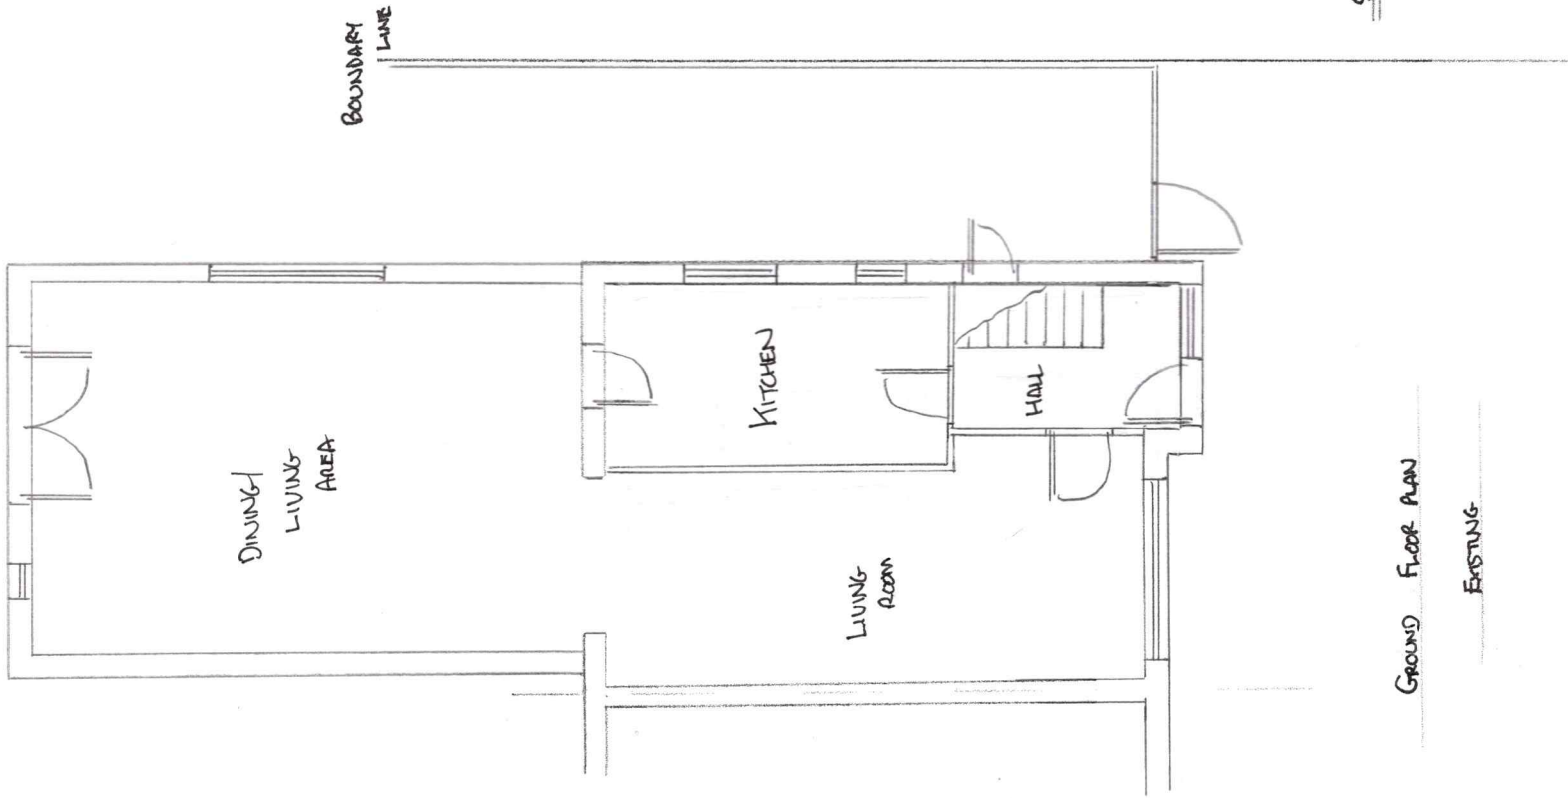

Ground Floor Plan

EXISTING

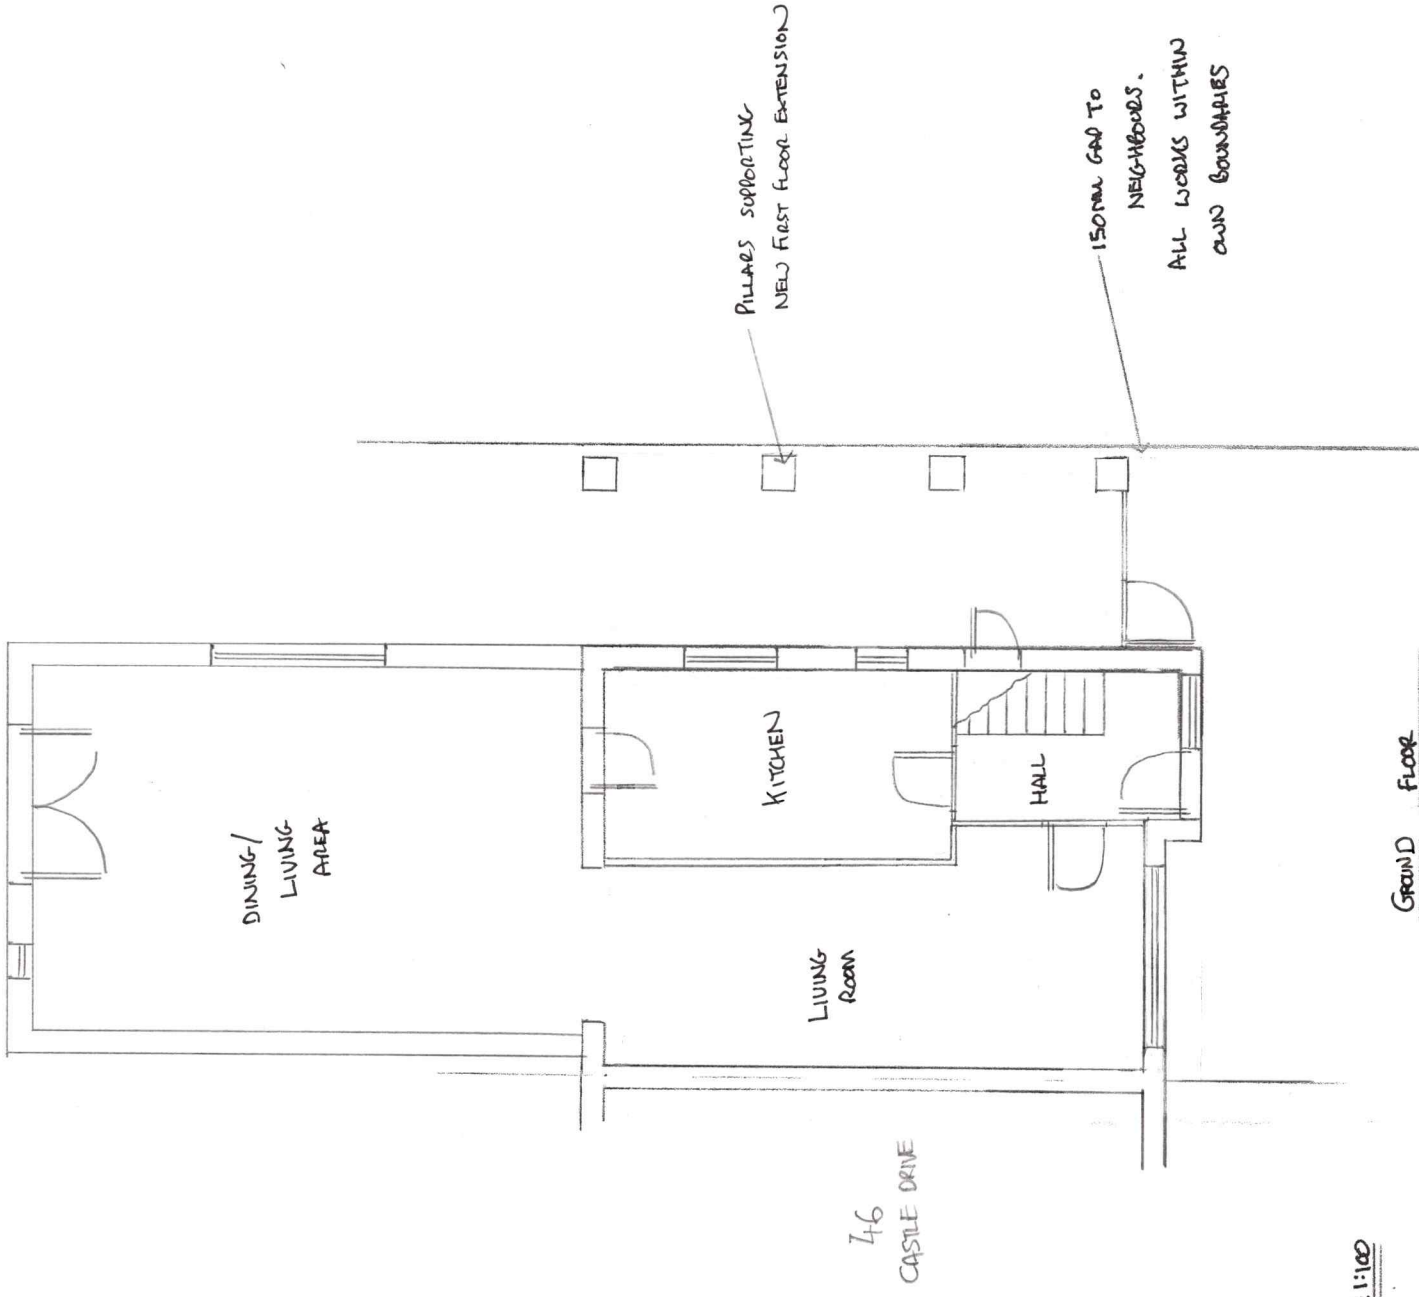

Ground Floor

PLAN PROPOSED

SCALE 1:100