



PROPOSED

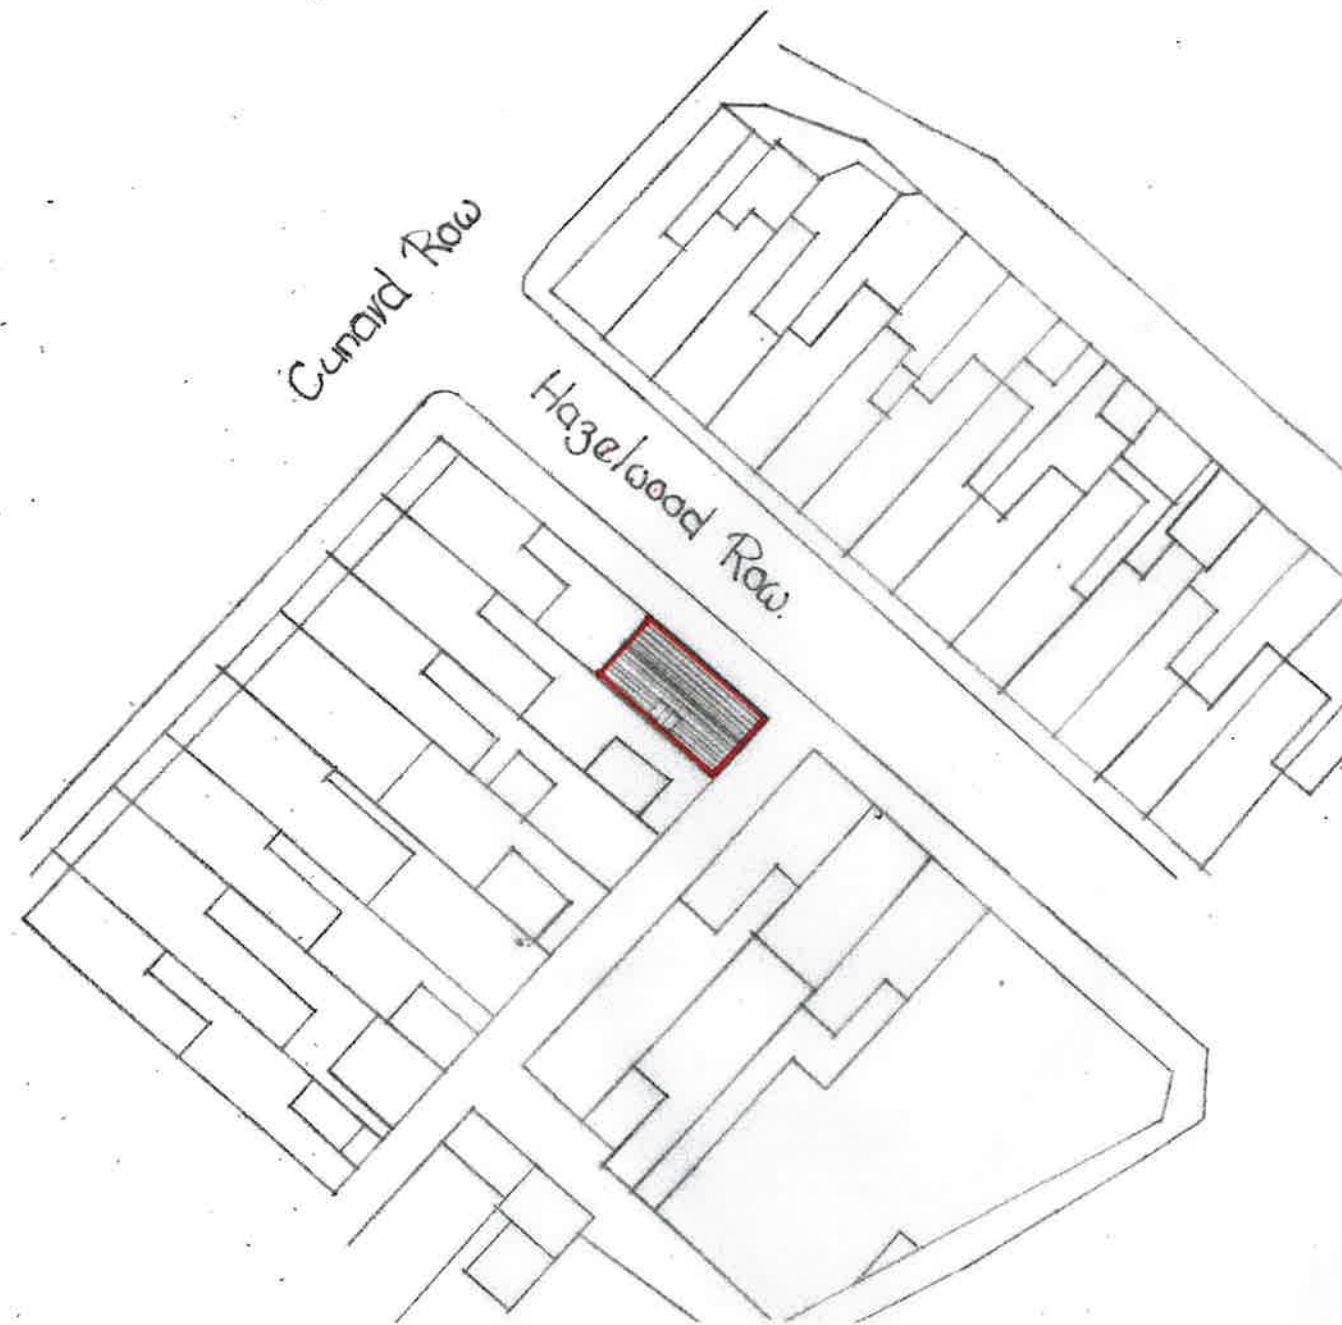

Block Plan
Scale: 1:500

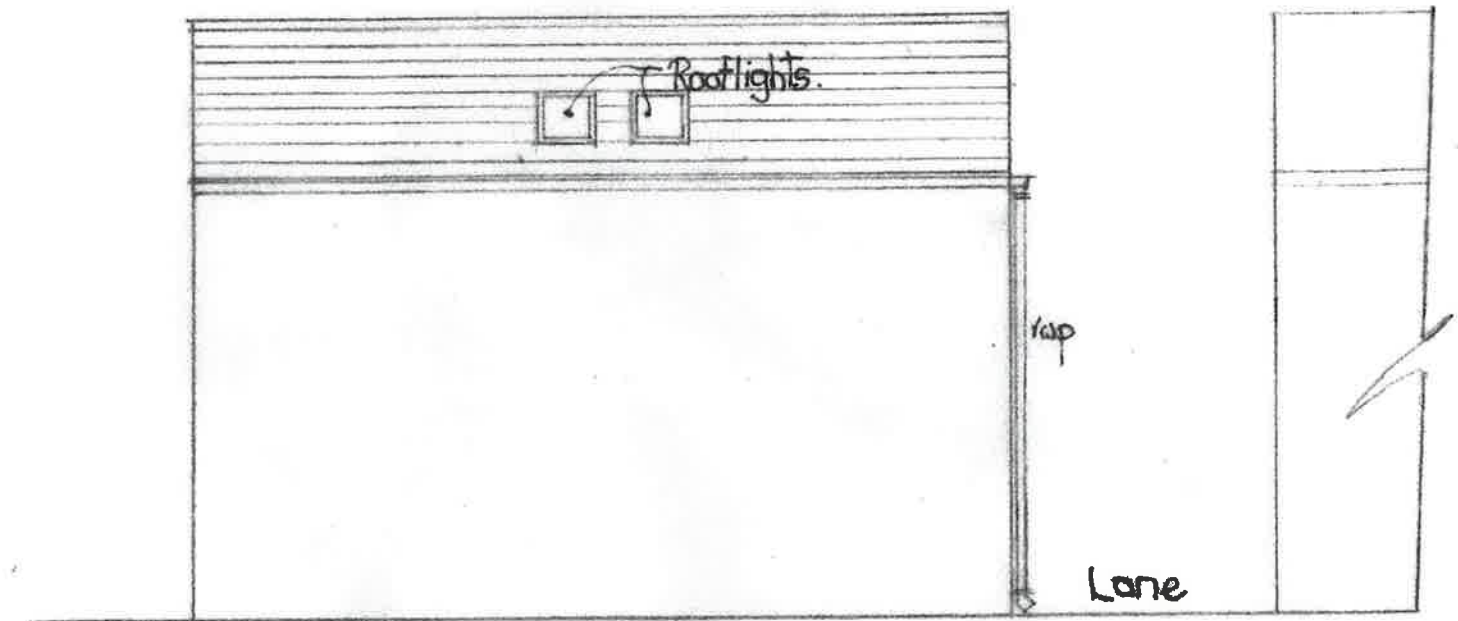

Rear Elevation