




Site Location Plan - 1:1250



Site Plan - 1:500

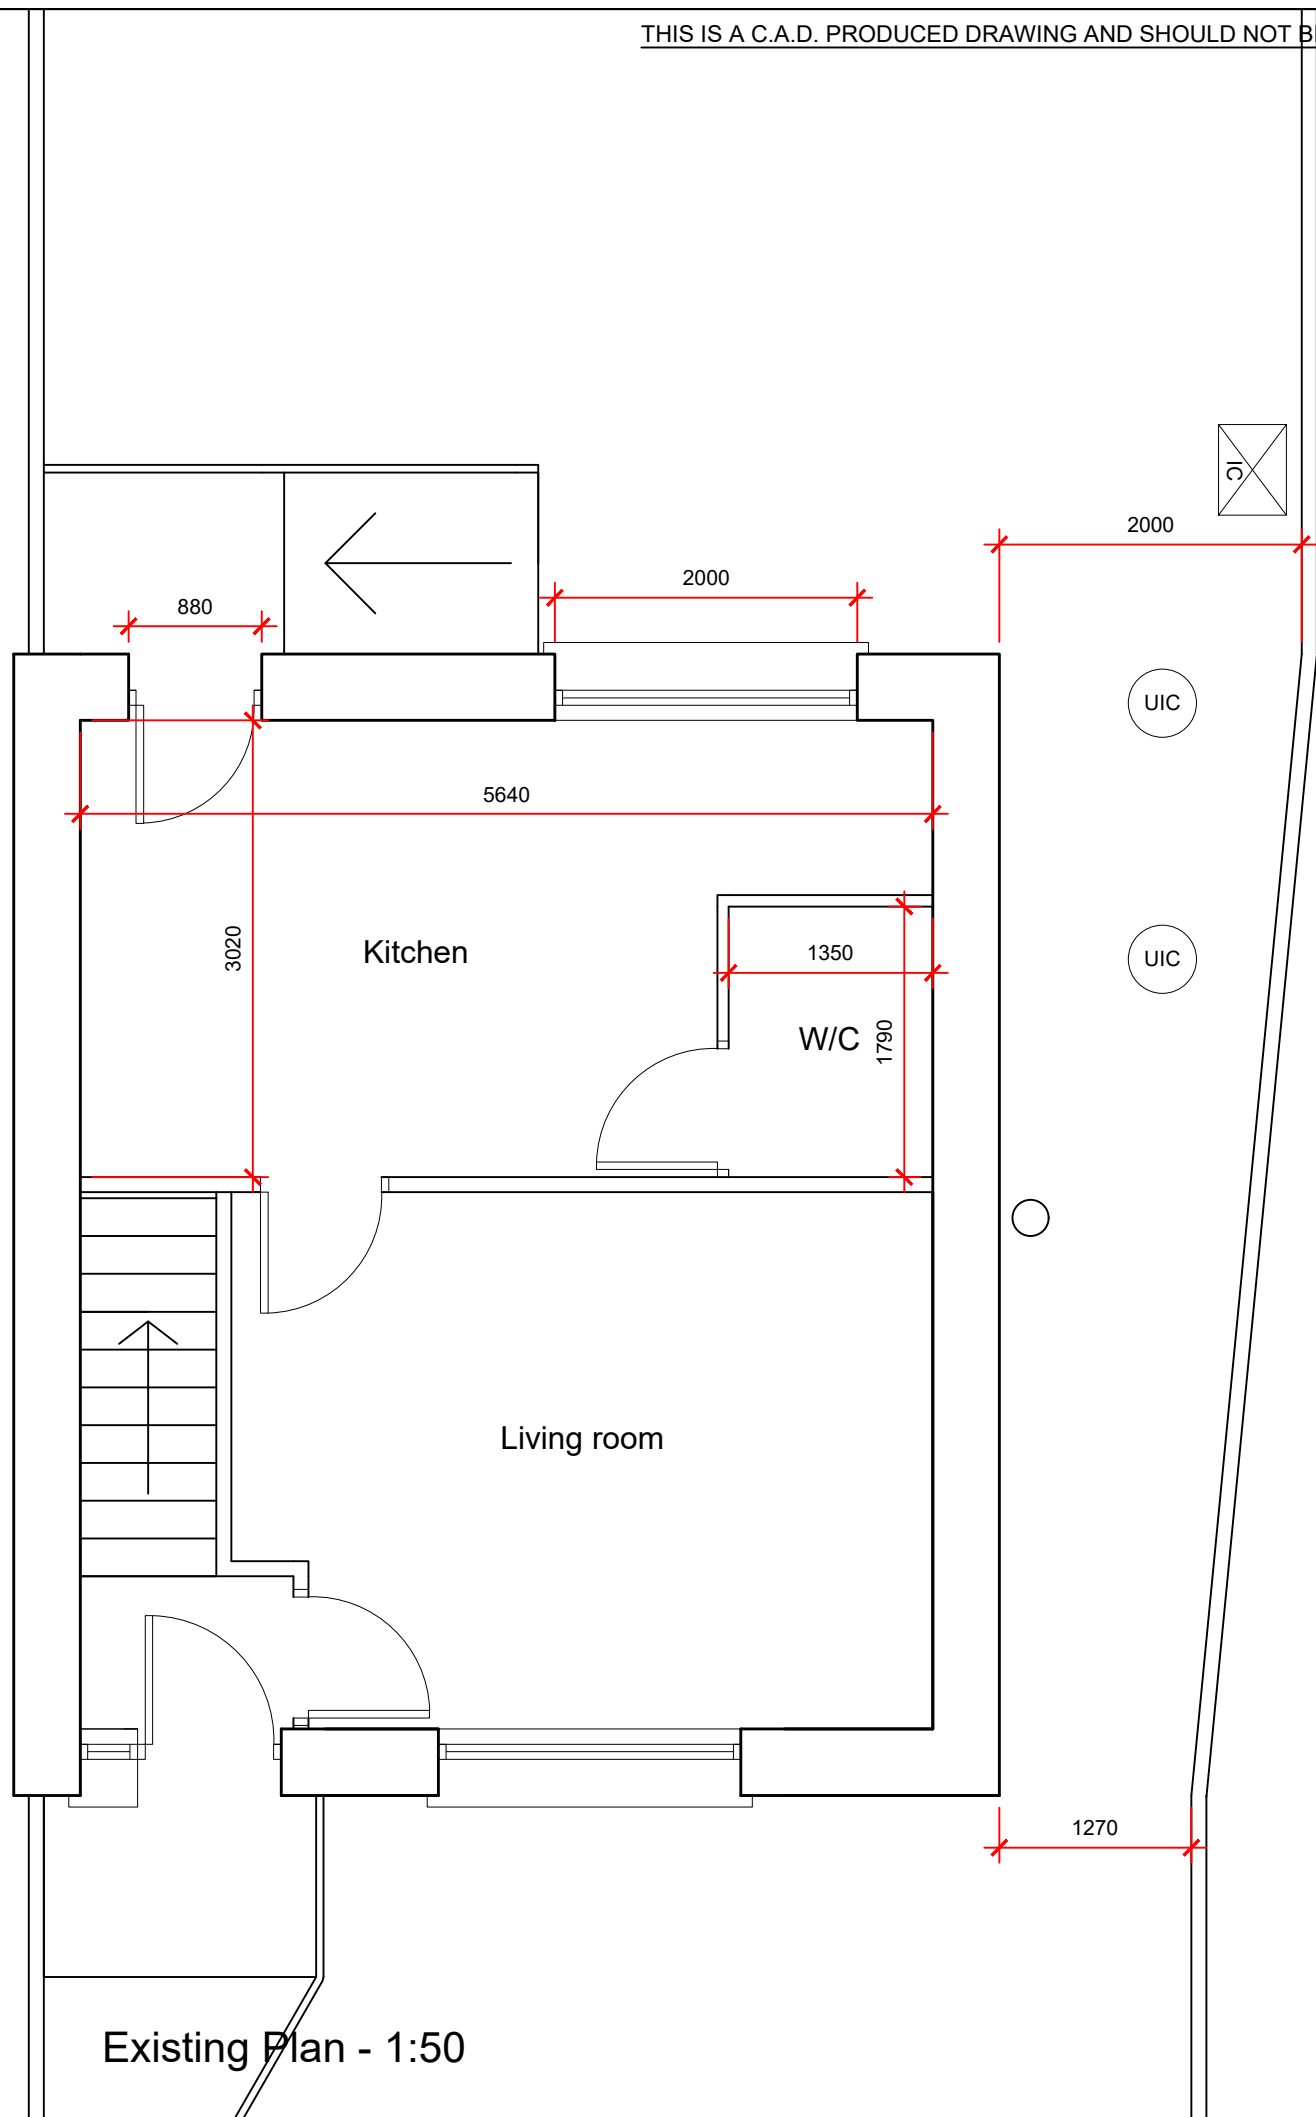

Existing Plan - 1:50

THIS IS A C.A.D. PRODUCED DRAWING AND SHOULD NOT BE AMENDED BY HAND.

NOTES

- 1 All dimensions in millimetres unless otherwise stated.
2 Do not scale off drawing. All dimensions to be checked on site.

Rev	Details	Dr	Date
	..nptcbc_rect_black.png		
Cyngor Castell-nedd Port Talbot Neath Port Talbot Council Social Services, Health and Housing Housing Renewal and Adaptations Service Civic Centre Neath SA11 3QZ			
Project 34 Sunnybank Road, Sandfields, Port Talbot			
Shower Room Extension			
Existing & Location Plans			
Drawn	DB	Checked	Approved
Date	26/11/21	Date	Date
Scales 1:50 or as shown			
Drawing No. NPT5152-001			