



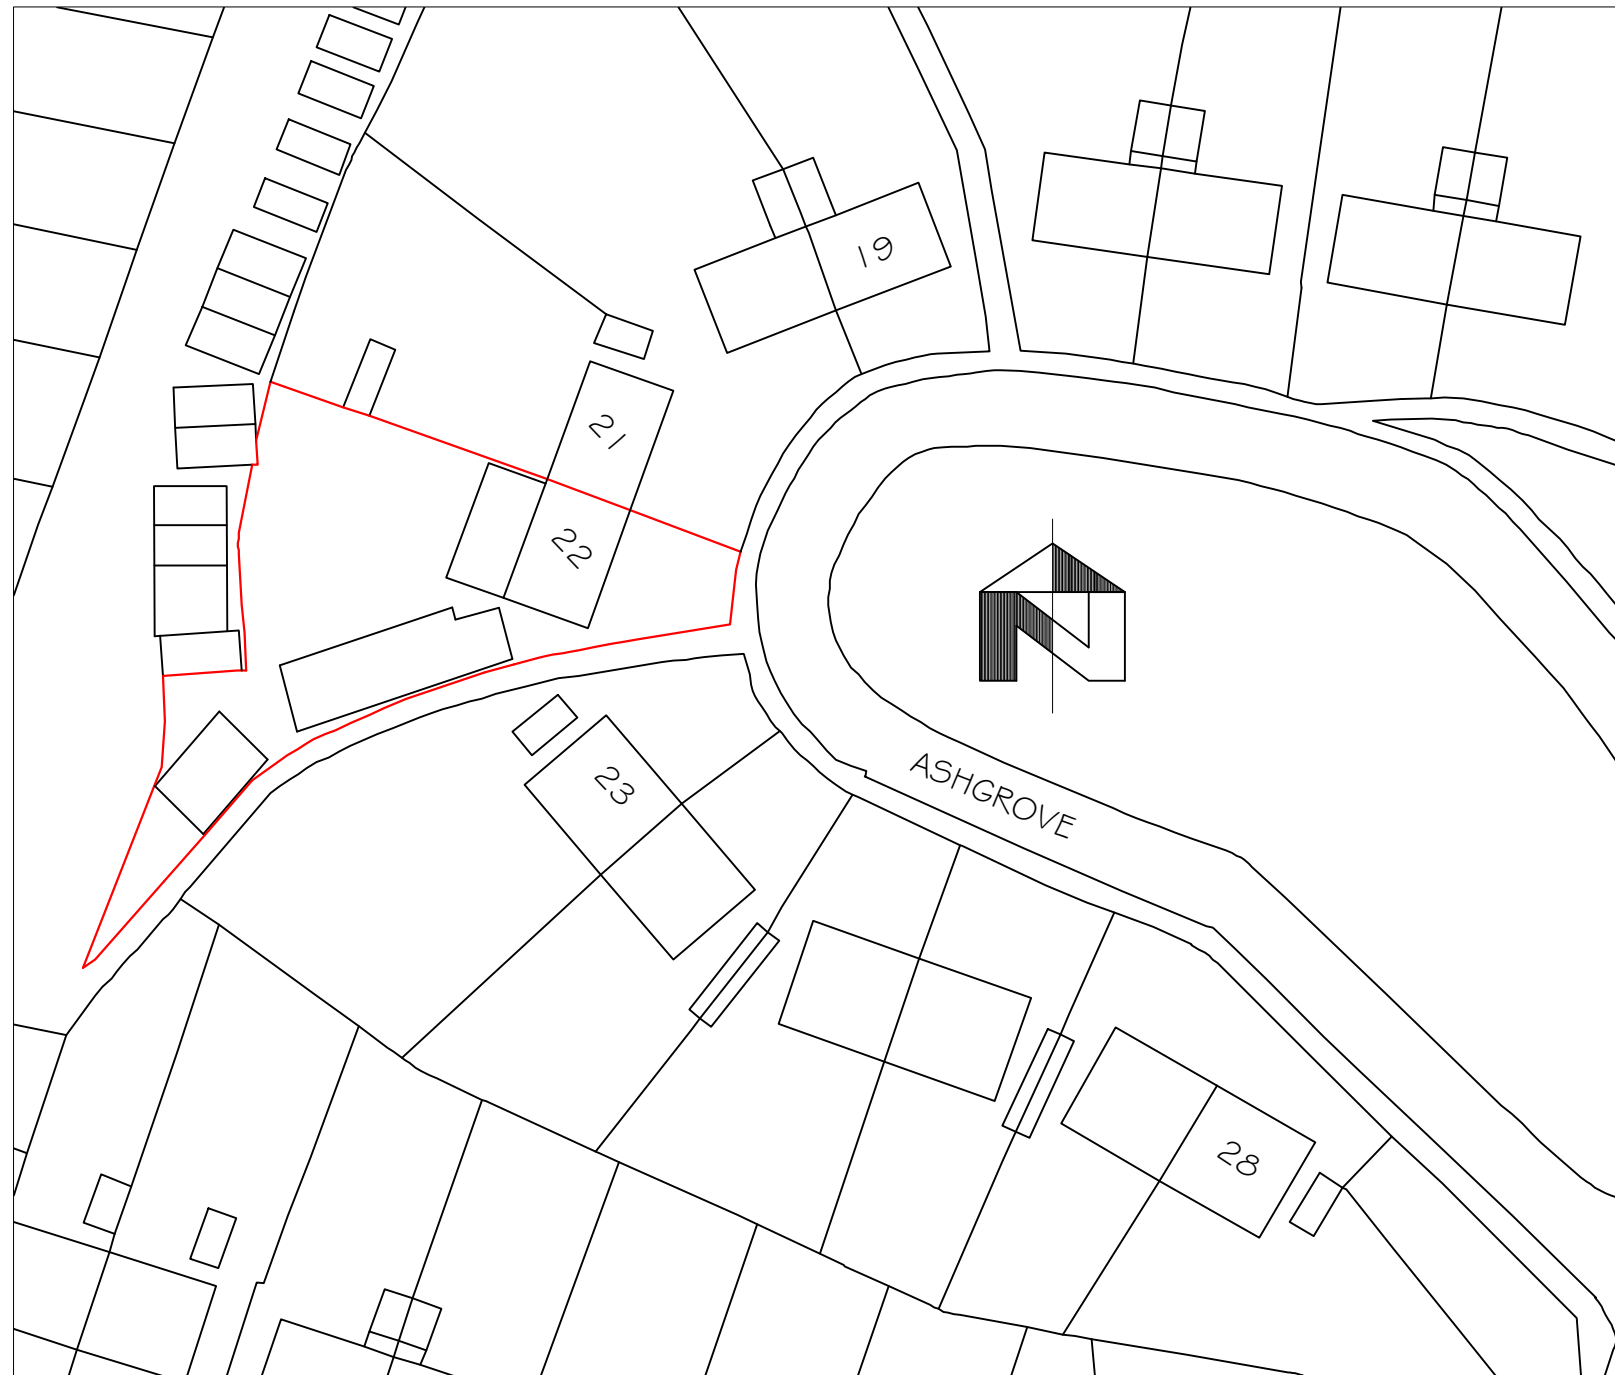

BLOCK PLAN 1:500

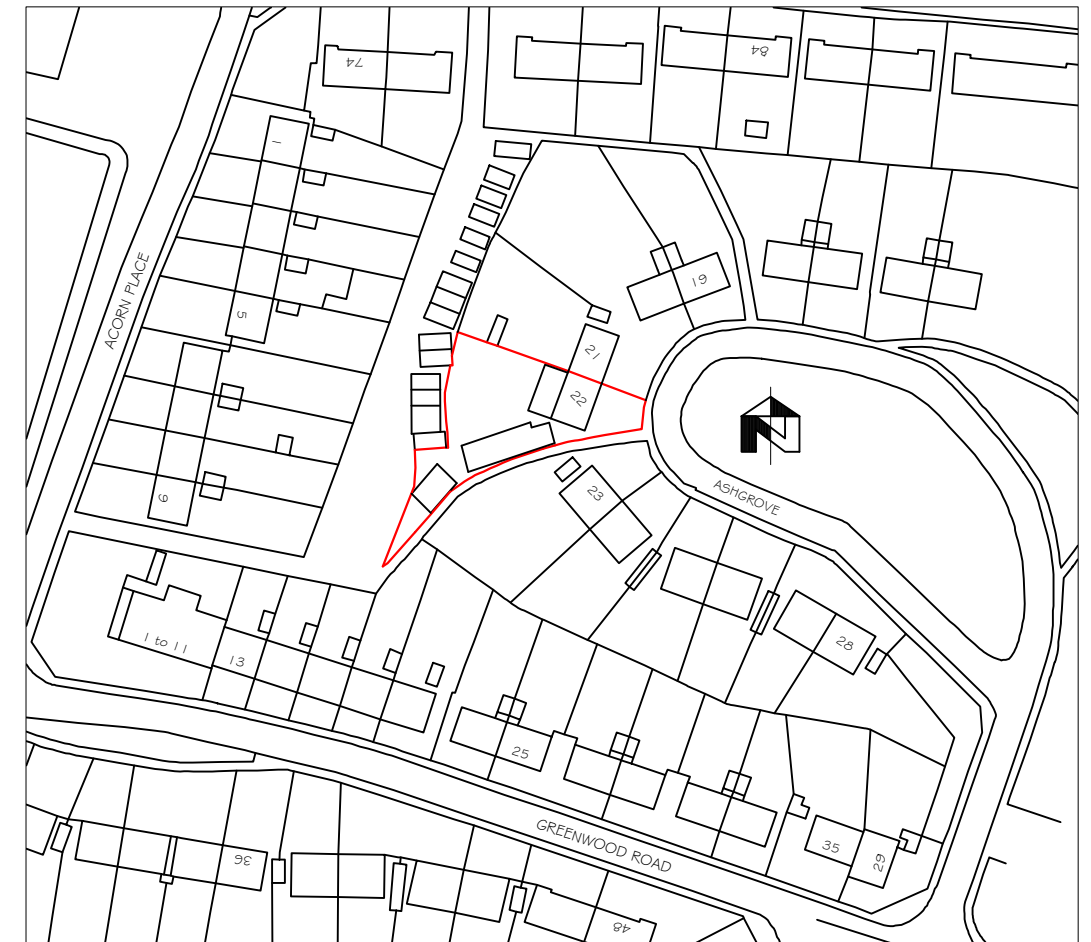

LOCATION PLAN 1:1250

Proposed Gym & Garage
22 Ashgrove, Baglan
Port Talbot

drawing title

location & site plans

drawing No

22 AG - 01

date

April 2023

scale

noted