




- 1 All dimensions in millimetres unless otherwise stated.
2 Do not scale off drawing. All dimensions to be checked on site.

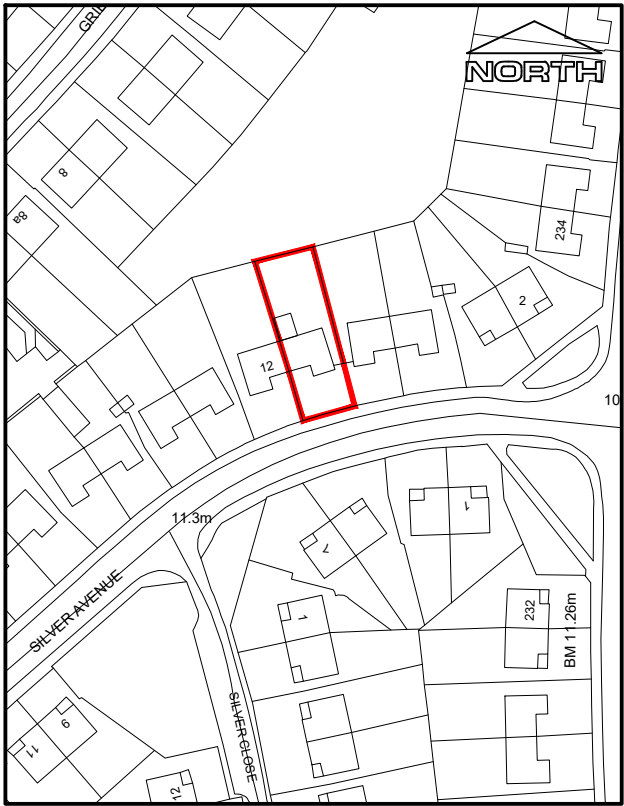

Site Location Plan - 1:1250

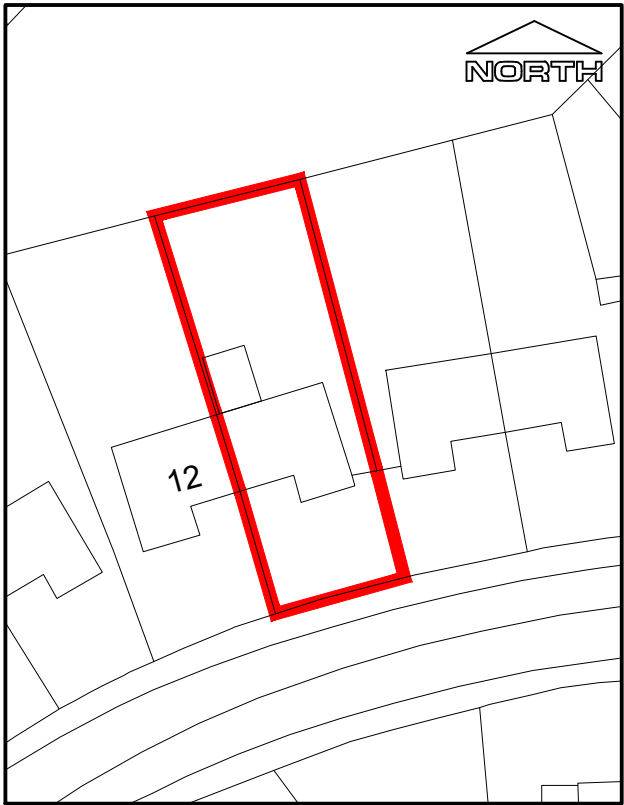

Site Plan - 1:500

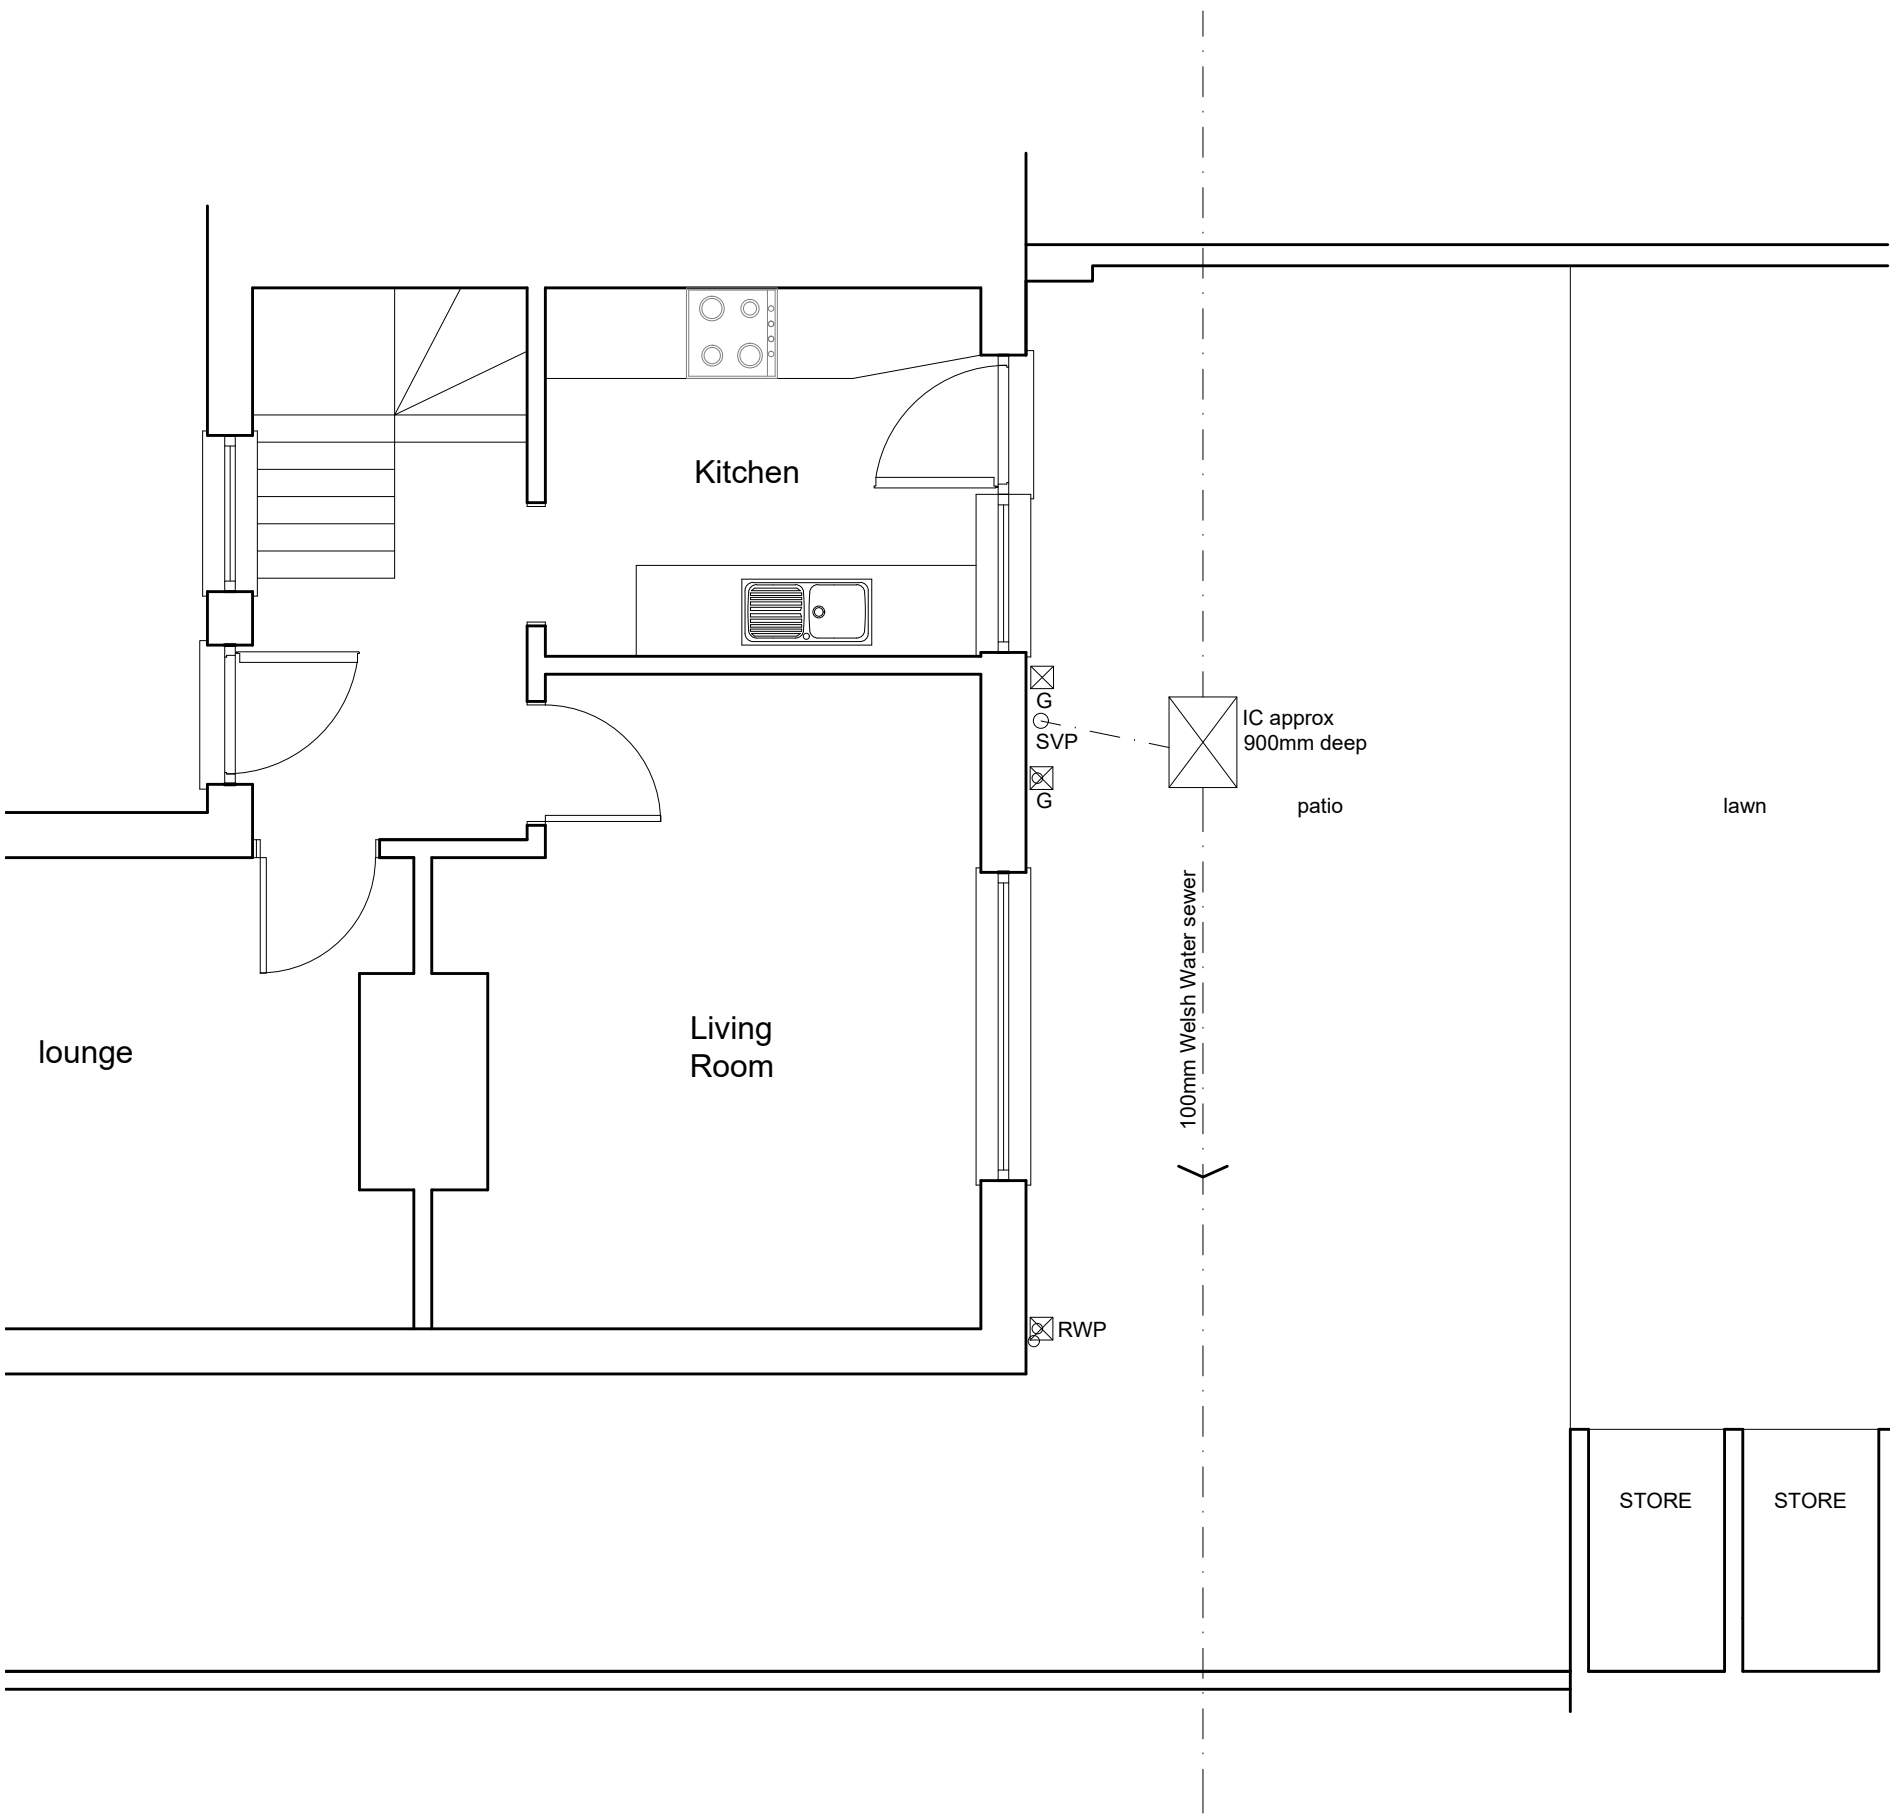

Existing Plan - 1:50

Rev	Details	Dr	Date
 Cyngor Castell-nedd Port Talbot Neath Port Talbot Council			
Cyngor Castell-nedd Port Talbot Neath Port Talbot Council Social Services, Health and Housing Housing Renewal and Adaptations Service Civic Centre Neath SA11 3QZ			
Project 10 Silver Avenue Sandfields Port Talbot Shower Room Extension Existing & Location Plans			
Drawn	IG	Checked	Approved
Date	May 23	Date	Date
Scales 1:50 or as shown			
Drawing No. DFG6039/01			