


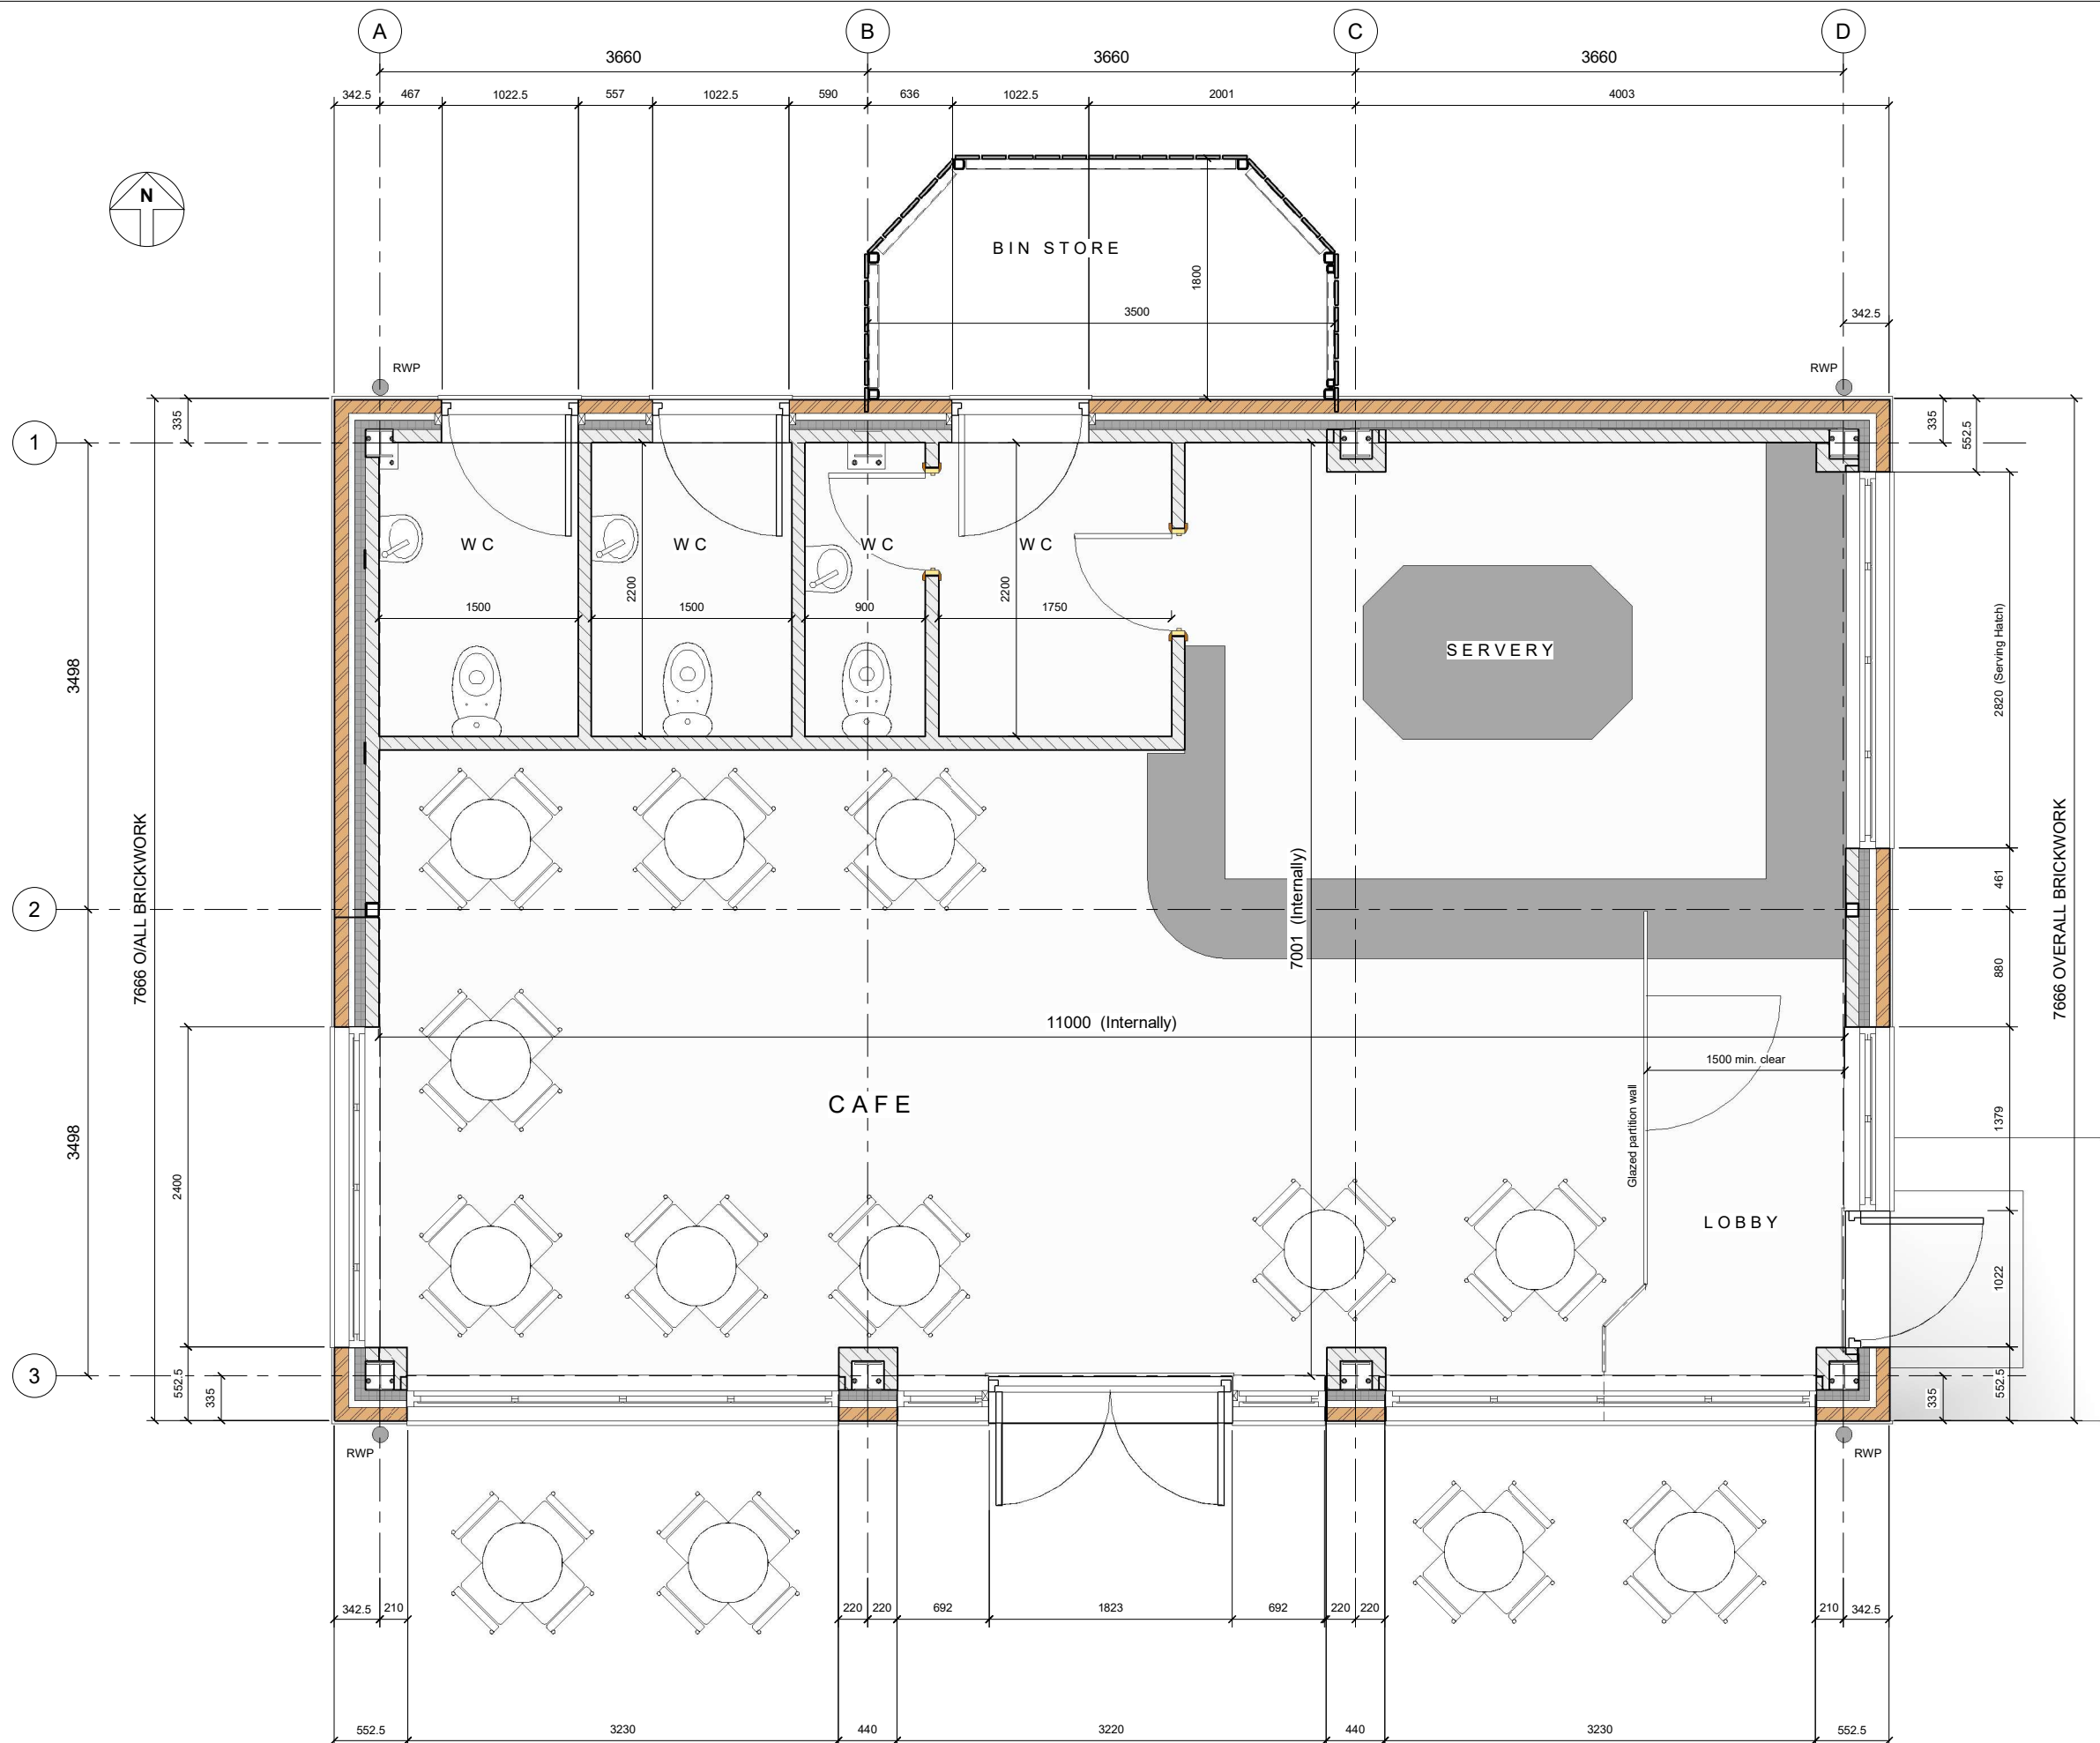

Proposed Ground Floor Plan

Scale 1 : 25

NOTES

1. ALL DIMENSIONS IN MILLIMETERS
2. ALL DIMENSIONS ARE TO BE CHECKED ON SITE PRIOR TO THE COMMENCEMENT OF ANY WORKS.
3. GRADE S275 STEEL
4. ALL STEELWORK TO BE PROTECTED WITH RED OXIDE PRIMER
5. ALL BOLTS TO BE GRADE 8.8
6. 6mm FULL PROFILE FILLET WELDS UNLESS NOTED OTHERWISE.

A	JCN	AGD	DJO	10.03.03	FOR PLANNING APPLICATION
Rev	Drawn	Chkd	Rvwd	Date	Description
Designed by				Date	
Client					
Client Drawing No. Date					
pebble engineering Consulting Engineers, Sandfield Business Centre, Aberavon, SA12 7PQ, t: 01639 765625					
Project					
Memo Beach Cafe					
Drawing Title					
Proposed Floor Plan					
Drawn JCN		Checked CL		Date	
Scale (@ A1) 1 : 25			Project No. 221102		
Drawing No. 221102-01- 103					Rev A