


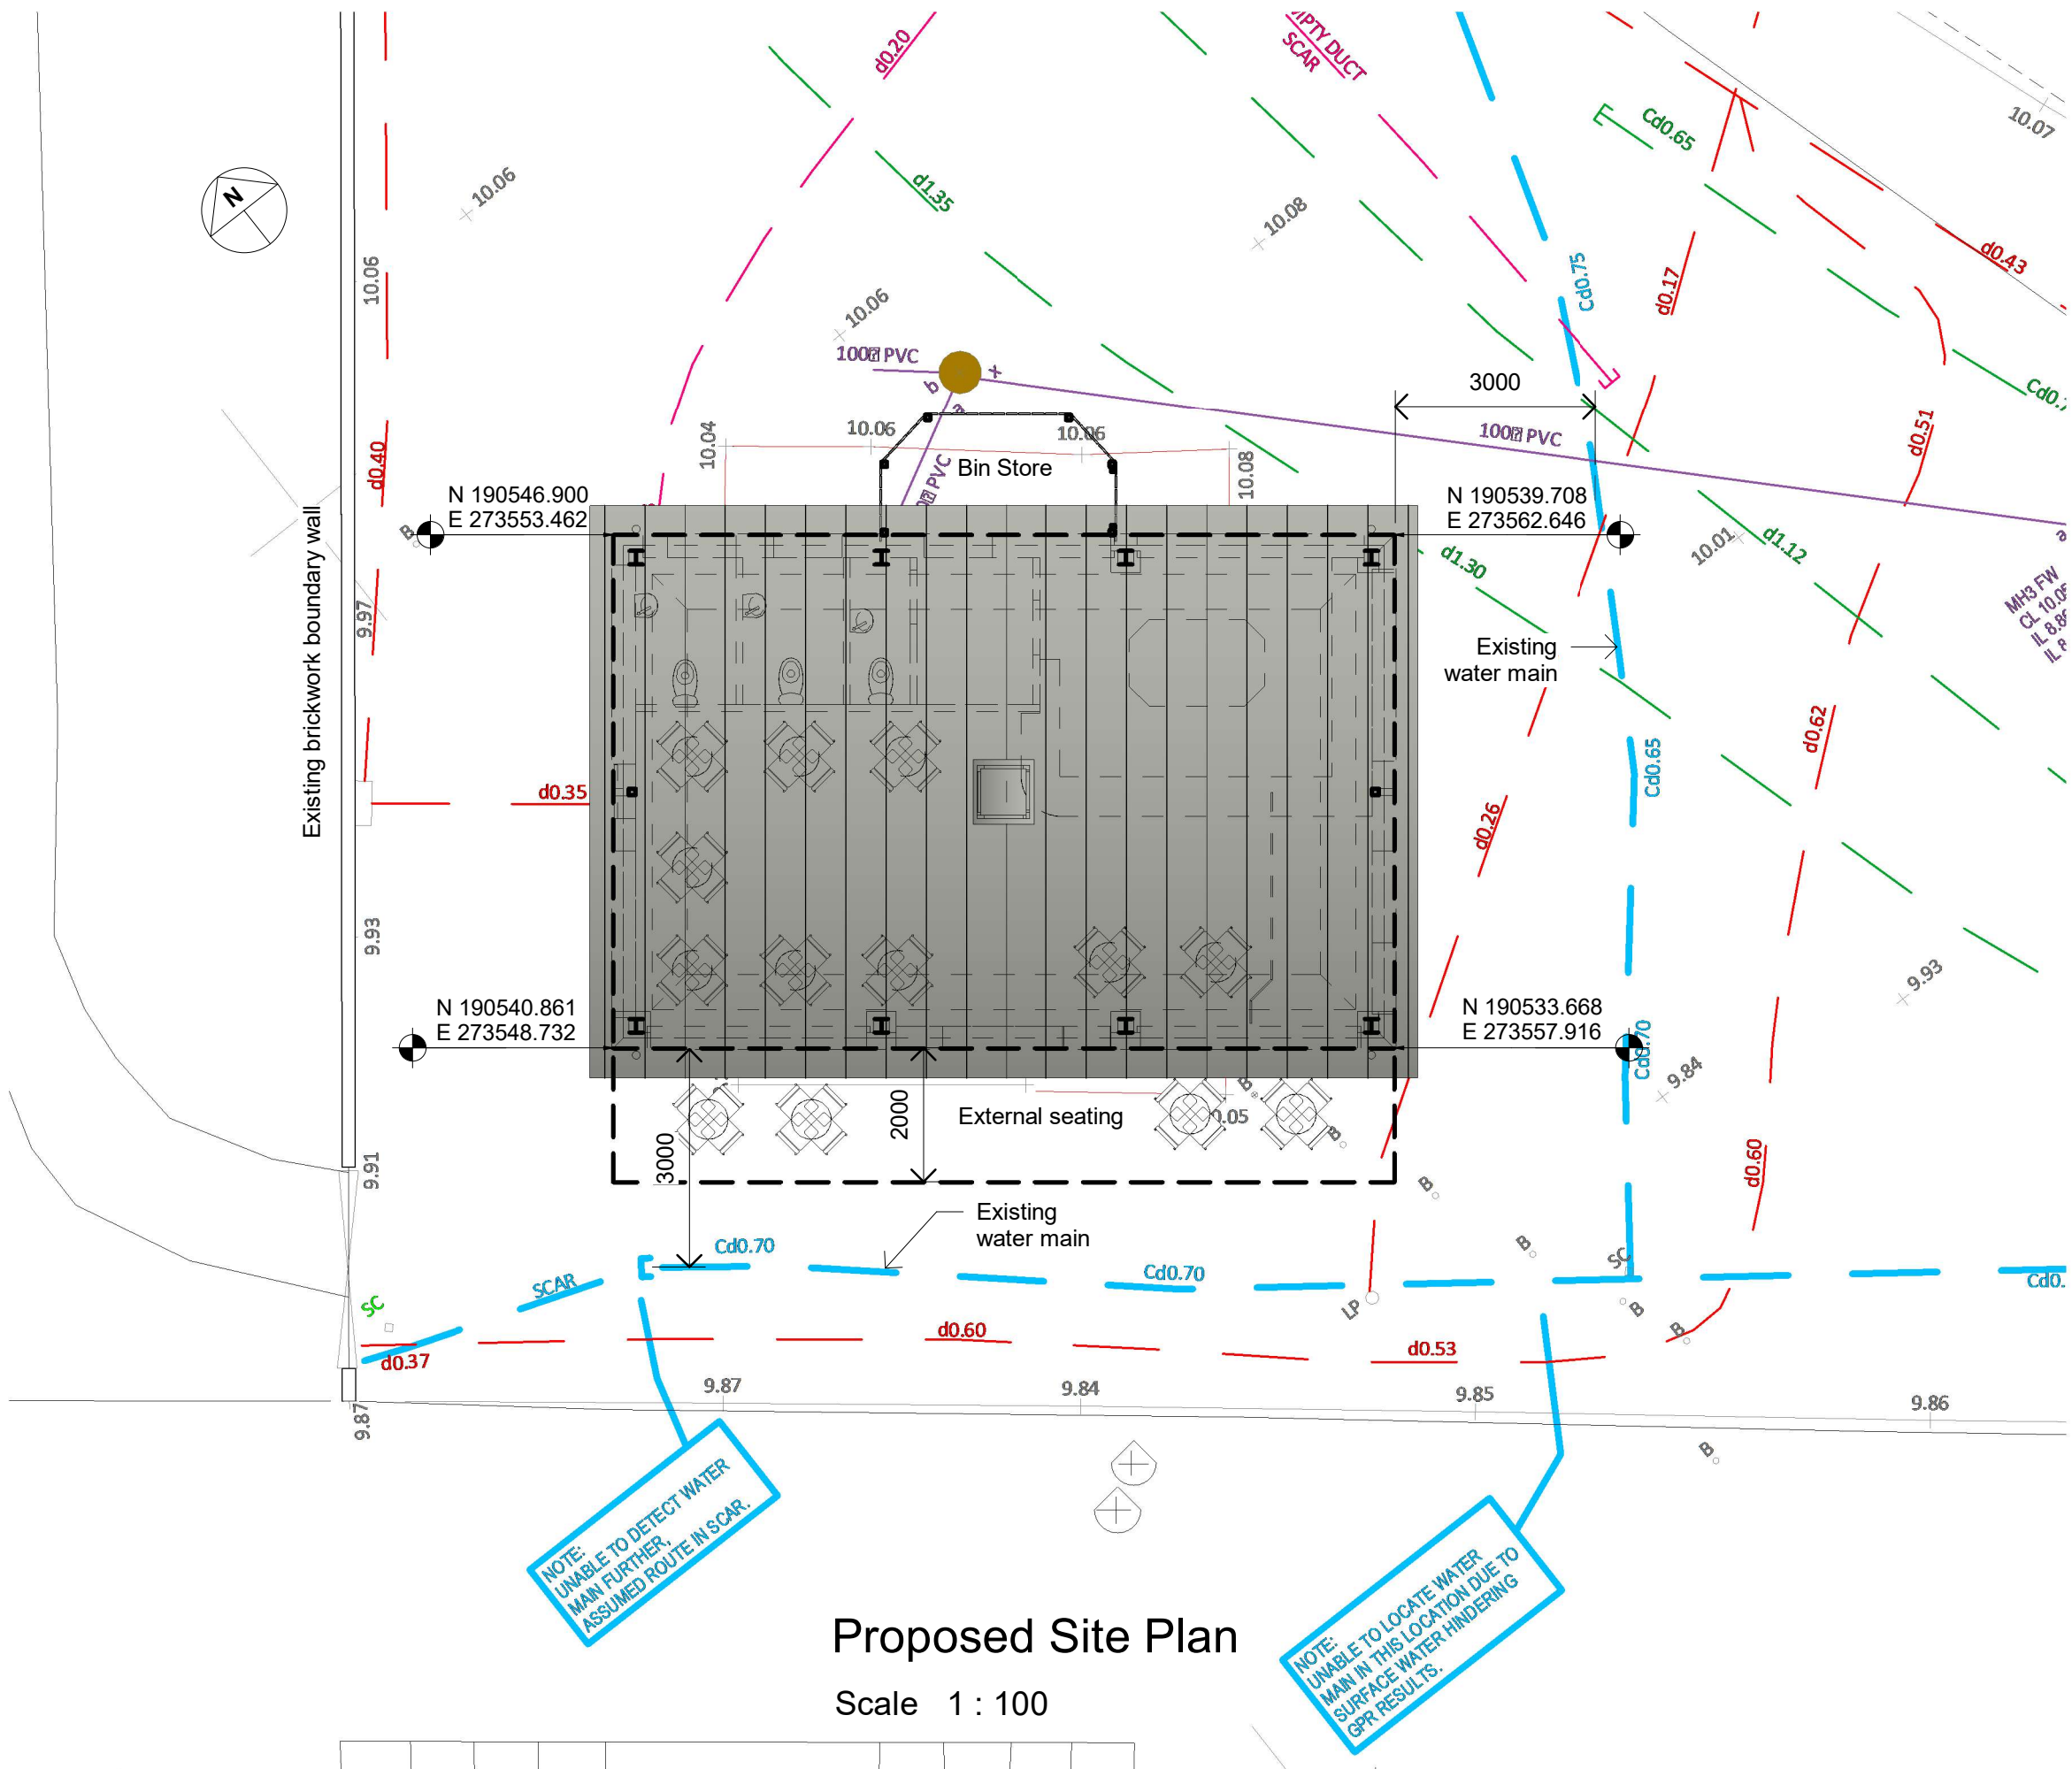

NOTE: THE LIMITS, INCLUDING THE HEIGHT AND DEPTHS OF THE WORKS, SHOWN IN THIS DRAWING ARE NOT TO BE TAKEN AS LIMITING THE OBLIGATIONS OF THE CONTRACTOR UNDER CONTRACT

NOTES:

NOTE
ALL SETTING OUT CO-ORDINATES SHOWN ON THIS DRAWING RELATE TO SURVEY CO-ORDINATES CONTAINED IN LANDMARK SURVEYS DRAWING 6000_R1, La Memo Kiosk, Aberavon Seafront, July 2021

A	DRJL	AGD	DJO	10.03.23	FOR PLANNING APPLICATION
REV.	DRAWN	CHKD	RVWD	DATE	DESCRIPTION
DESIGNED BY: Designer				DATE:	
CLIENT					
MEHMET EVSEN					
 CONSULTING ENGINEERS, SANDFIELDS BUSINESS CENTRE, ABERAVON SA12 7PQ t: 01639 765625					
PROJECT					
Memo Beach Cafe					
DRAWING TITLE					
Proposed Site + Roof Plan					
DRAWING SCALE: AS STATED				SHEET SIZE:	A3
DRAWING No. 221102 - 01-101					REV. A