




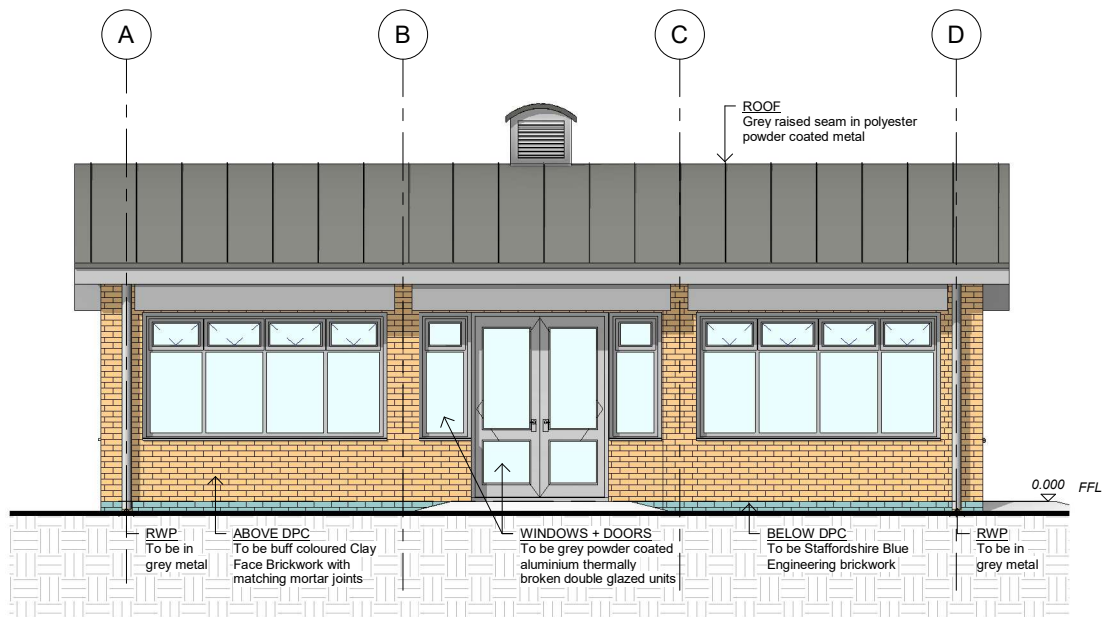


South Elevation
Scale 1 : 50

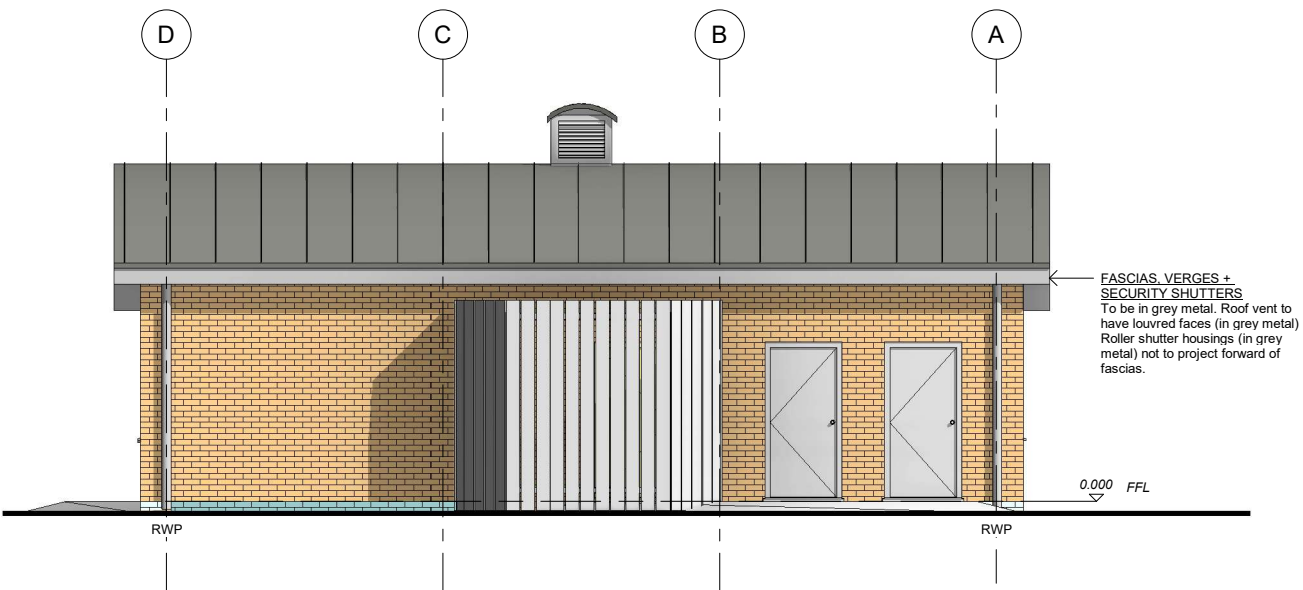

North Elevation
Scale 1 : 50

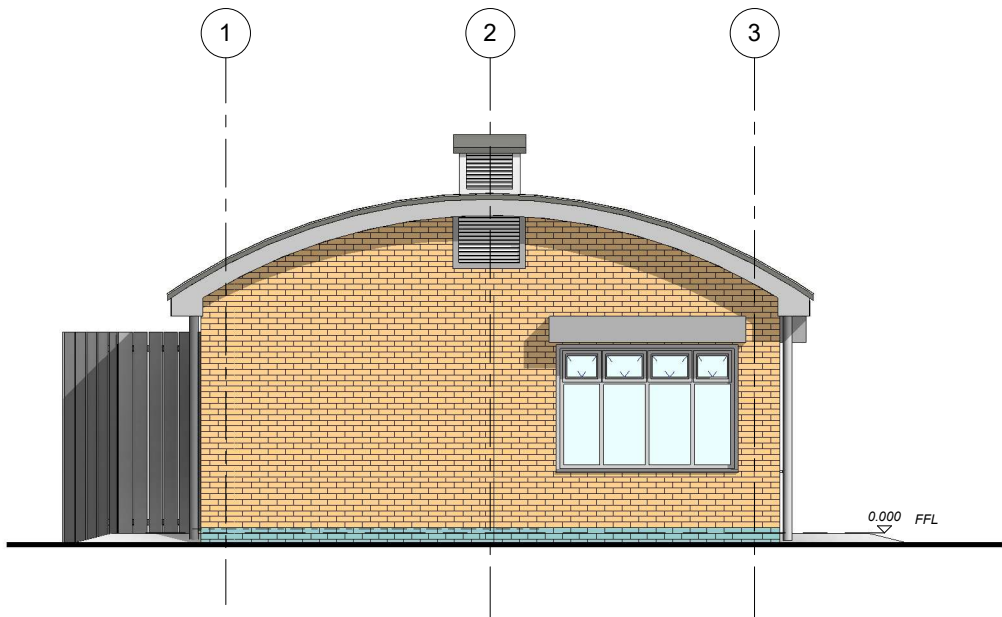

West Elevation
Scale 1 : 50

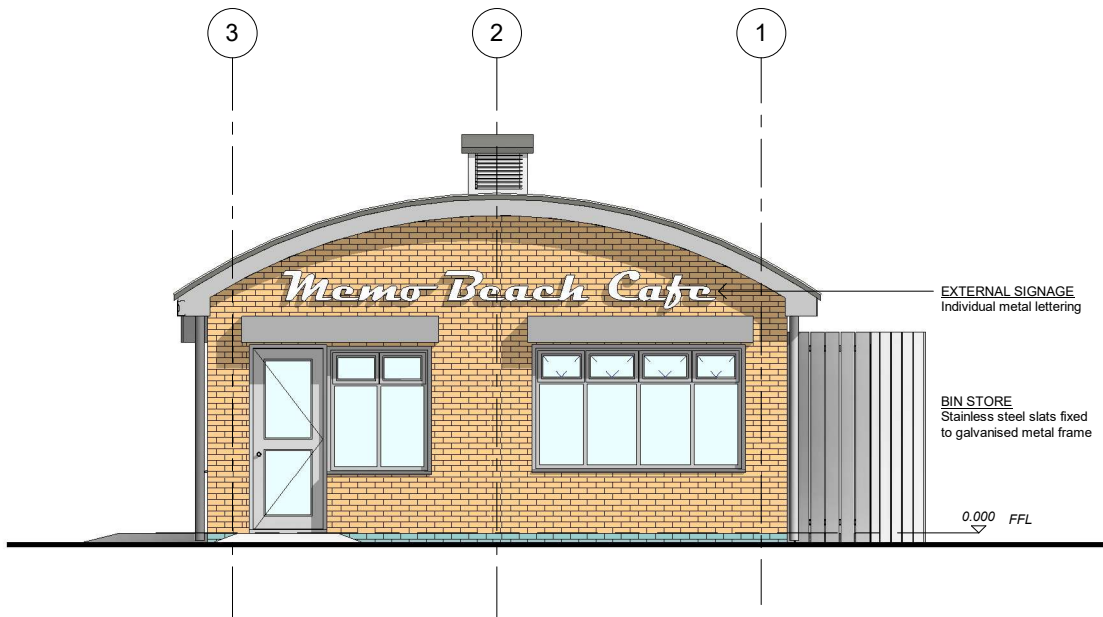

East Elevation
Scale 1 : 50

- NOTES**
1. ALL DIMENSIONS IN MILLIMETERS
 2. ALL DIMENSIONS ARE TO BE CHECKED ON SITE PRIOR TO THE COMMENCEMENT OF ANY WORKS.
 3. GRADE S275 STEEL
 4. ALL STEELWORK TO BE PROTECTED WITH RED OXIDE PRIMER
 5. ALL BOLTS TO BE GRADE 8.8
 6. 6mm FULL PROFILE FILLET WELDS UNLESS NOTED OTHERWISE.

- GENERAL NOTES**
1. ALL MATERIALS + COLOURS TO BE CONFIRMED AND SAMPLES TO BE PROVIDED TO THE PLANNERS FOR APPROVAL.

D	JCN	AGD	DJO	17.05.23	SIGNAGE ADDED
C	JCN	AGD	DJO	04.04.23	MATERIALS SPEC ADDED
B	JCN	AGD	DJO	21.03.23	WINDOW TYPES UPDATED
A	JCN	AGD	DJO	10.03.23	FOR PLANNING APPLICATION
Rev	Drawn	Chkd	Rvwd	Date	Description

Designed by _____ Date _____

Client _____

Client Drawing No. _____ Date _____



Consulting Engineers, Sandfield Business Centre,
Aberavon, SA12 7PQ, t: 01639 765625

Project _____

Memo Beach Cafe

Drawing Title _____

Proposed External Elevations

Drawn JCN Checked AGD Date _____

Scale (@ A1) 1 : 50 Project No. 221102

Drawing No. **221102-01- 102** Rev **D**