


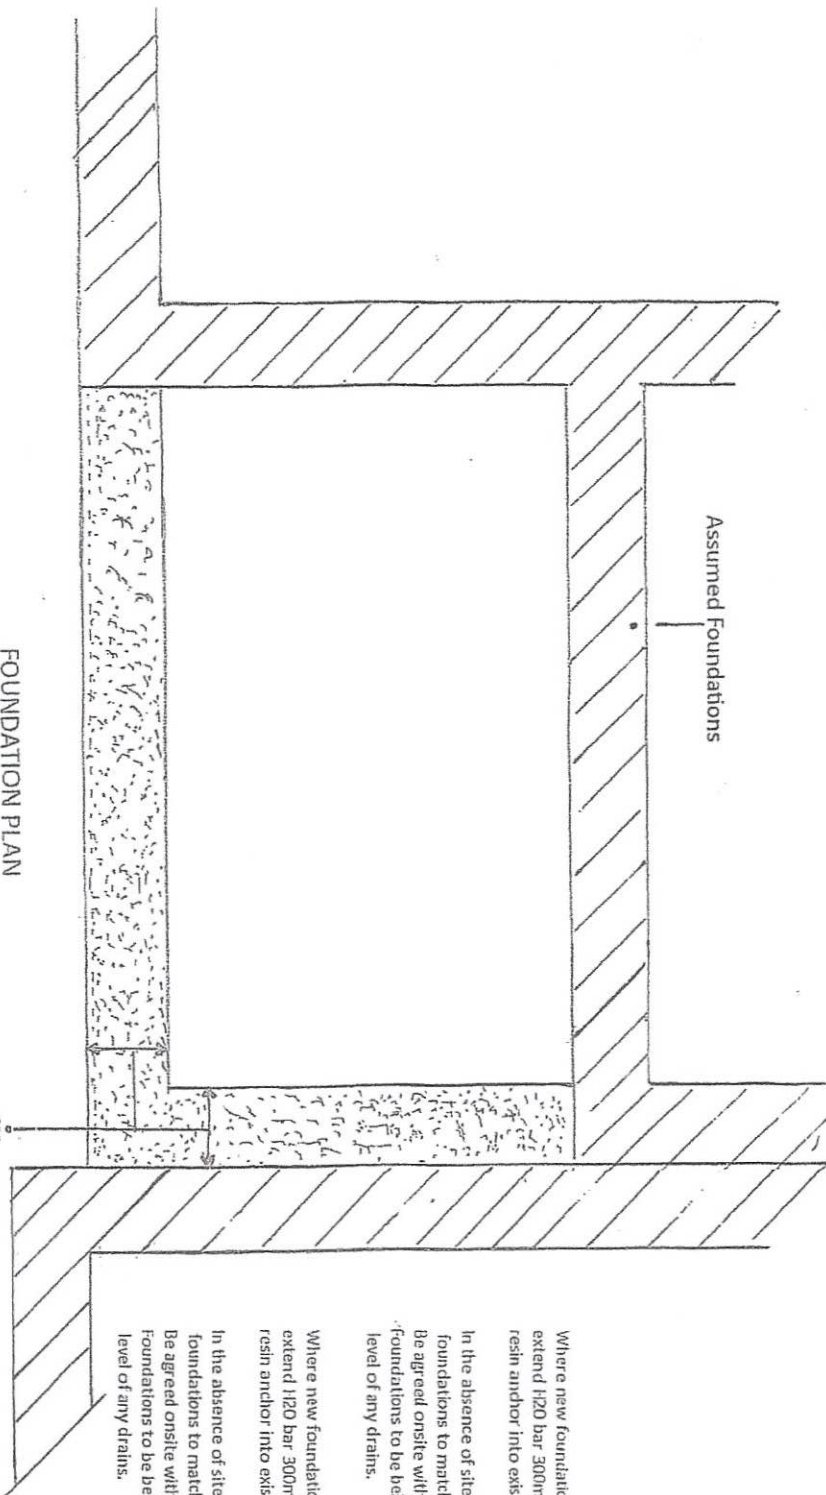

scale 1:50

FOUNDATION PLAN
Structure over

6000

Where new foundation abuts existing
extend H20 bar 300mm.
rein anchor into existing and new

In the absence of site investigation
foundations to match and
Be agreed onsite with B/Control,
Foundations to be below invert
level of any drains.

Where new foundation abuts existing
extend H20 bar 300mm.
rein anchor into existing and new

In the absence of site investigation
foundations to match and
Be agreed onsite with B/Control,
Foundations to be below invert
level of any drains.