


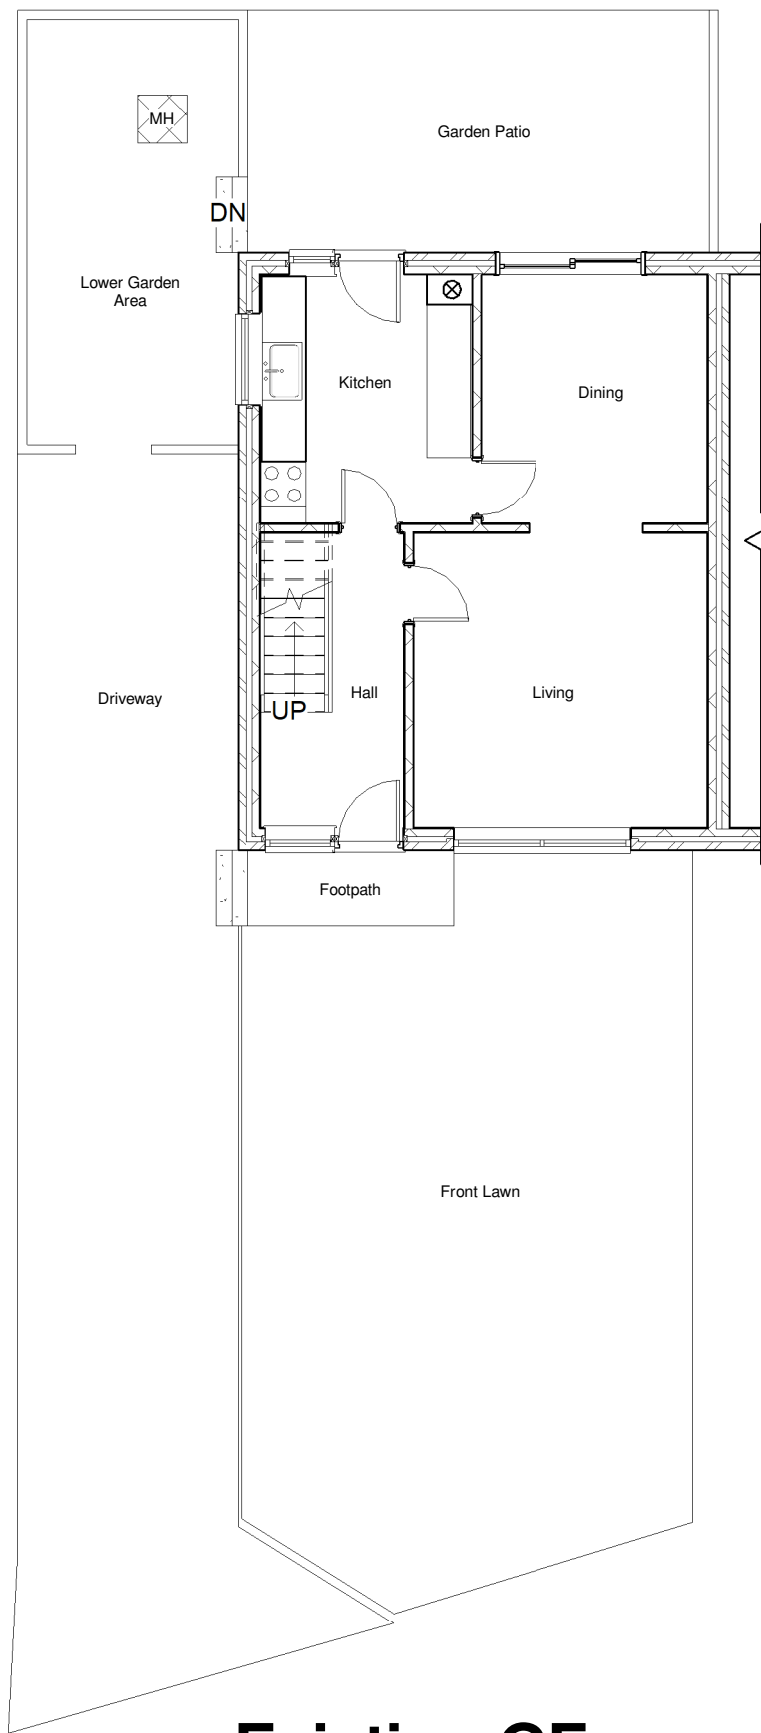


Existing GF
1 : 100




Existing Front Elevation
1 : 100



Existing Rear Elevation
1 : 100

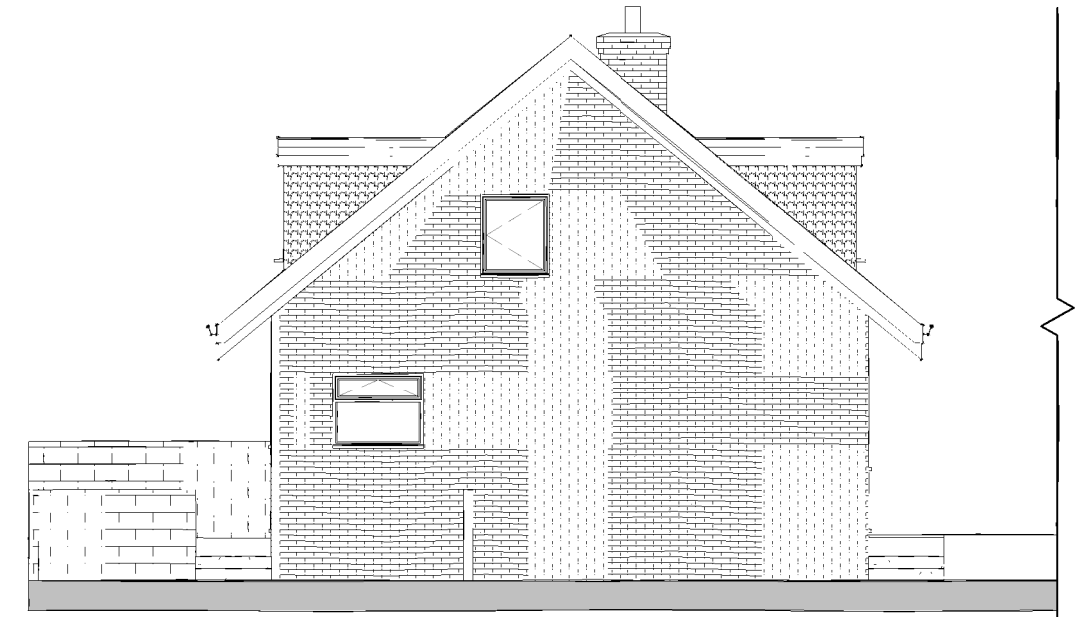

Existing Left Elevation
1 : 100

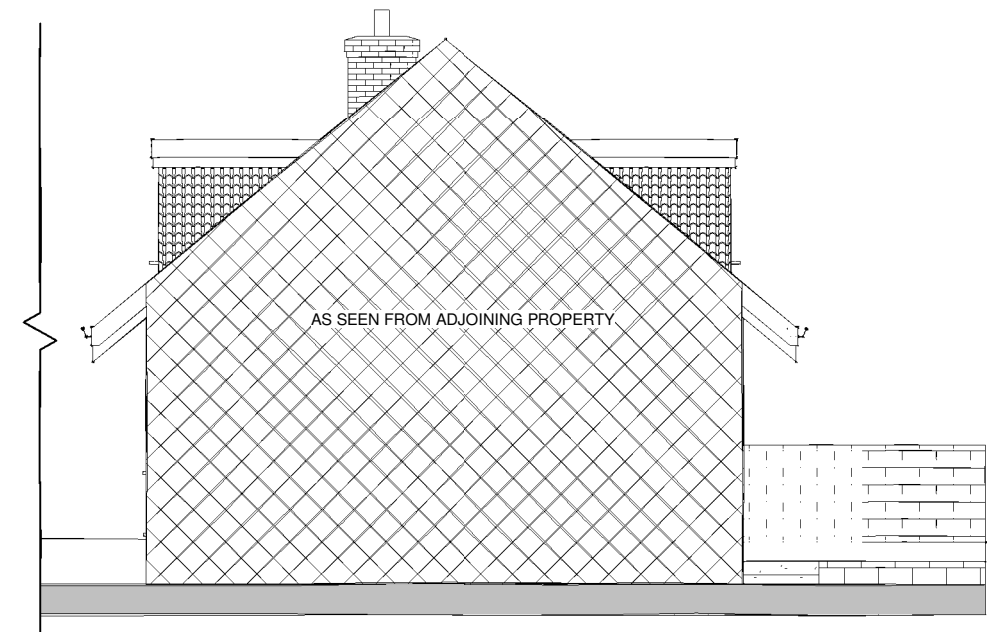

Existing Right Elevation
1 : 100

No.	Description	Date

 www.ccs-solutions.co.uk			
CODE	STATUS	SUITABILITY DESCRIPTION	PURPOSE OF ISSUE

PROJECT	56 Glannant Way, Neath
SHEET	Existing

CLIENT	Mr Matthew Evans		
Date	Project number	Scale (@ A3)	
12/05/2023	06052023	1 : 100	
Drawn by	DRAWING NUMBER		REV
CCS	A301		
Checked by			
Client			