



Superseded

No.	Description	Date


 www.ccs-solutions.co.uk			PROJECT		CLIENT	
56 Glannant Way, Neath			SHEET		Date	
					12/05/2023	
					Drawn by	
Proposed			Client		Checked by	
					CCS	
					DRAWING NUMBER	
CODE			STATUS		SUITABILITY DESCRIPTION	
PURPOSE OF ISSUE			REV		A303	

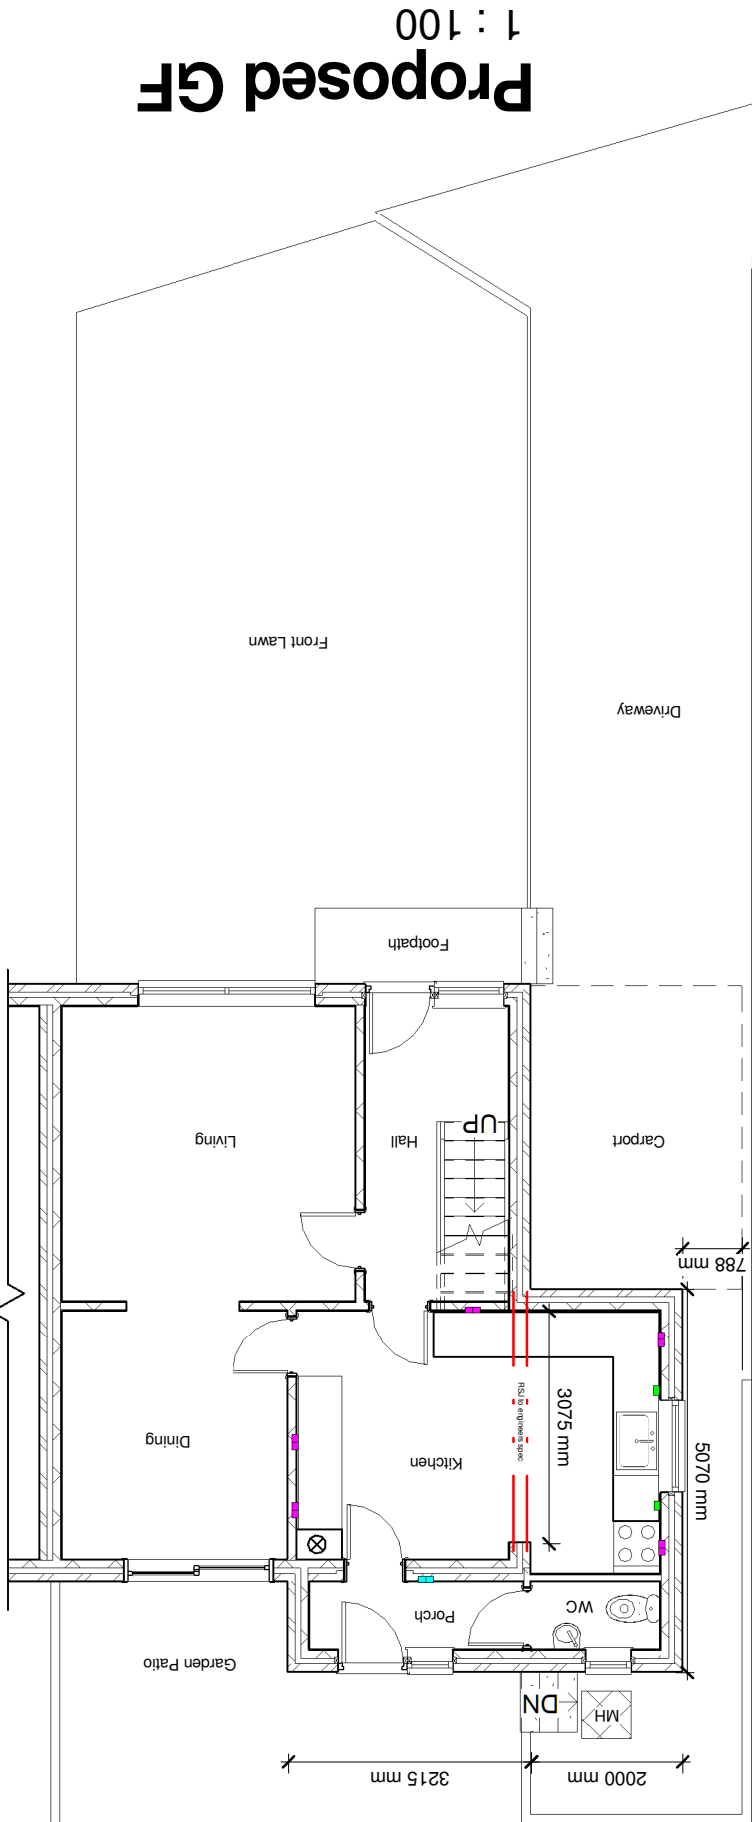


Proposed Rear Elevation 1 : 100

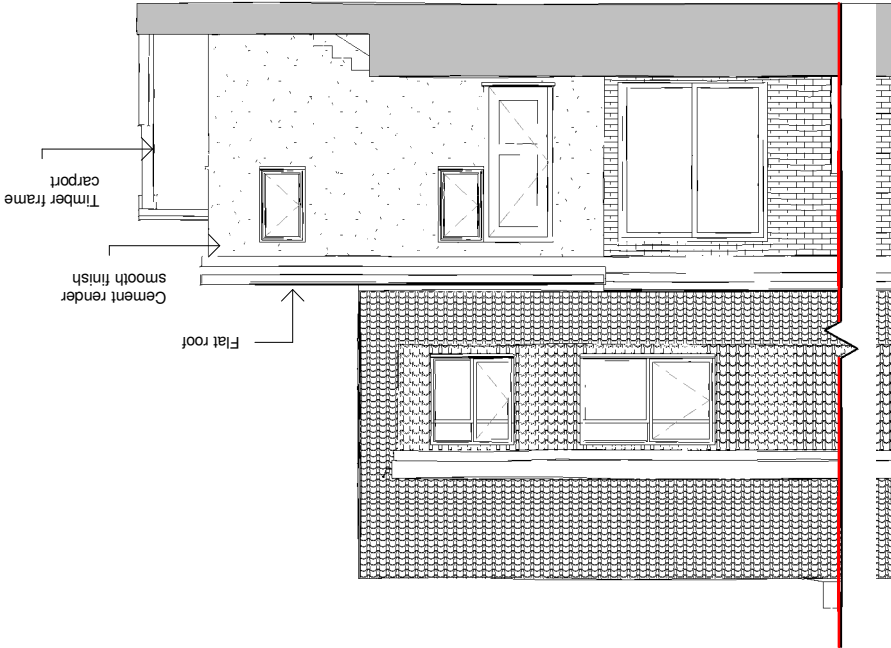

Proposed Front Elevation 1 : 100

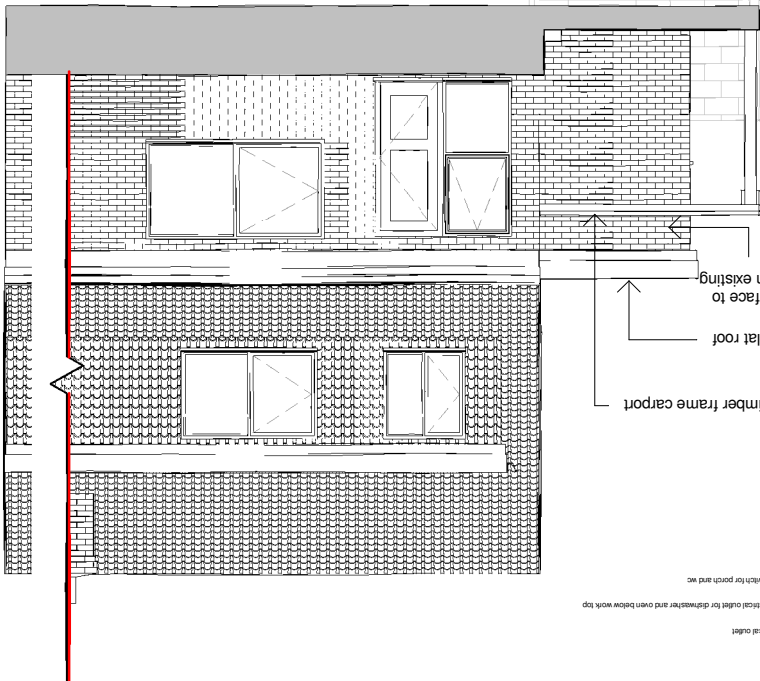

Proposed Left Elevation 1 : 100

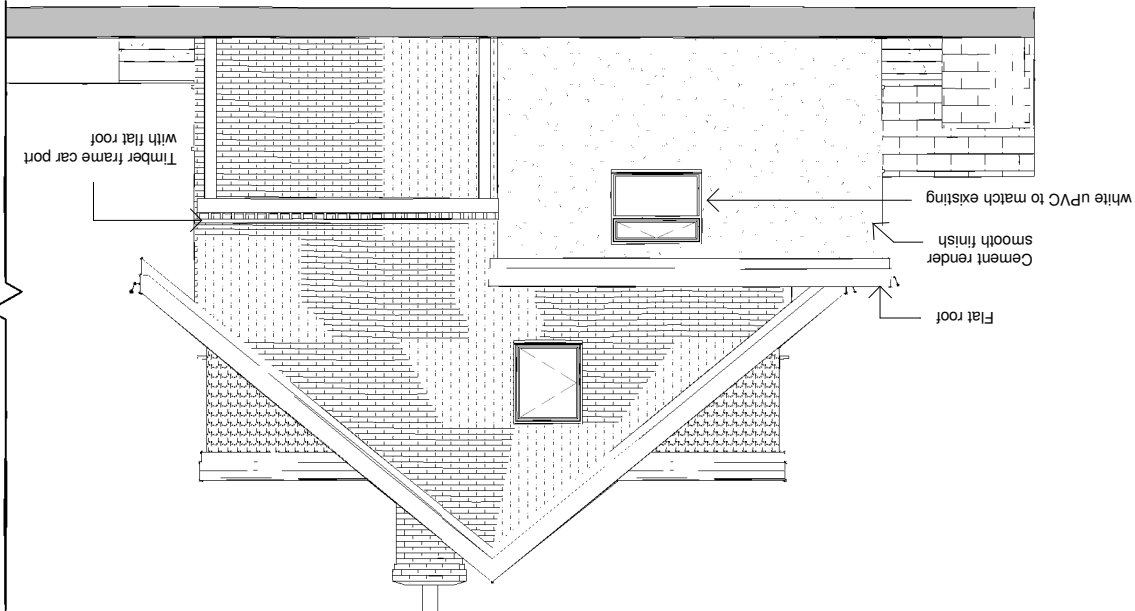

Proposed Right Elevation 1 : 100

